

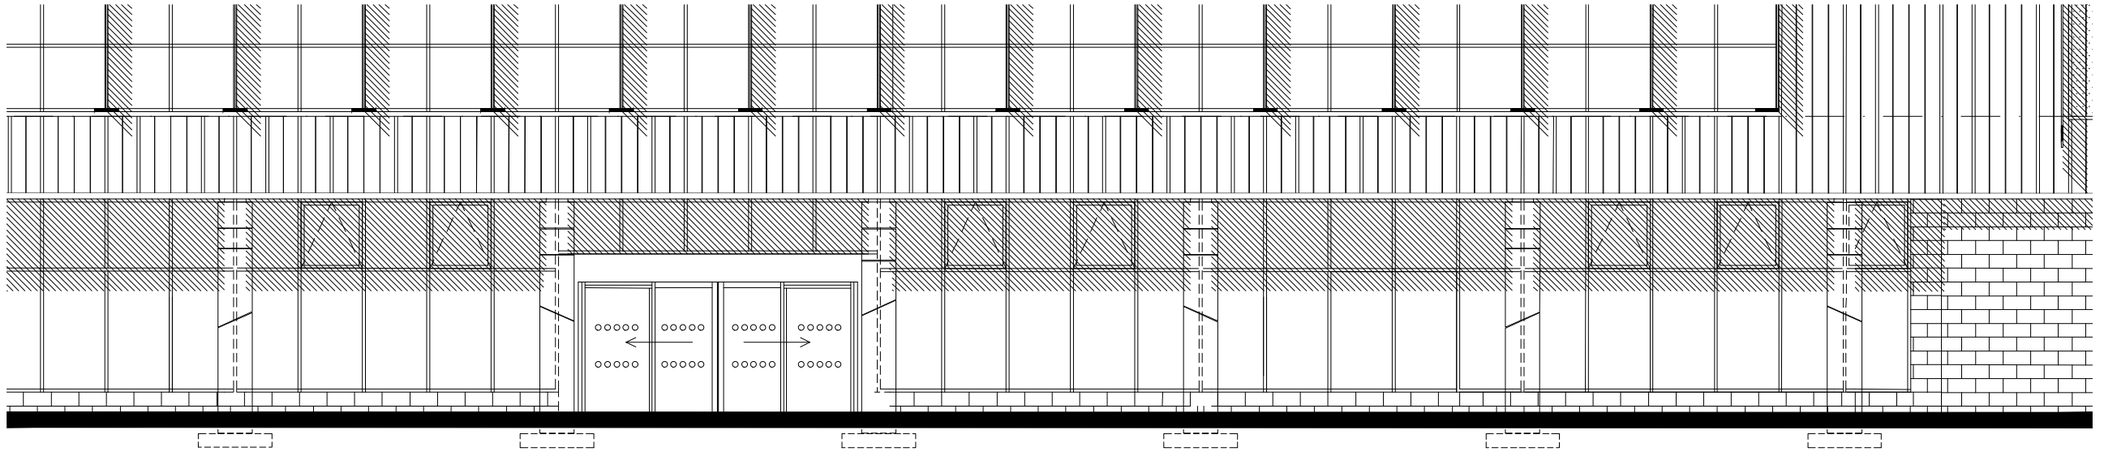


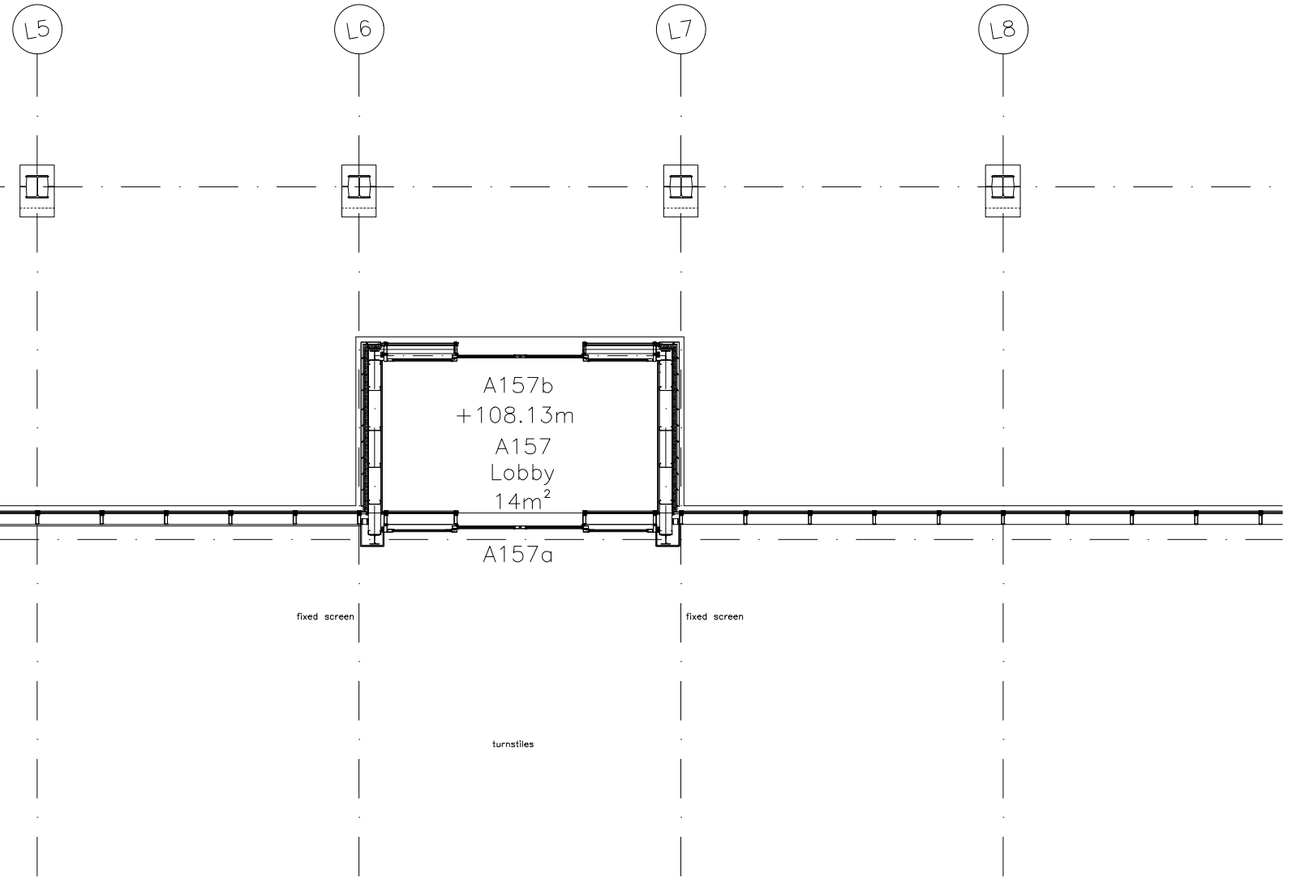

0m 1 2 3 4 5 6 7 8 9 10

1:100

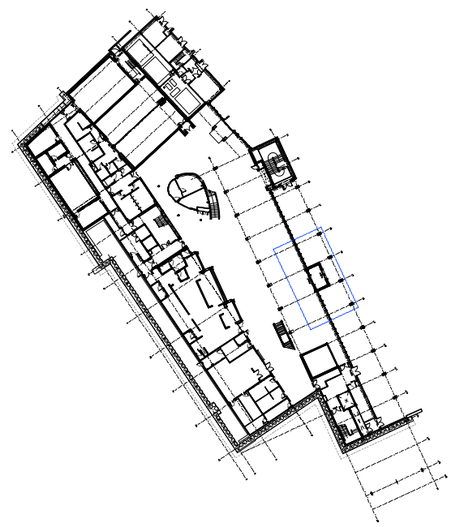

Location Plan

0m 12.5 25 37.5 50 62.5 75 87.5 100 112.5 125

1:1250

© Whittam Cox Architects - Disclaimer:

This drawing is copyright of WCEC Group Ltd trading as Whittam Cox Architects, and shall not be reproduced nor used for any other purpose without the written permission of the Architects. This drawing must be read in conjunction with all other related drawings and documentation. It is the contractors responsibility to ensure full compliance with the Building Regulations. Do not scale from this drawing, use figured dimensions only. It is the contractors responsibility to check and verify all dimensions on site. Any discrepancies to be reported immediately.
IF IN DOUBT ASK.
Materials not in conformity with relevant British or European Standards/Codes of practice or materials known to be deleterious to health & safety must not be used or specified on this project.

NOTES:

The sketch proposals shown have been produced using Ordnance Survey data as a base and will be subject to further specialist design from Structural, Highways and Mechanical Engineers. These proposals will also be subject to a detailed cut and fill exercise, stats, TPOs, etc.

No.	Date	Description	Drwn/Chkd By

CLIENT

Turner & Townsend

PROJECT

Barnsley College,
Old Mill Lane

TITLE

Existing Plan & Elevation

DRAWING STATUS

TENDER

DRAWN	CHECKED
DG	NF

SCALE 1:100 @ A3

DATE 08/06/18

Whittam Cox ARCHITECTS
Chesterfield / 01246 260261
London / 020 3388 0019
Leeds / 0113 468 2450
whittamcox.com

JOB NO.	DRAWING NO.	REV
180053	A-01-100	-