

PROPOSED FRONT ELEVATION
SCALE 1:100



PROPOSED REAR ELEVATION
SCALE 1:100

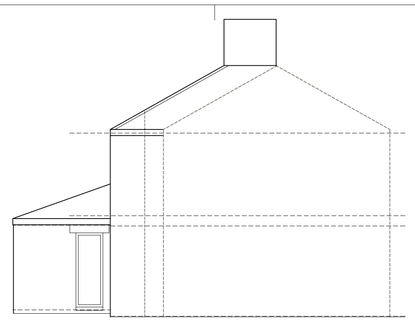

PROPOSED SIDE ELEVATION
SCALE 1:100



EXISTING FRONT ELEVATION
SCALE 1:100



EXISTING REAR ELEVATION
SCALE 1:100

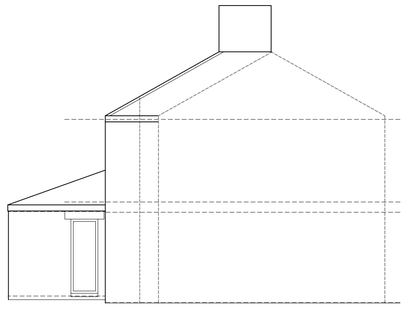

EXISTING SIDE ELEVATION
SCALE 1:100

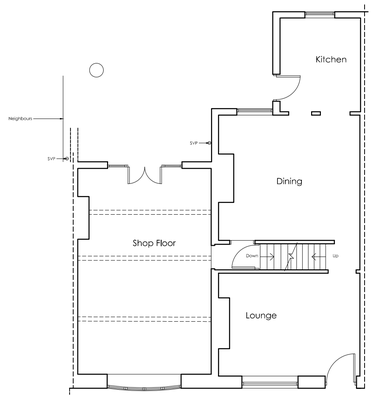

EXISTING GROUND FLOOR PLAN
SCALE 1:100



EXISTING FIRST FLOOR PLAN
SCALE 1:100

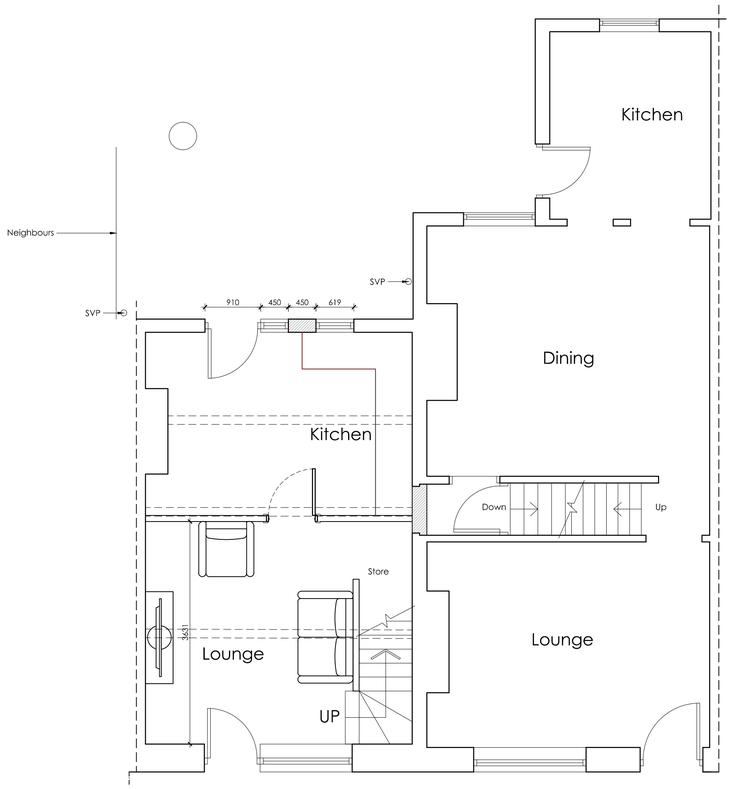

PROPOSED GROUND FLOOR PLAN
SCALE 1:50

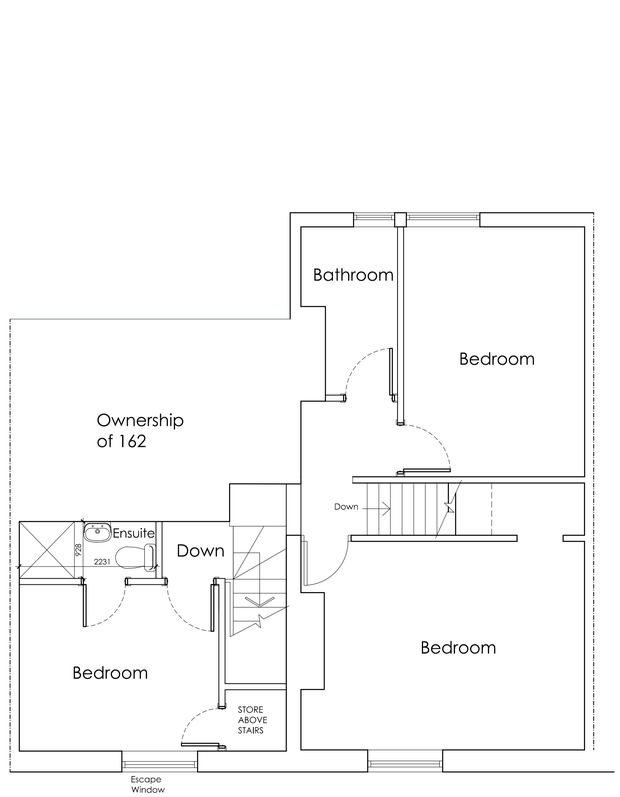

PROPOSED FIRST FLOOR PLAN
SCALE 1:50



BLOCK PLAN
SCALE 1:500



LOCATION PLAN
SCALE 1:1250

White Agus PARTNERSHIP
ARCHITECTURAL SERVICES
OFFICE ONE,
34 VICTORIA ROAD,
BARNSLEY,
S70 2BU
Phone: 01226 208482
Email: info@whiteaguspartnership.co.uk
Web: www.whiteaguspartnership.co.uk

Project.	Client.
PROPOSED DWELLING AT 160 HIGH STREET, WORSBROUGH BARNSLEY, S70 4SG	MR ADAM SERGEANT
Drawing Title. PLANS & ELEVATIONS	Date. SEPTEMBER 2022 / Scale. 1:50 & 1:100 @ A1
	Ref. 22-074 / Dwg. No. 01 / Rev. B

Date	Suffix	Description
21/10/2022	A	REVISED TO CLIENT REQUIREMENT
01/11/2022	B	REVISED FOR PLANNING

Date	Suffix	Description