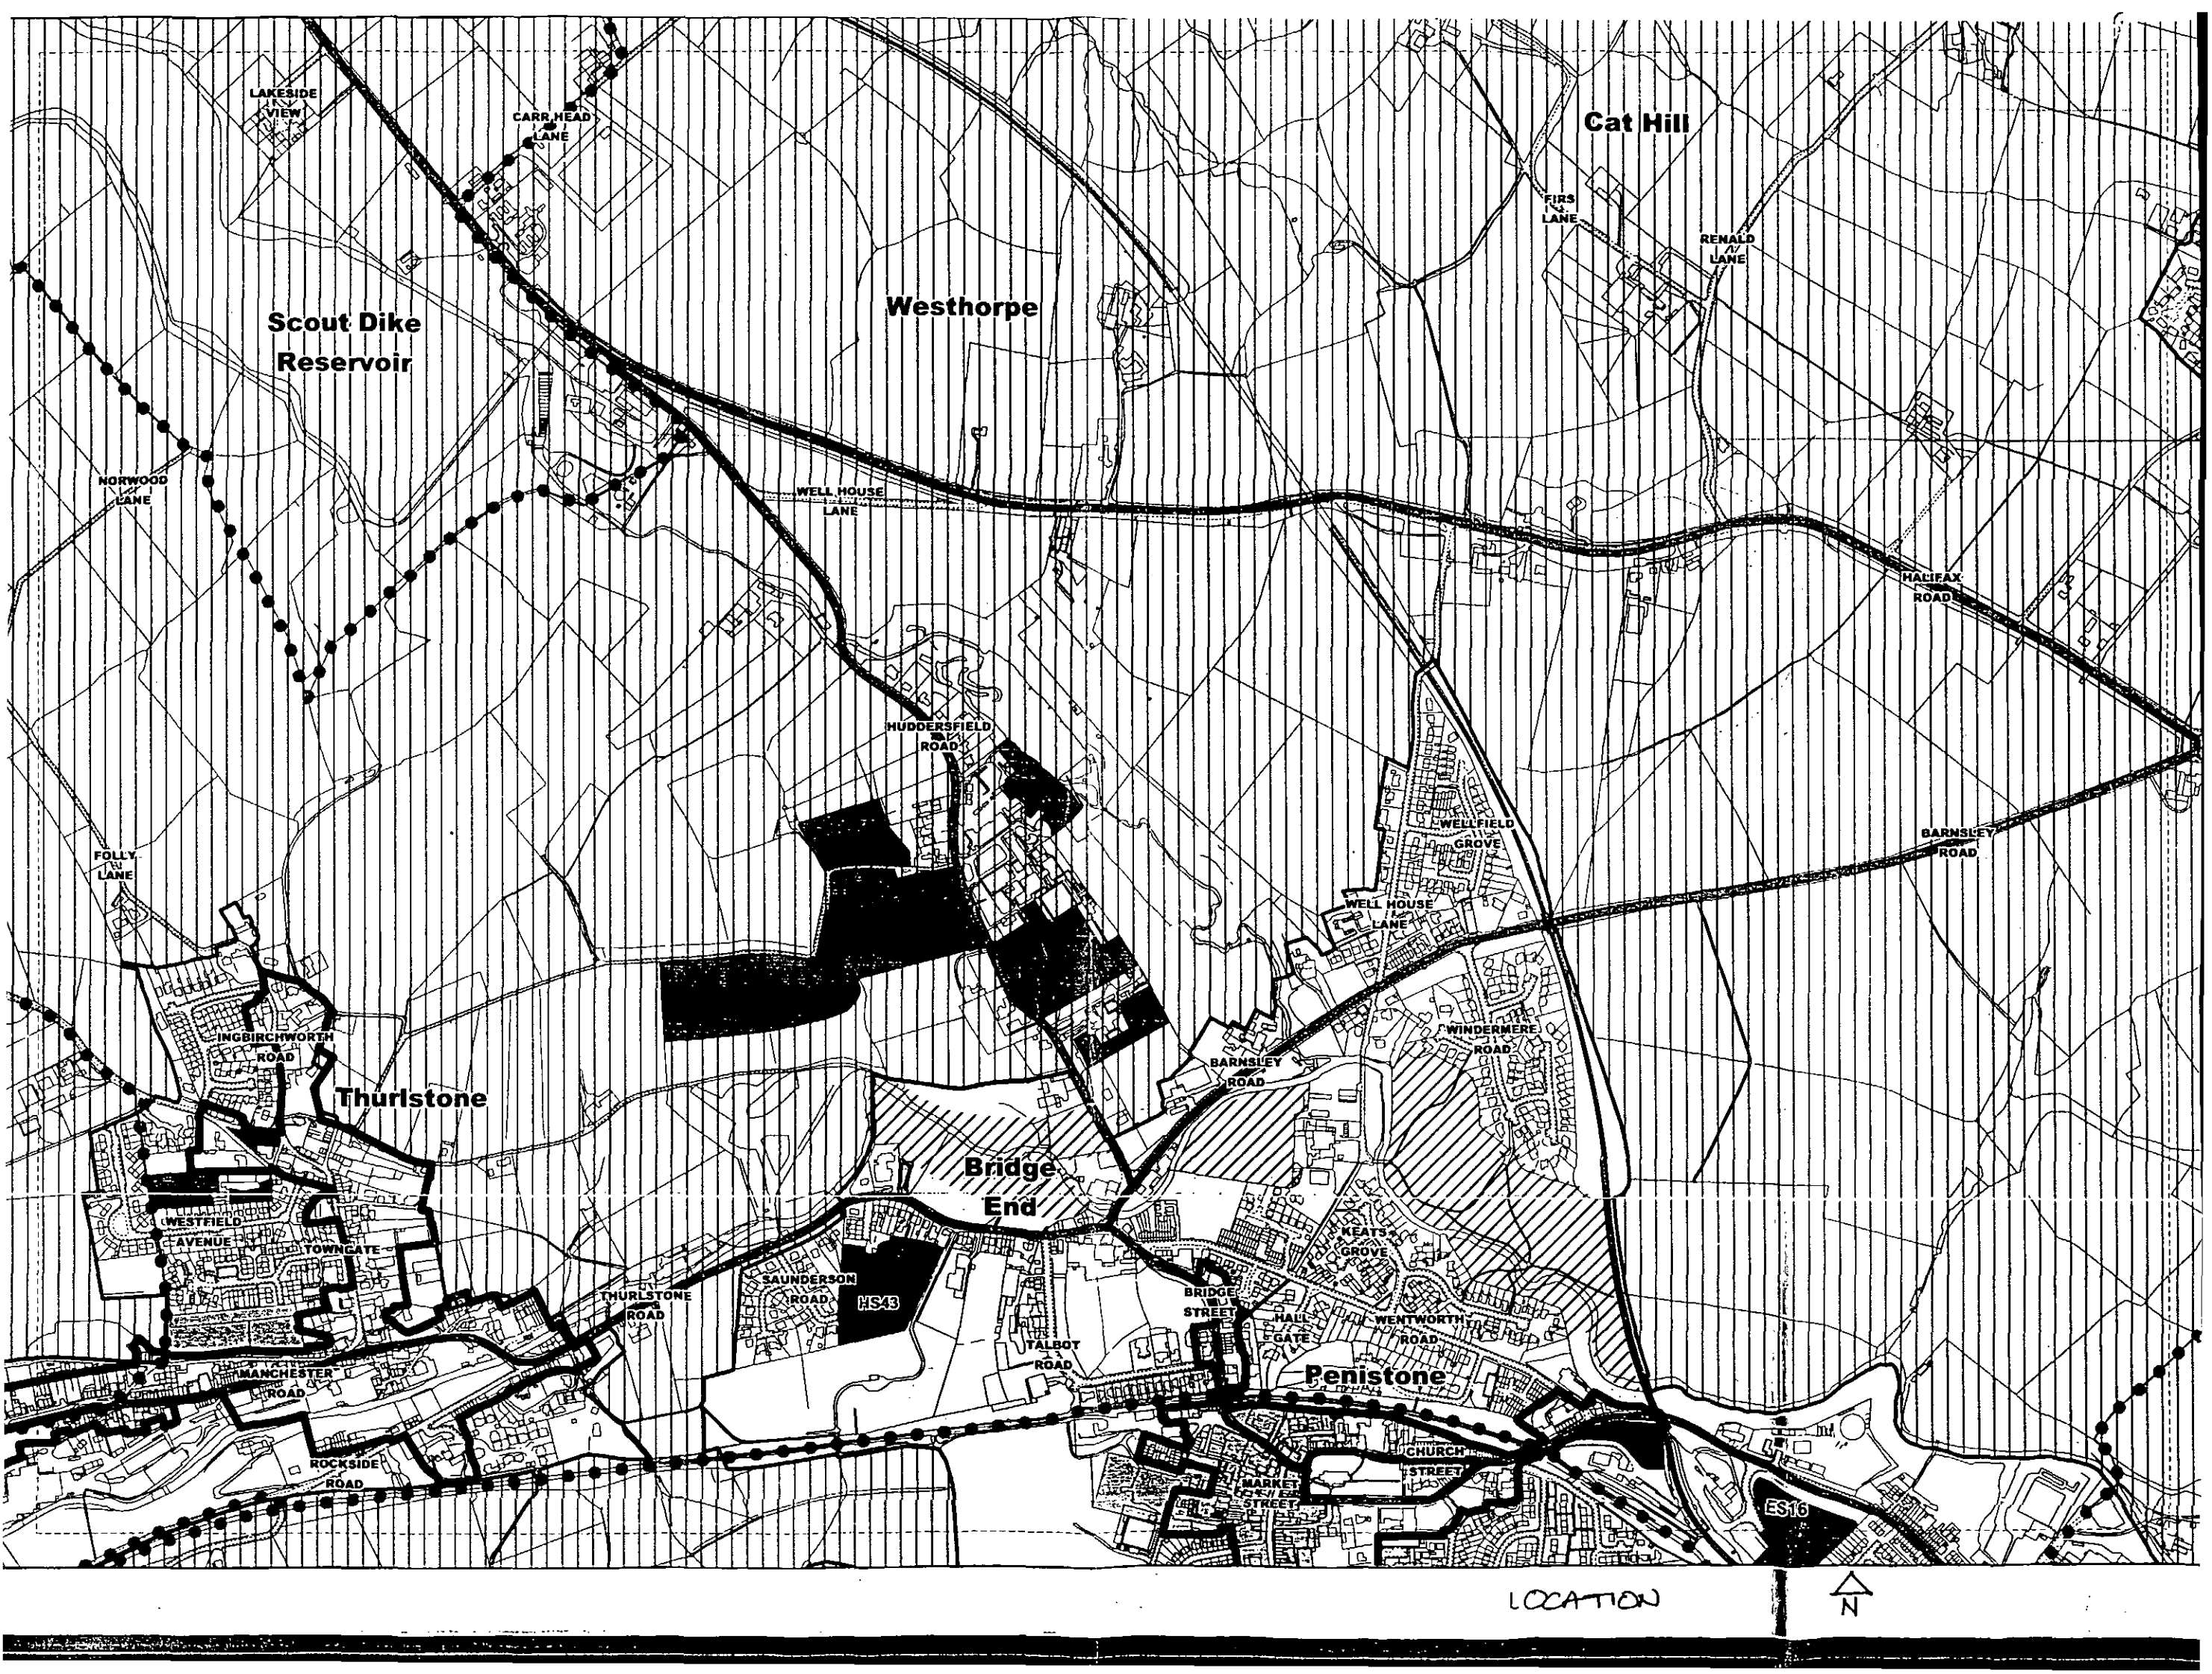
LAKESIDE VIEW
CARR HEAD LANE
Cat Hill
FIRS LANE
RENALD AVENUE
Scout Dike Reservoir
Westhorpe
NORWOOD LANE
WELL HOUSE LANE
HALIFAX ROAD
HUDDERSFIELD ROAD
WELLFIELD GROVE
BARNSLEY ROAD
FOLLY LANE
WELL HOUSE LANE
INGBIRCHWORTH ROAD
WINDERMERE ROAD
Thurlstone
BARNSLEY ROAD
Bridge End
WESTFIELD AVENUE
TOWNGATE
KEATS GROVE
SAUNDERSON ROAD
HS43
THURLSTONE ROAD
BRIDGE STREET
HALL GATE
WENTWORTH ROAD
TALBOT ROAD
Penistone
MANCHESTER ROAD
CHURCH STREET
ROCKSIDE ROAD
MARKET STREET
ES16
LOCATION
N

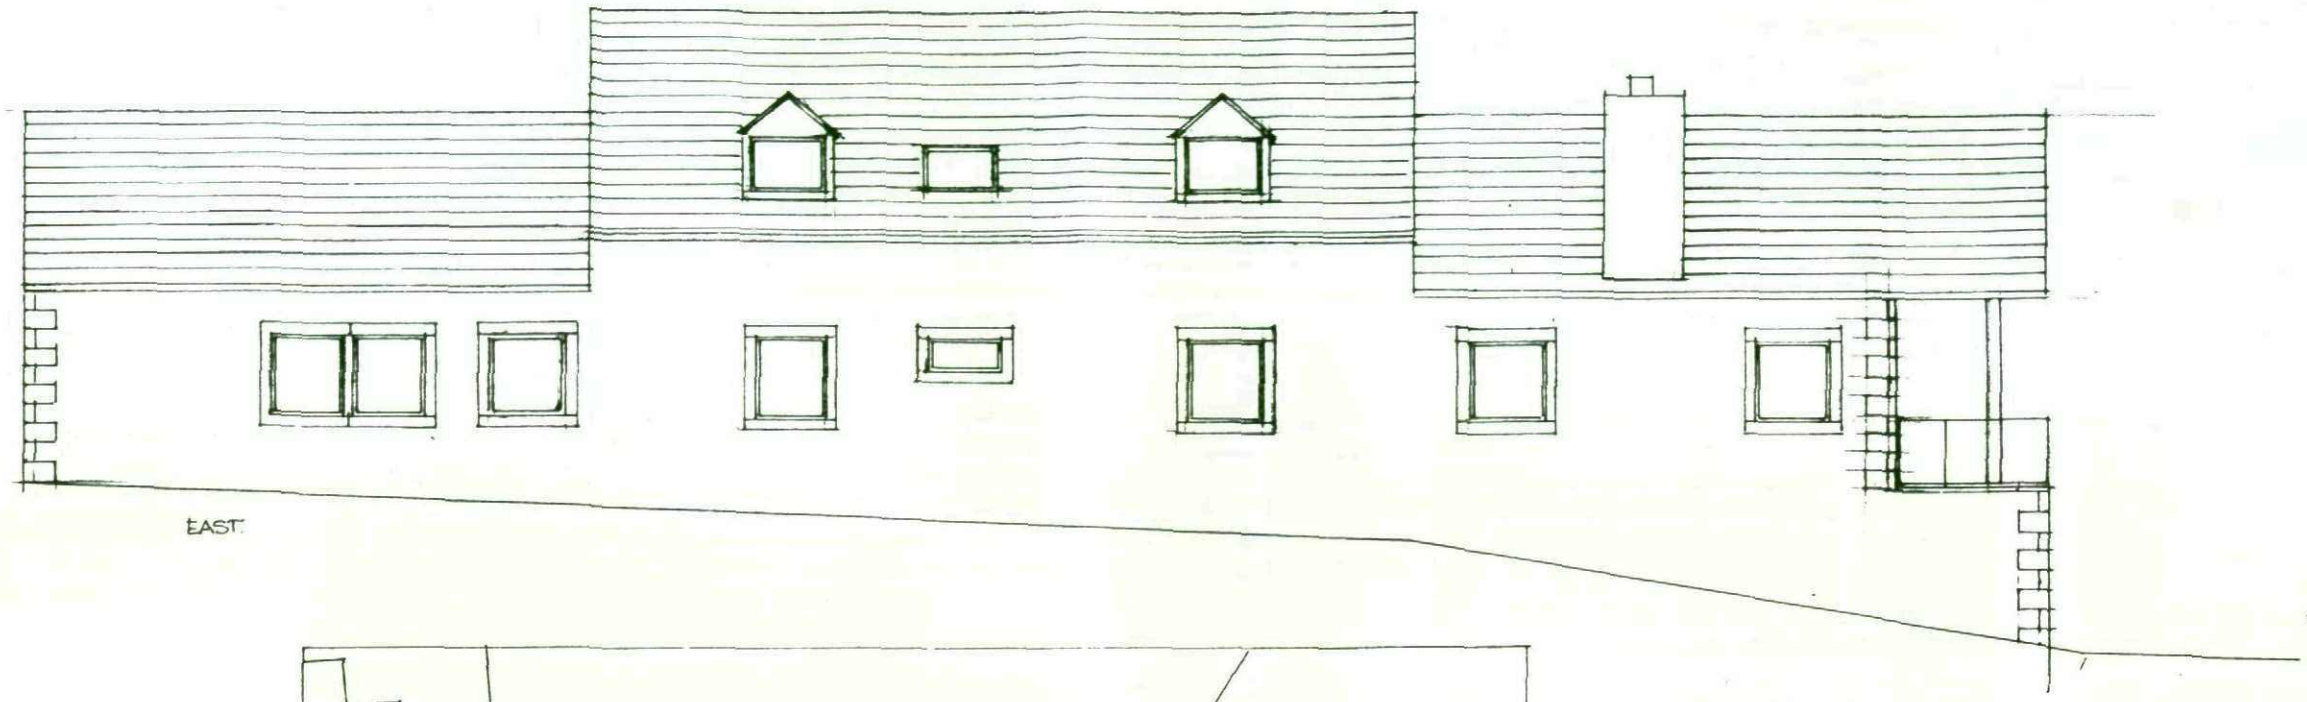

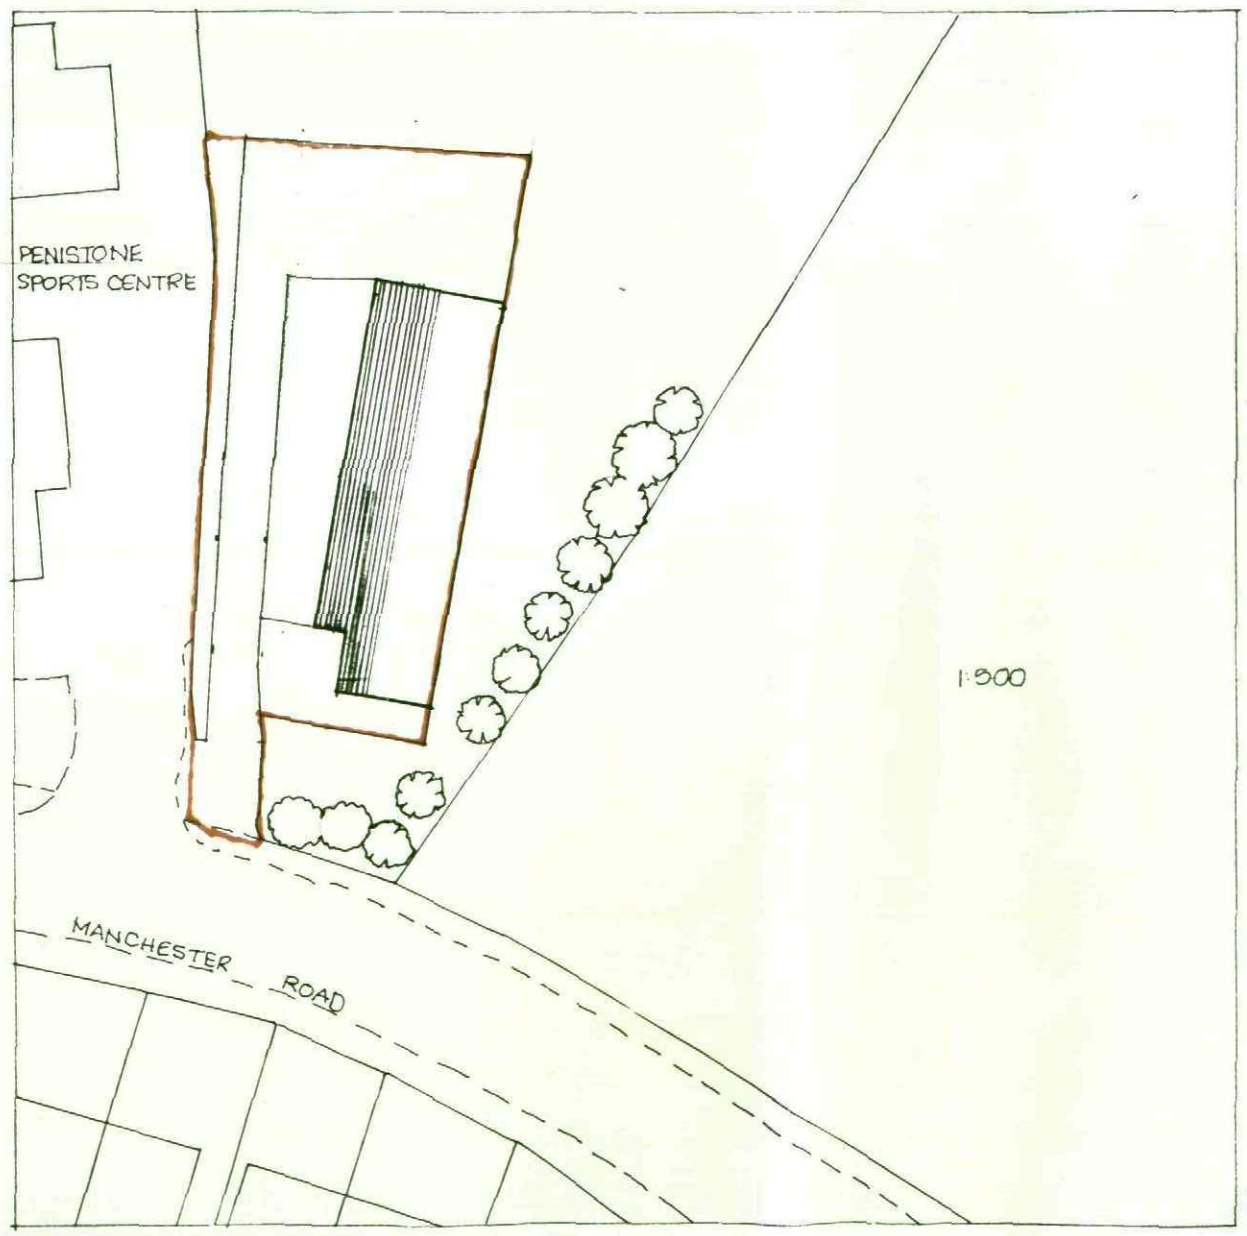

NEW BUNGALOW FOR MR+MRS GILL
AT MANCHESTER ROAD PENISTONE

LAYOUT 1:500 EAST ELEVATION DRAI 5/2010

MICHAEL A CLYNCH
Dip. Arch. Dip. T. P. A.R.I.B.A.
Architect & Town Planner
14 Huddersfield Road, Ingbirchworth
Sheffield S36 7GF Tel: 01226 766308

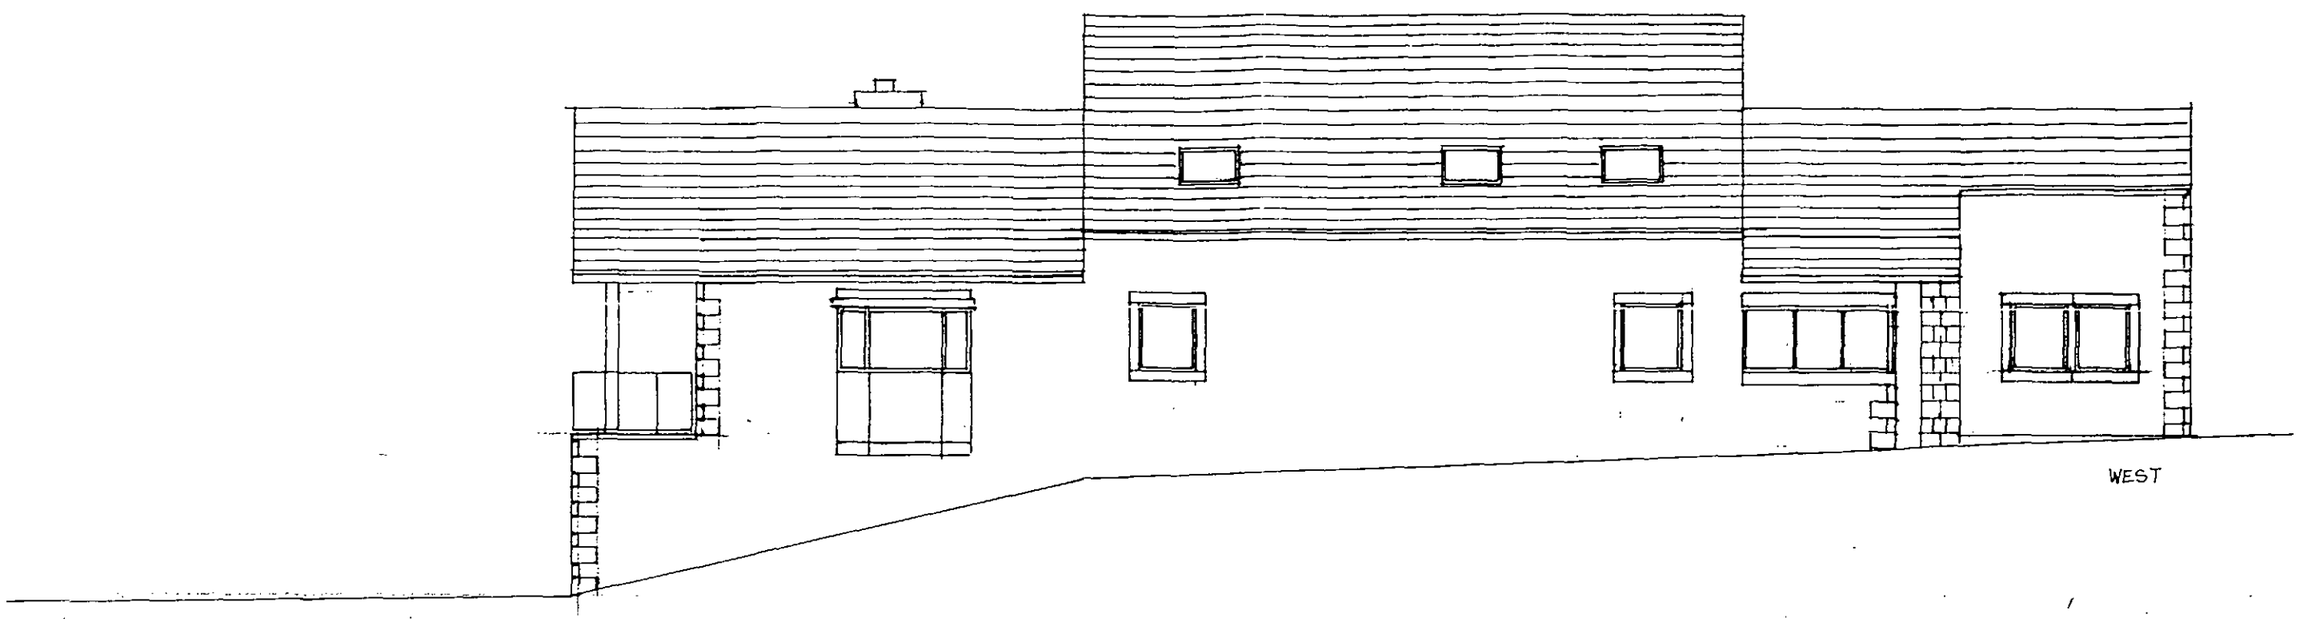

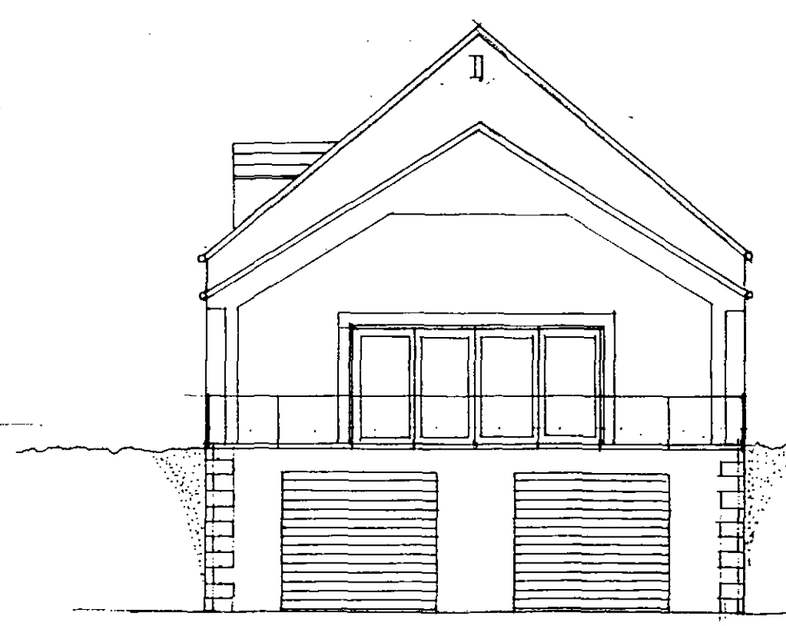

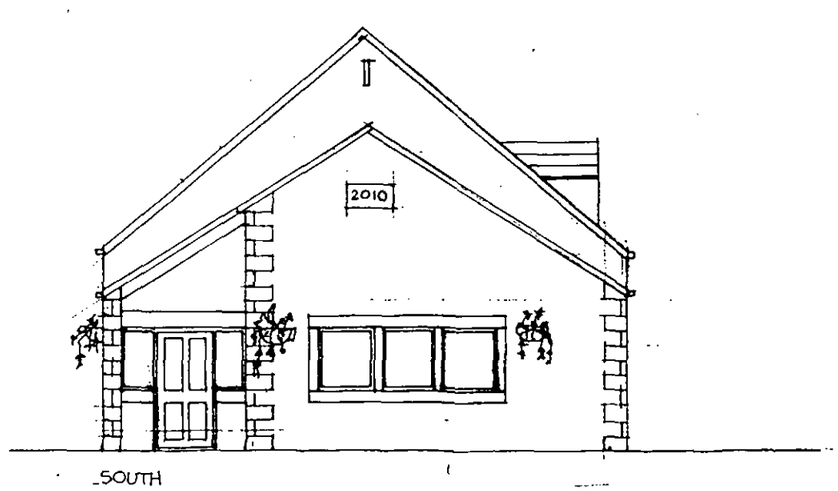

MICHAEL A CLYNCH
Dip. Arch. Dip. T. P. A.R.I.B.A.
Architect & Town Planner
14 Huddersfield Road, Ingbirchworth
Sheffield S36 7GF Tel: 01226 766308

NEW BUNGALOW FOR MR+MRS GILL AT MANCHESTER ROAD. PENISTONE 1:100 ELEVATIONS
DRG A3 5/2010

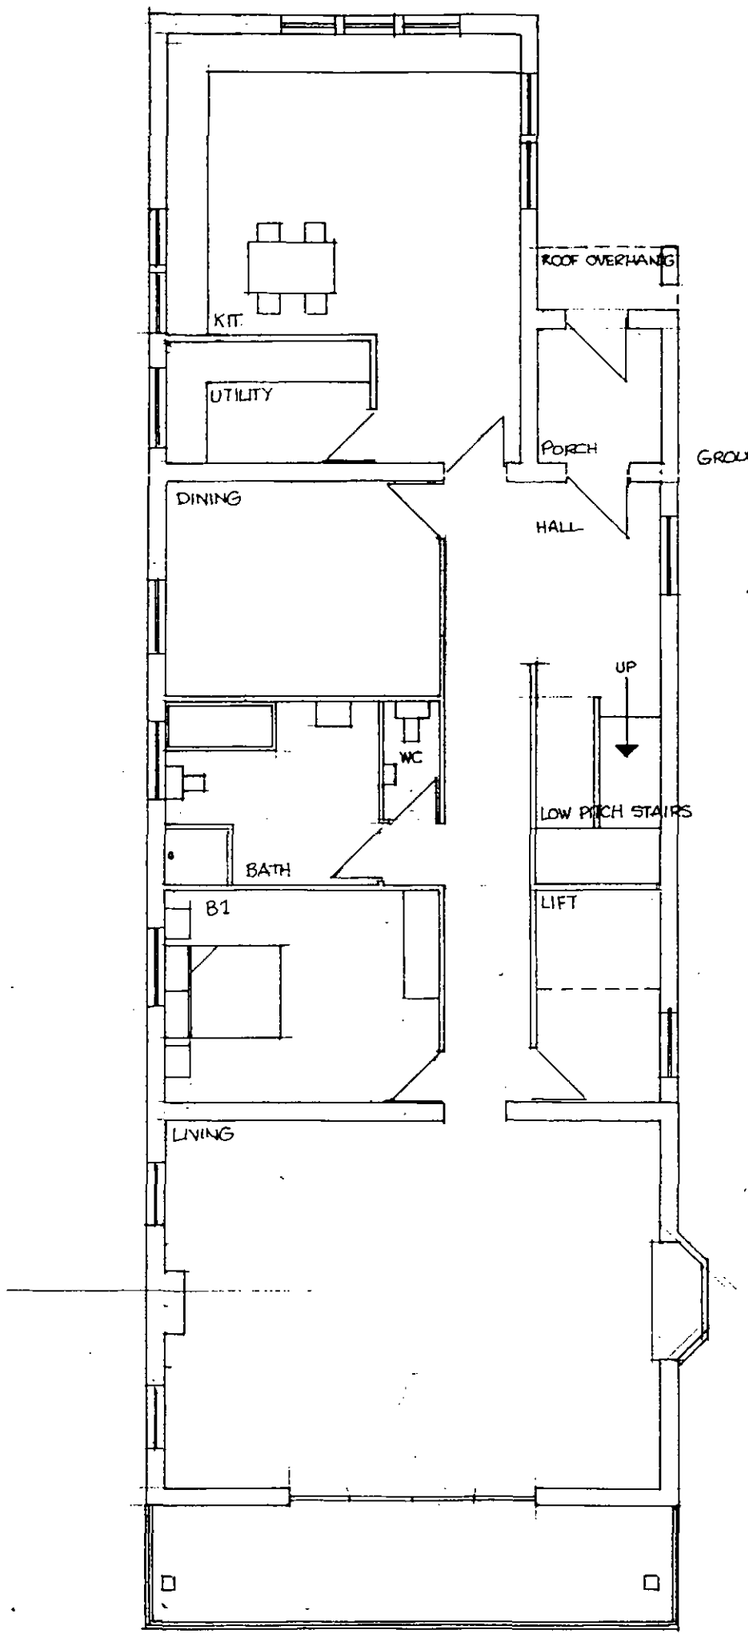

GROUND FLOOR

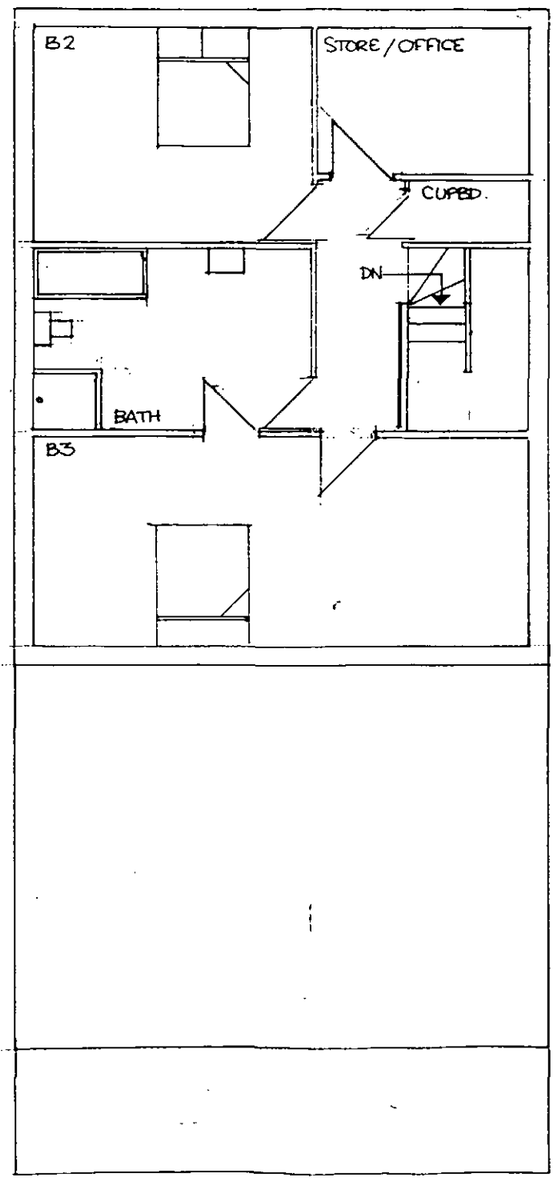

1ST. FLOOR

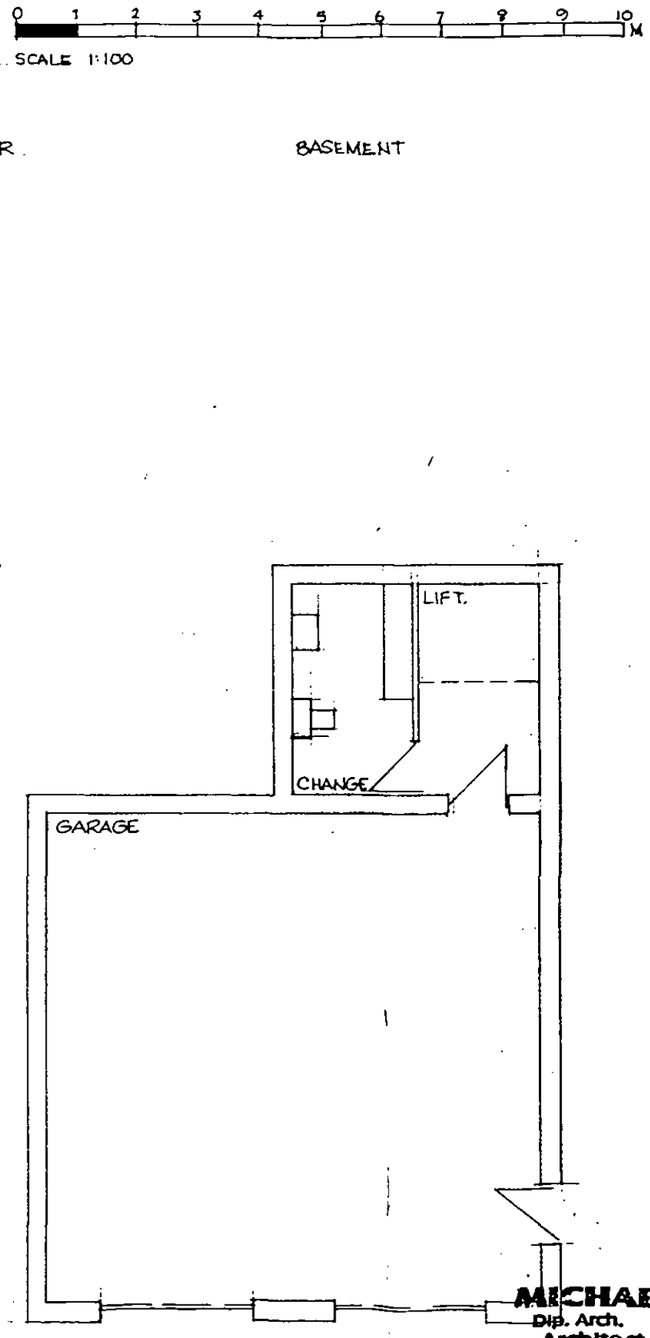

BASEMENT

SCALE 1:100

NEW BUNGALOW FOR MR + MRS GILL AT MANCHESTER ROAD PENISTONE FLOOR PLANS 1:100 5/2010 DRG A2

MICHAEL A CLYNCH
Dip. Arch. Dip. T. P. A.R.I.B.A.
Architect & Town Planner
14 Huddersfield Road, Ingbirchworth
Sheffield S36 7GF Tel: 01226 766308