


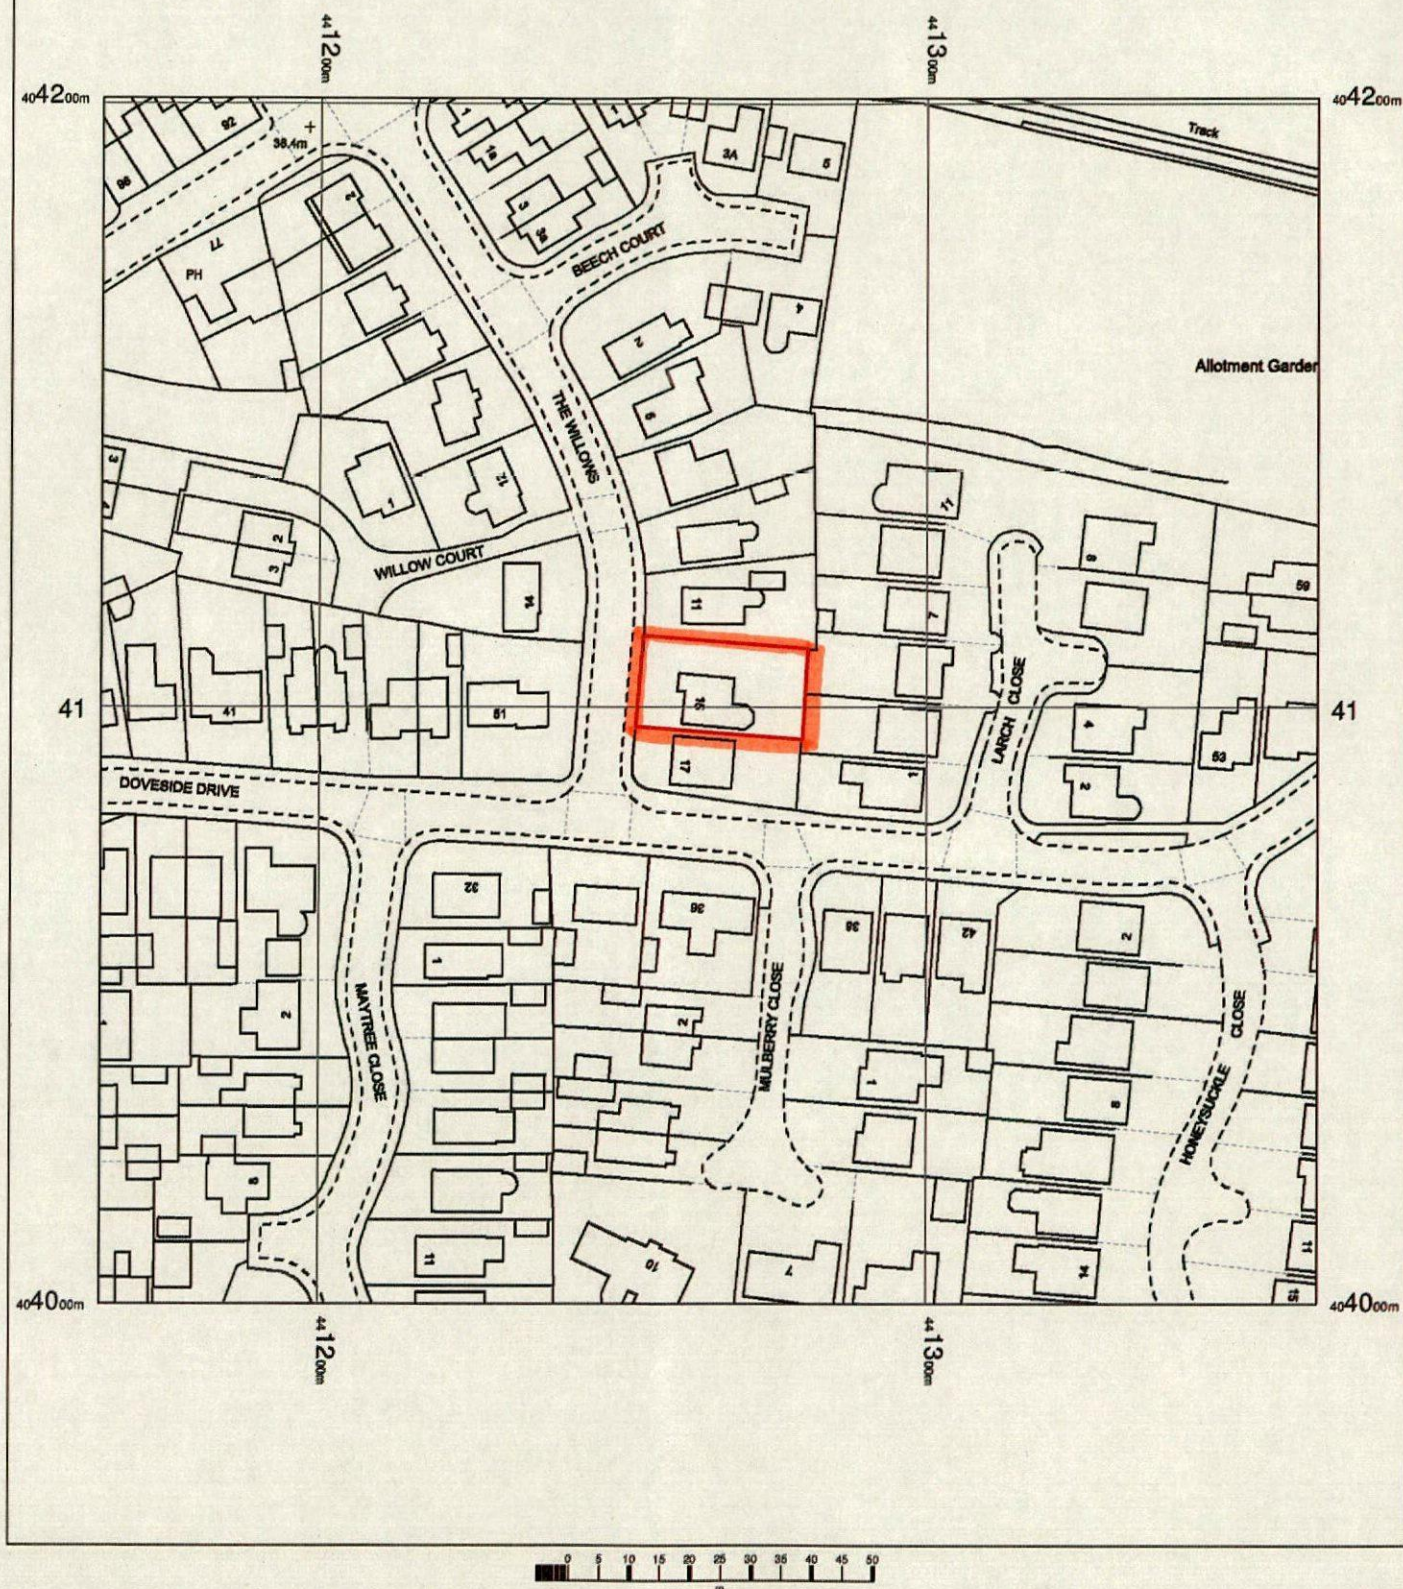

15 THE WILLOWS
DARFIELD
S73 9LU

OS MasterMap 1250/2500/10000 scale
Tuesday, July 17, 2018, ID: BW1-00727819
maps.blackwell.co.uk

1:1250 scale print at A4, Centre: 441264 E, 404101 N

© Crown Copyright Ordnance Survey. Licence no. 100041041



BLACKWELL'S

MR WOODCOCK
15 THE WILLOWS
DARFIELD

BARNSELY
SOUTH YORKSHIRE
S73 9LU