


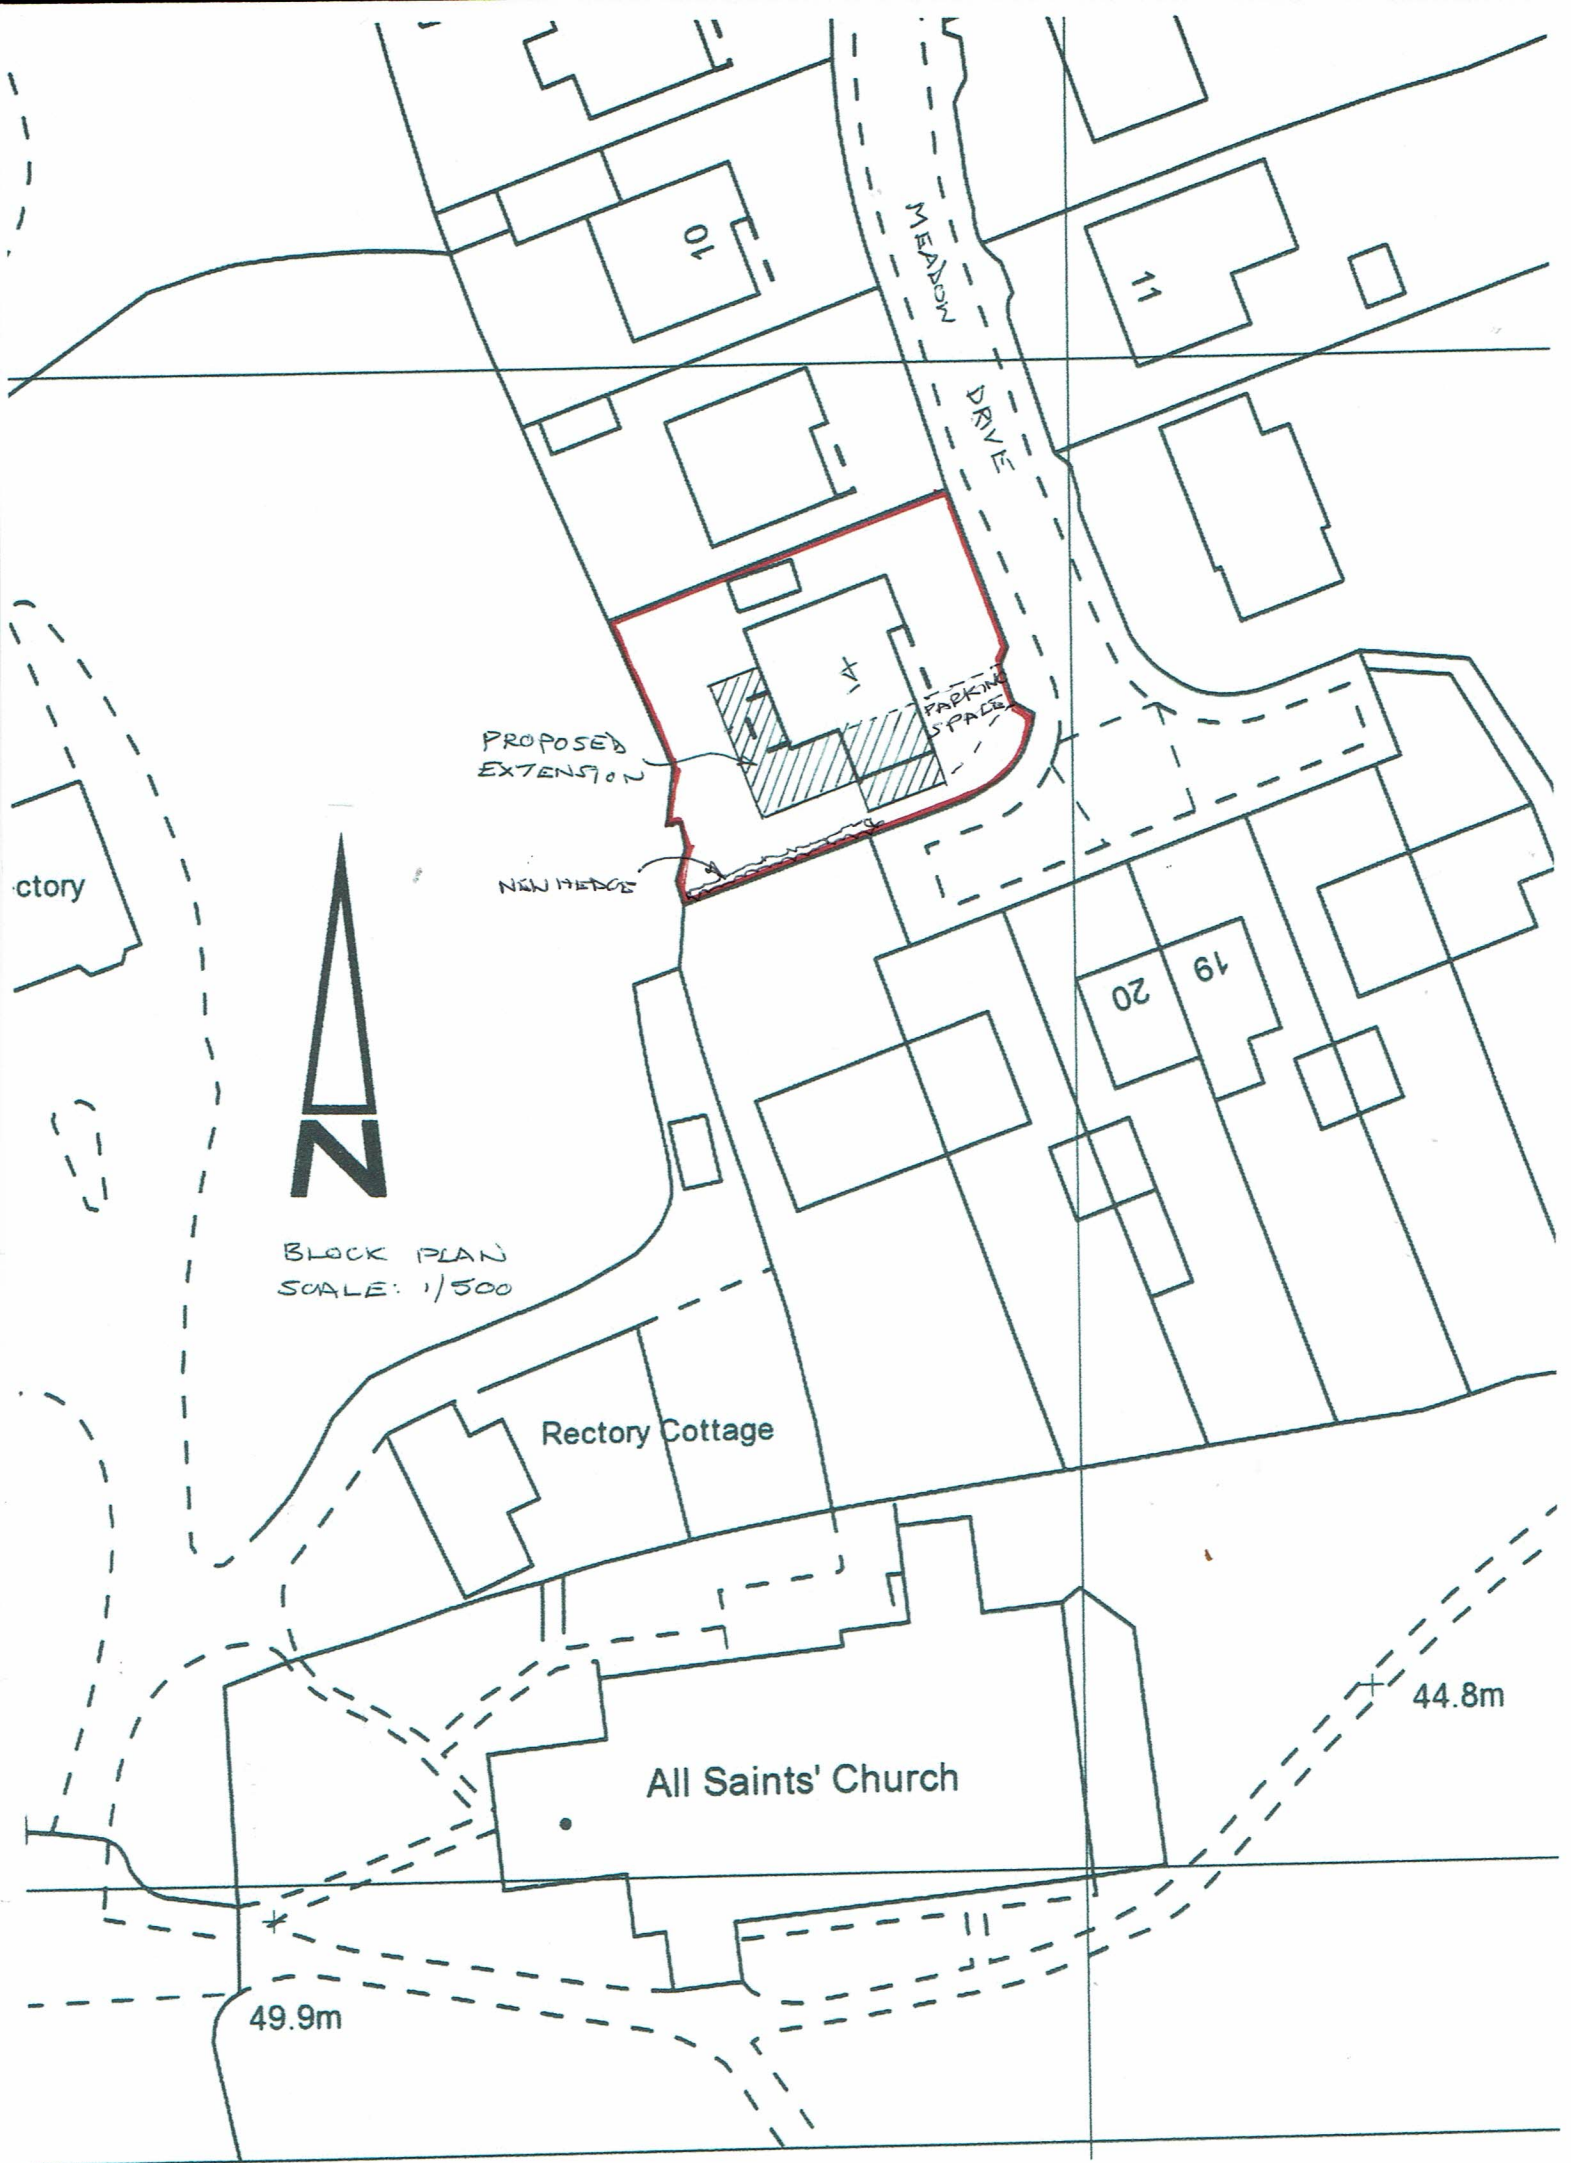

10

11

MEADOW
DRIVE

PROPOSED
EXTENSION

PARKING
SPACE

NEW HERDS



BLOCK PLAN
SCALE: 1/500

20

19

Rectory Cottage

All Saints' Church

44.8m

49.9m