All dimensions to be checked on site prior to work commencing on site. Any discrepancies must be reported to MR+P

All dimensions to be checked on site prior to work commencing as this property has not been surveyed by MR+P. Any discrepancies must be reported to MR+P

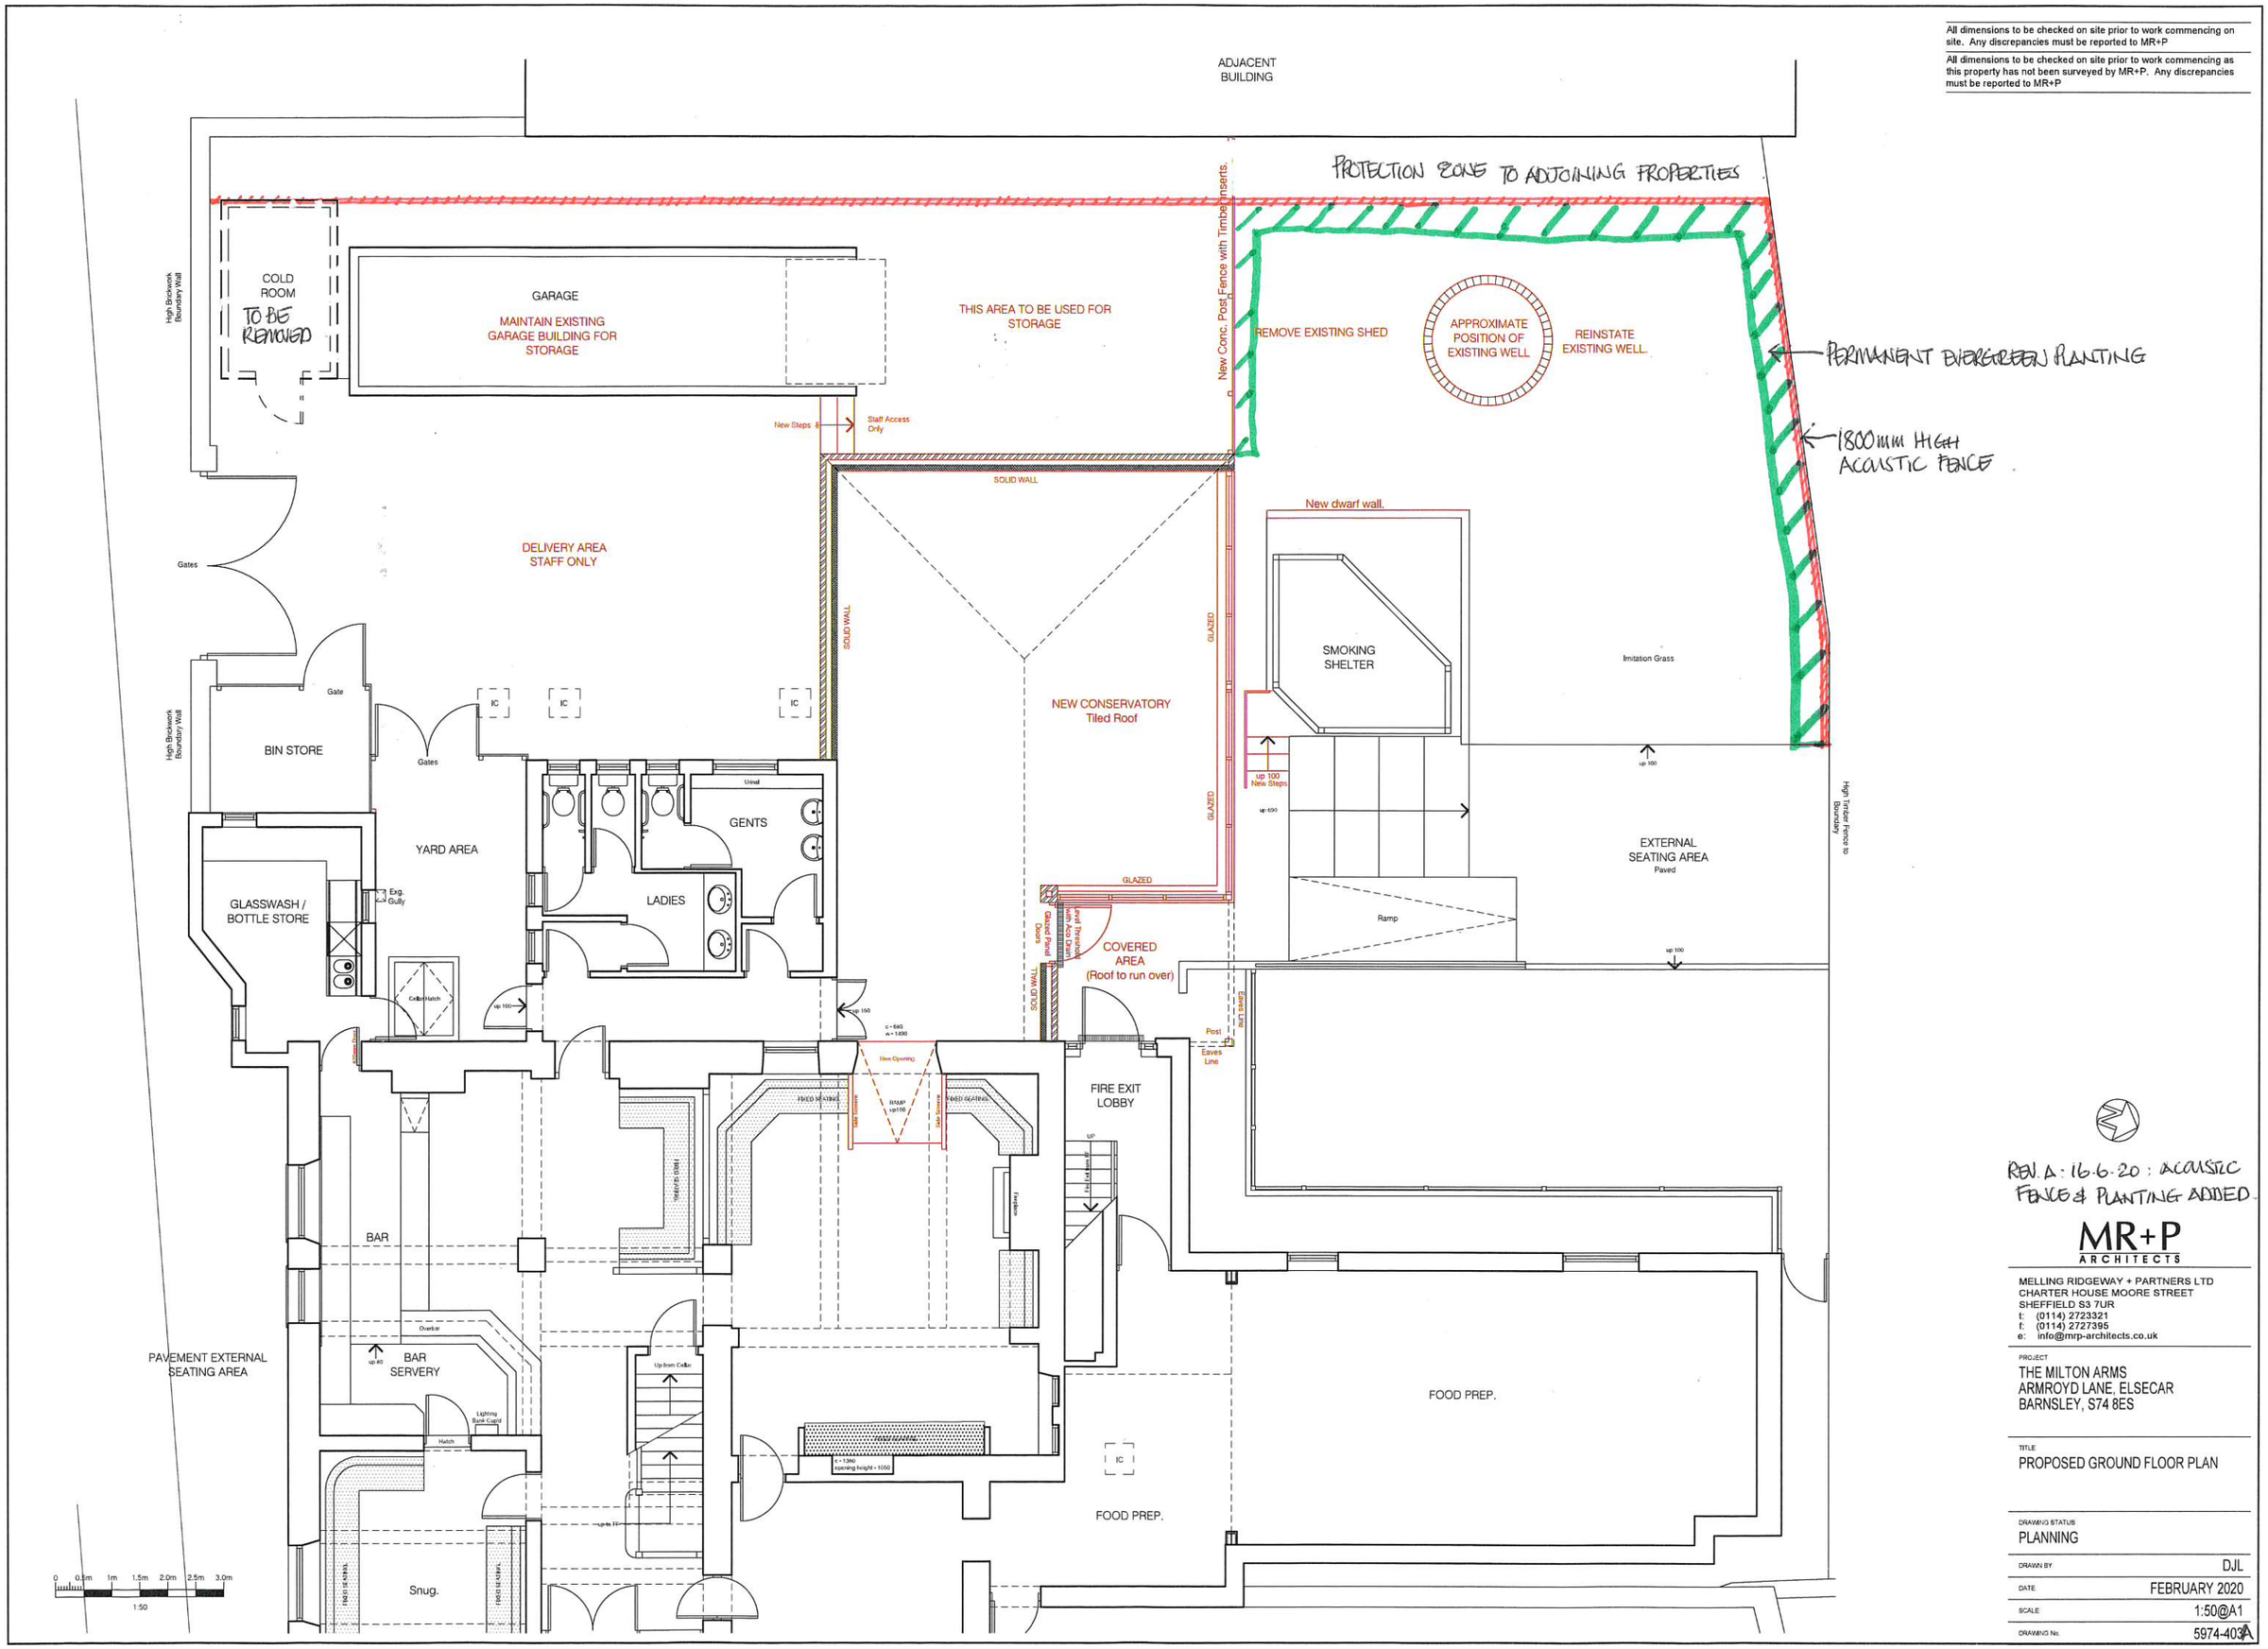

REV. A: 16.6.20: ACOUSTIC FENCE & PLANTING ADDED.

MR+P ARCHITECTS

MELLING RIDGEWAY + PARTNERS LTD
CHARTER HOUSE MOORE STREET
SHEFFIELD S3 7UR
t: (0114) 2723321
f: (0114) 2727395
e: info@mrp-architects.co.uk

PROJECT
THE MILTON ARMS
ARMROYD LANE, ELSECAR
BARNSLEY, S74 8ES

TITLE
PROPOSED GROUND FLOOR PLAN

DRAWING STATUS
PLANNING

DRAWN BY:	DJL
DATE:	FEBRUARY 2020
SCALE:	1:50@A1
DRAWING No.	5974-403A