


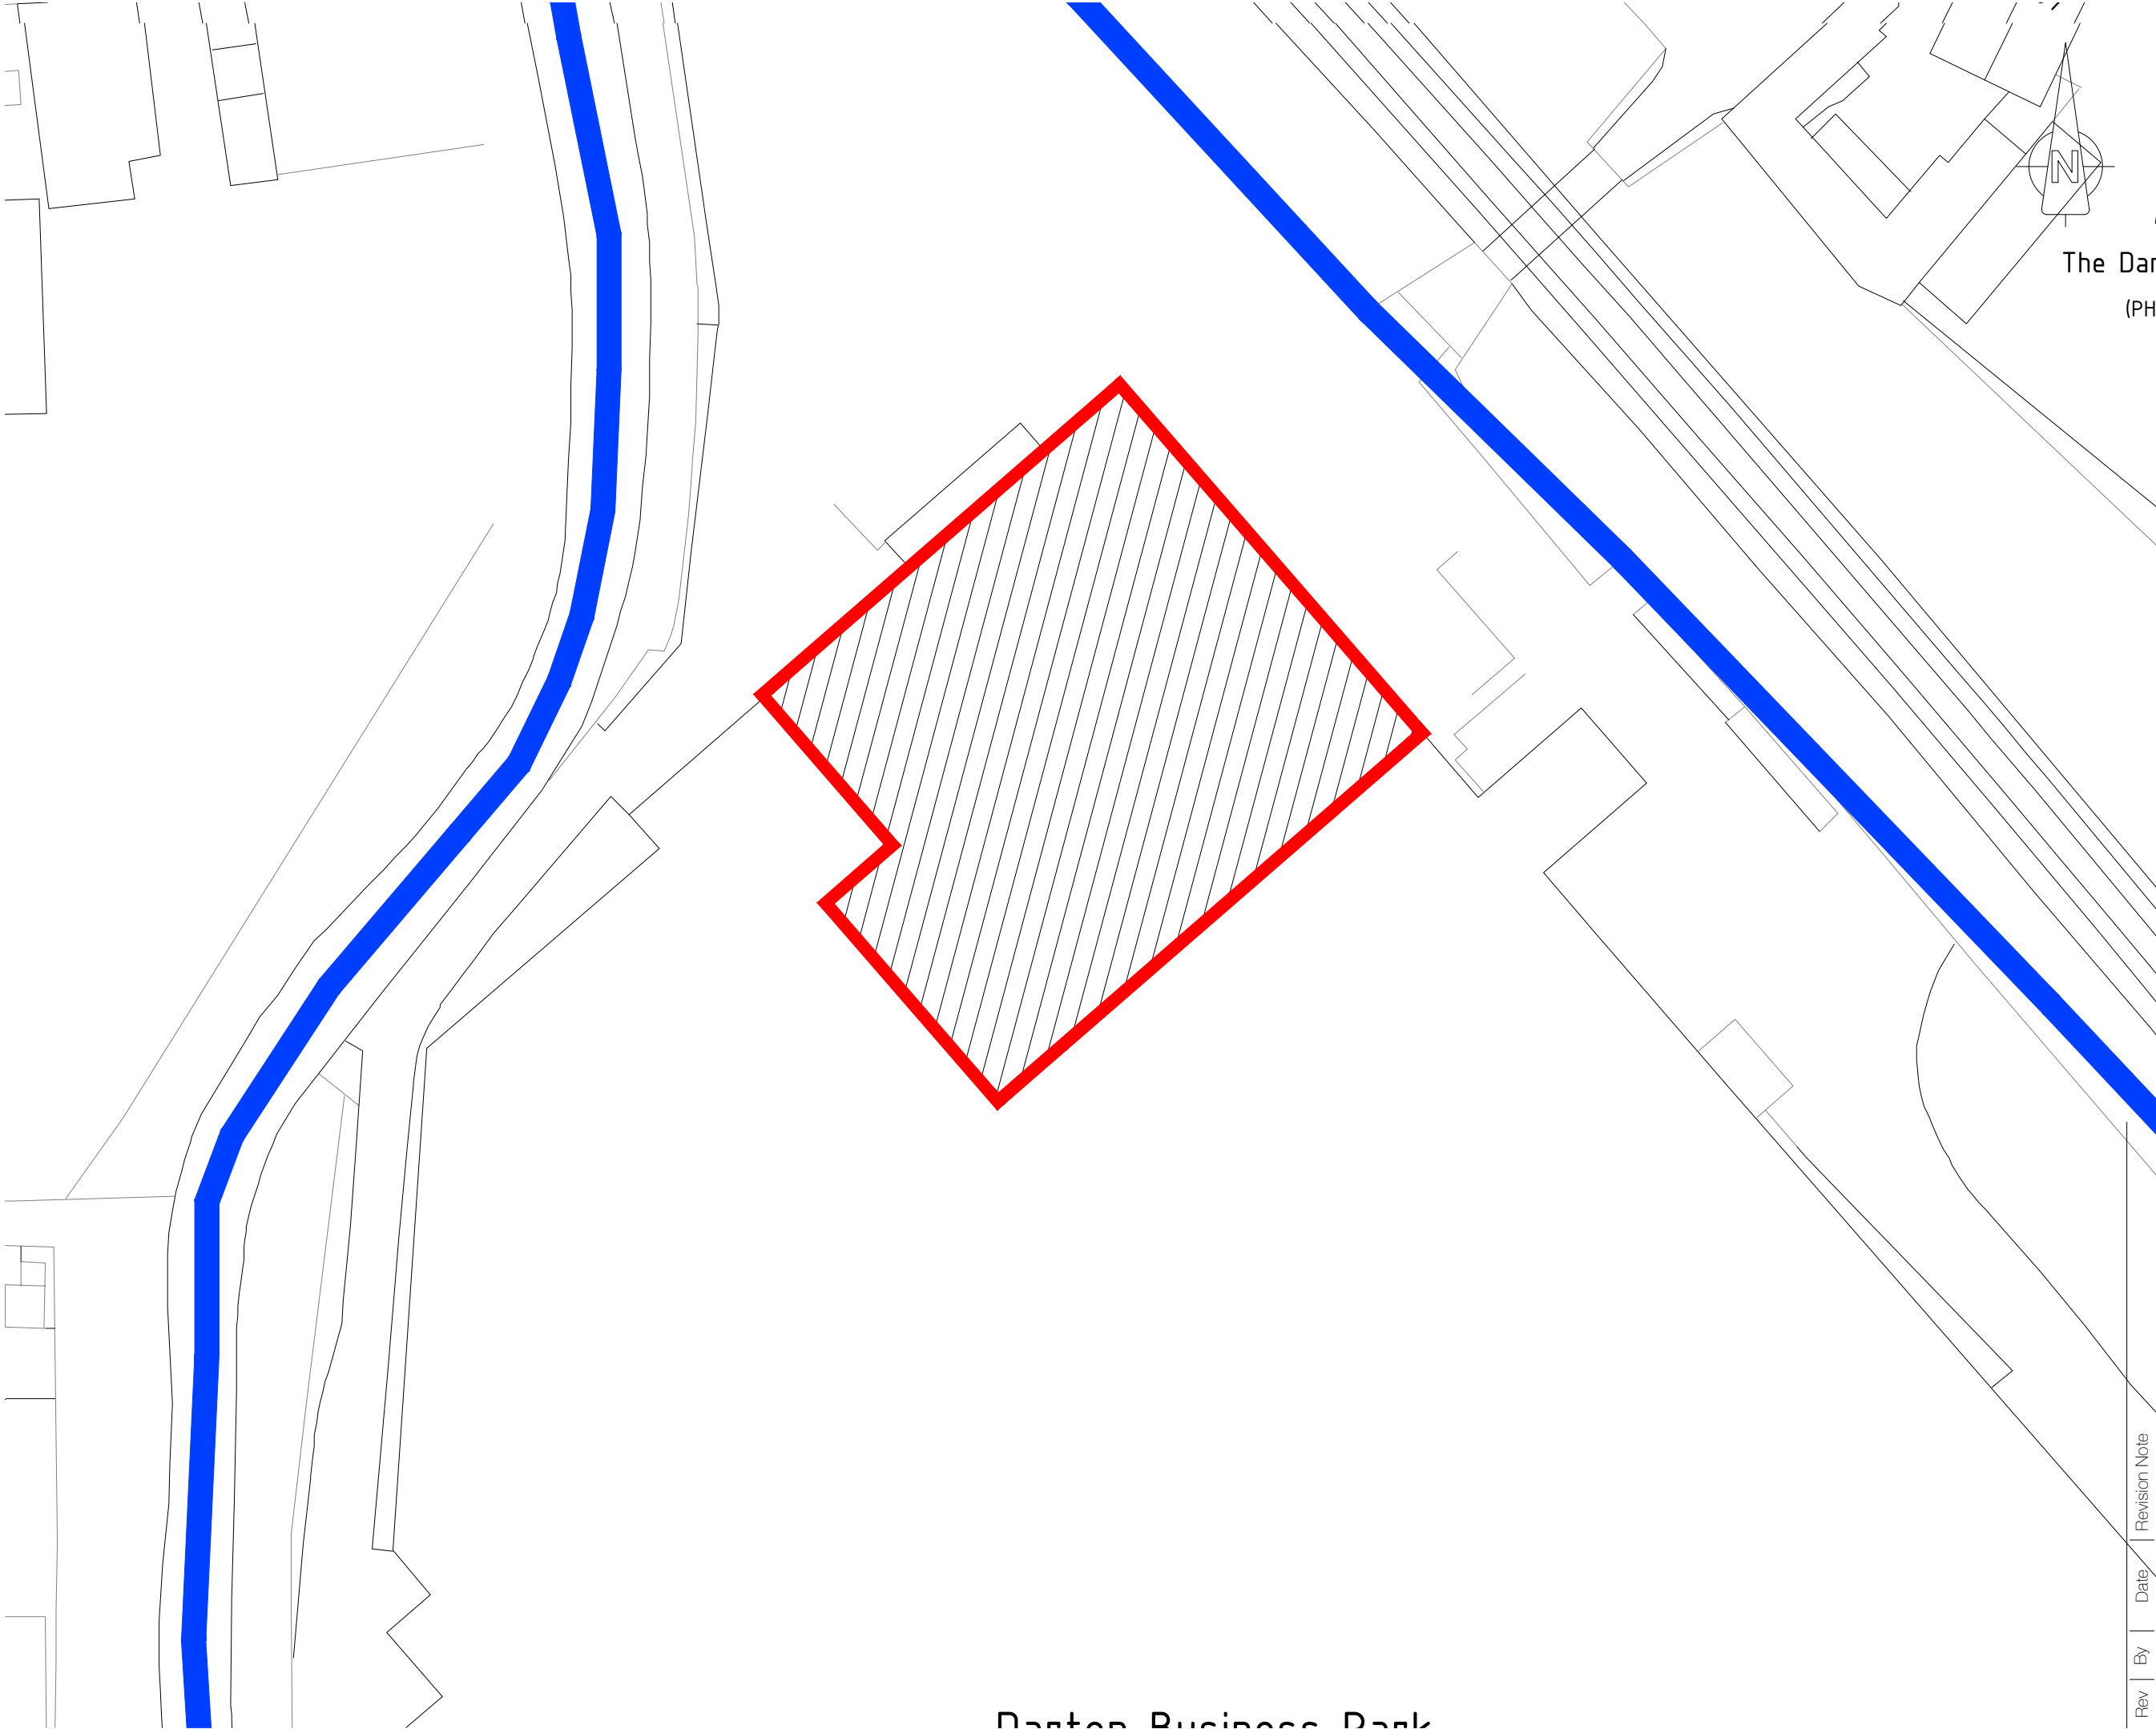

Rev	By	Date	Revision Note	Client/ Project	Drawing										
Pearce Bottomley architects D PADGETT DARTON BUSINESS PARK, BARNESLEY ROAD, S75 5QX				SITE LAYOUT PLAN											
Pearce Bottomley LLP Roman Ridge, Main Street, Aberford, Leeds LS25 3AW T: 0113 281 2000 F: 0113 281 2911 E: pbb@pbarchitects.co.uk www.pbarchitects.co.uk UNIT 10 REBUILD <tr><td>Scale 1:500@A3</td><td>Drawn CMD</td><td>Checked -</td><td>Date Apr. 18</td><td colspan="2">Status PLANNING</td></tr> <tr><td colspan="2">Project No. 4913</td><td colspan="2">Drawing No. (P)02</td><td colspan="2">Rev. C01</td></tr>				Scale 1:500@A3	Drawn CMD	Checked -	Date Apr. 18	Status PLANNING		Project No. 4913		Drawing No. (P)02		Rev. C01	
Scale 1:500@A3	Drawn CMD	Checked -	Date Apr. 18	Status PLANNING											
Project No. 4913		Drawing No. (P)02		Rev. C01											