




AEW Architects
Creative Buildings
St. Mary's Passage
Manchester M3 2SD
T: +44 (0) 161 254 4870
F: +44 (0) 161 254 4871



Notes:
All drawings to be read in conjunction with all other drawings as noted on issue sheet.

Extent of McDonald's demise indicated thus:

SITE FINISHES	
PERIMETER FENCE	N/A
BOUNDARY WALL	N/A
CAR PARK FINISH	TARMAC
DRIVE THRU FINISH	CONCRETE
PATIO FINISH	CONCRETE SLABS
FOOTPATHS	CONCRETE SLABS
SOFT LANDSCAPING	TREES & SHRUBBERY

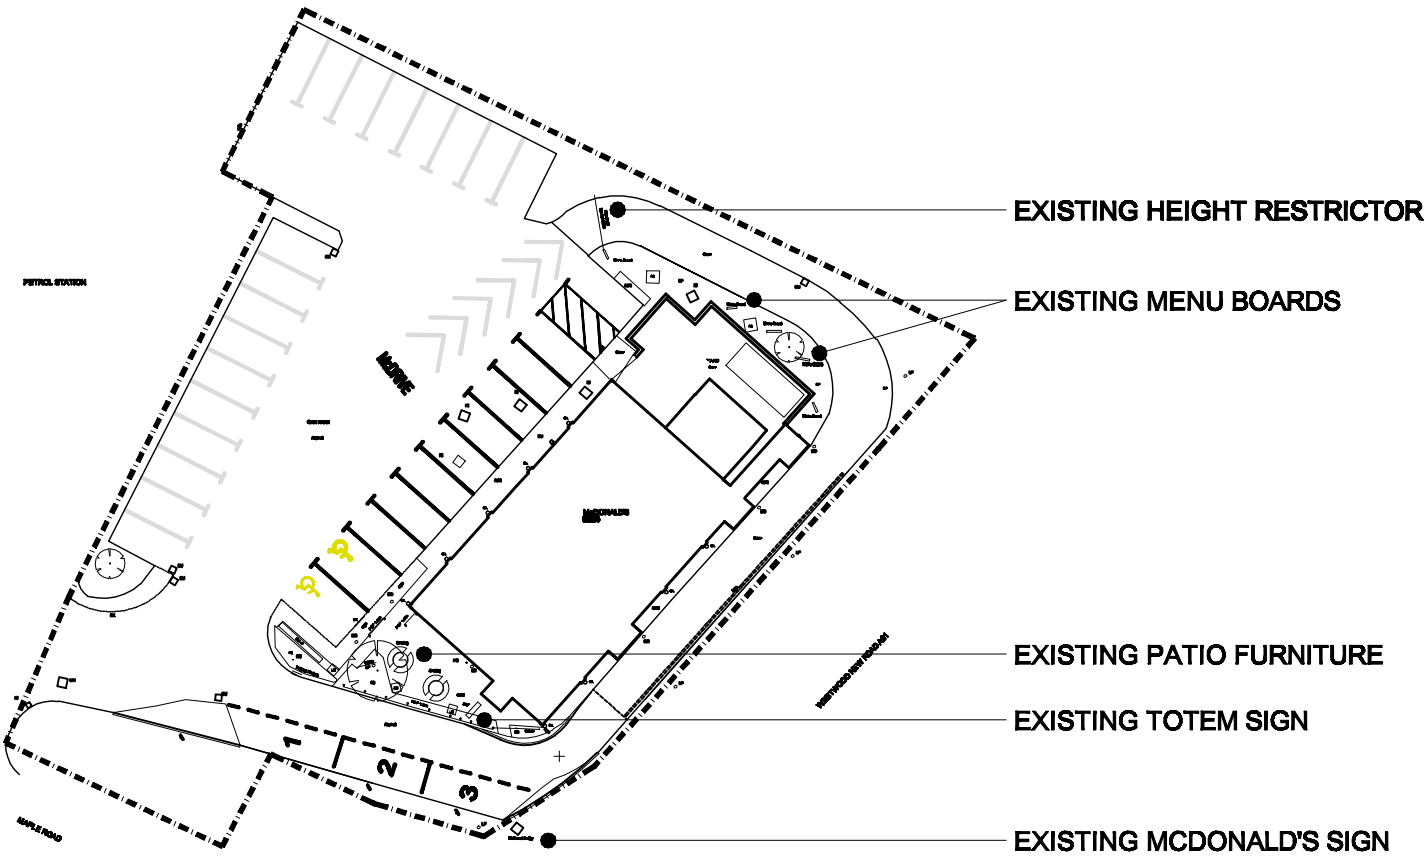

REV.	DATE.	DRAWING REVISIONS.	BY.	CHECKED

GENERAL NOTES:
All works are to be undertaken in accordance with the Building Regulations and the latest British Standards.
All proprietary materials and products are to be used strictly in accordance with the manufacturer's recommendations.
All dimensions to be checked on site prior to construction.

PROPOSED DEVELOPMENT AT	STORE No :-
TANKERSLEY	584
BARNESLEY	

ON BEHALF OF :-
McDonald's Restaurants Ltd

DRAWING TITLE :-
Block Plan

BLOCK PLAN



DRAWN BY AJ	CHECKED BY JLS	DRAWING No. 4858_0584_02	REV No. -
SCALE & SIZE 1:500 A3	DATE 10.08.12		



AEW Architects
Creative Buildings
St. Mary's Passage
Manchester M3 2SD
T: +44 (0) 161 254 4870
F: +44 (0) 161 254 4871

