


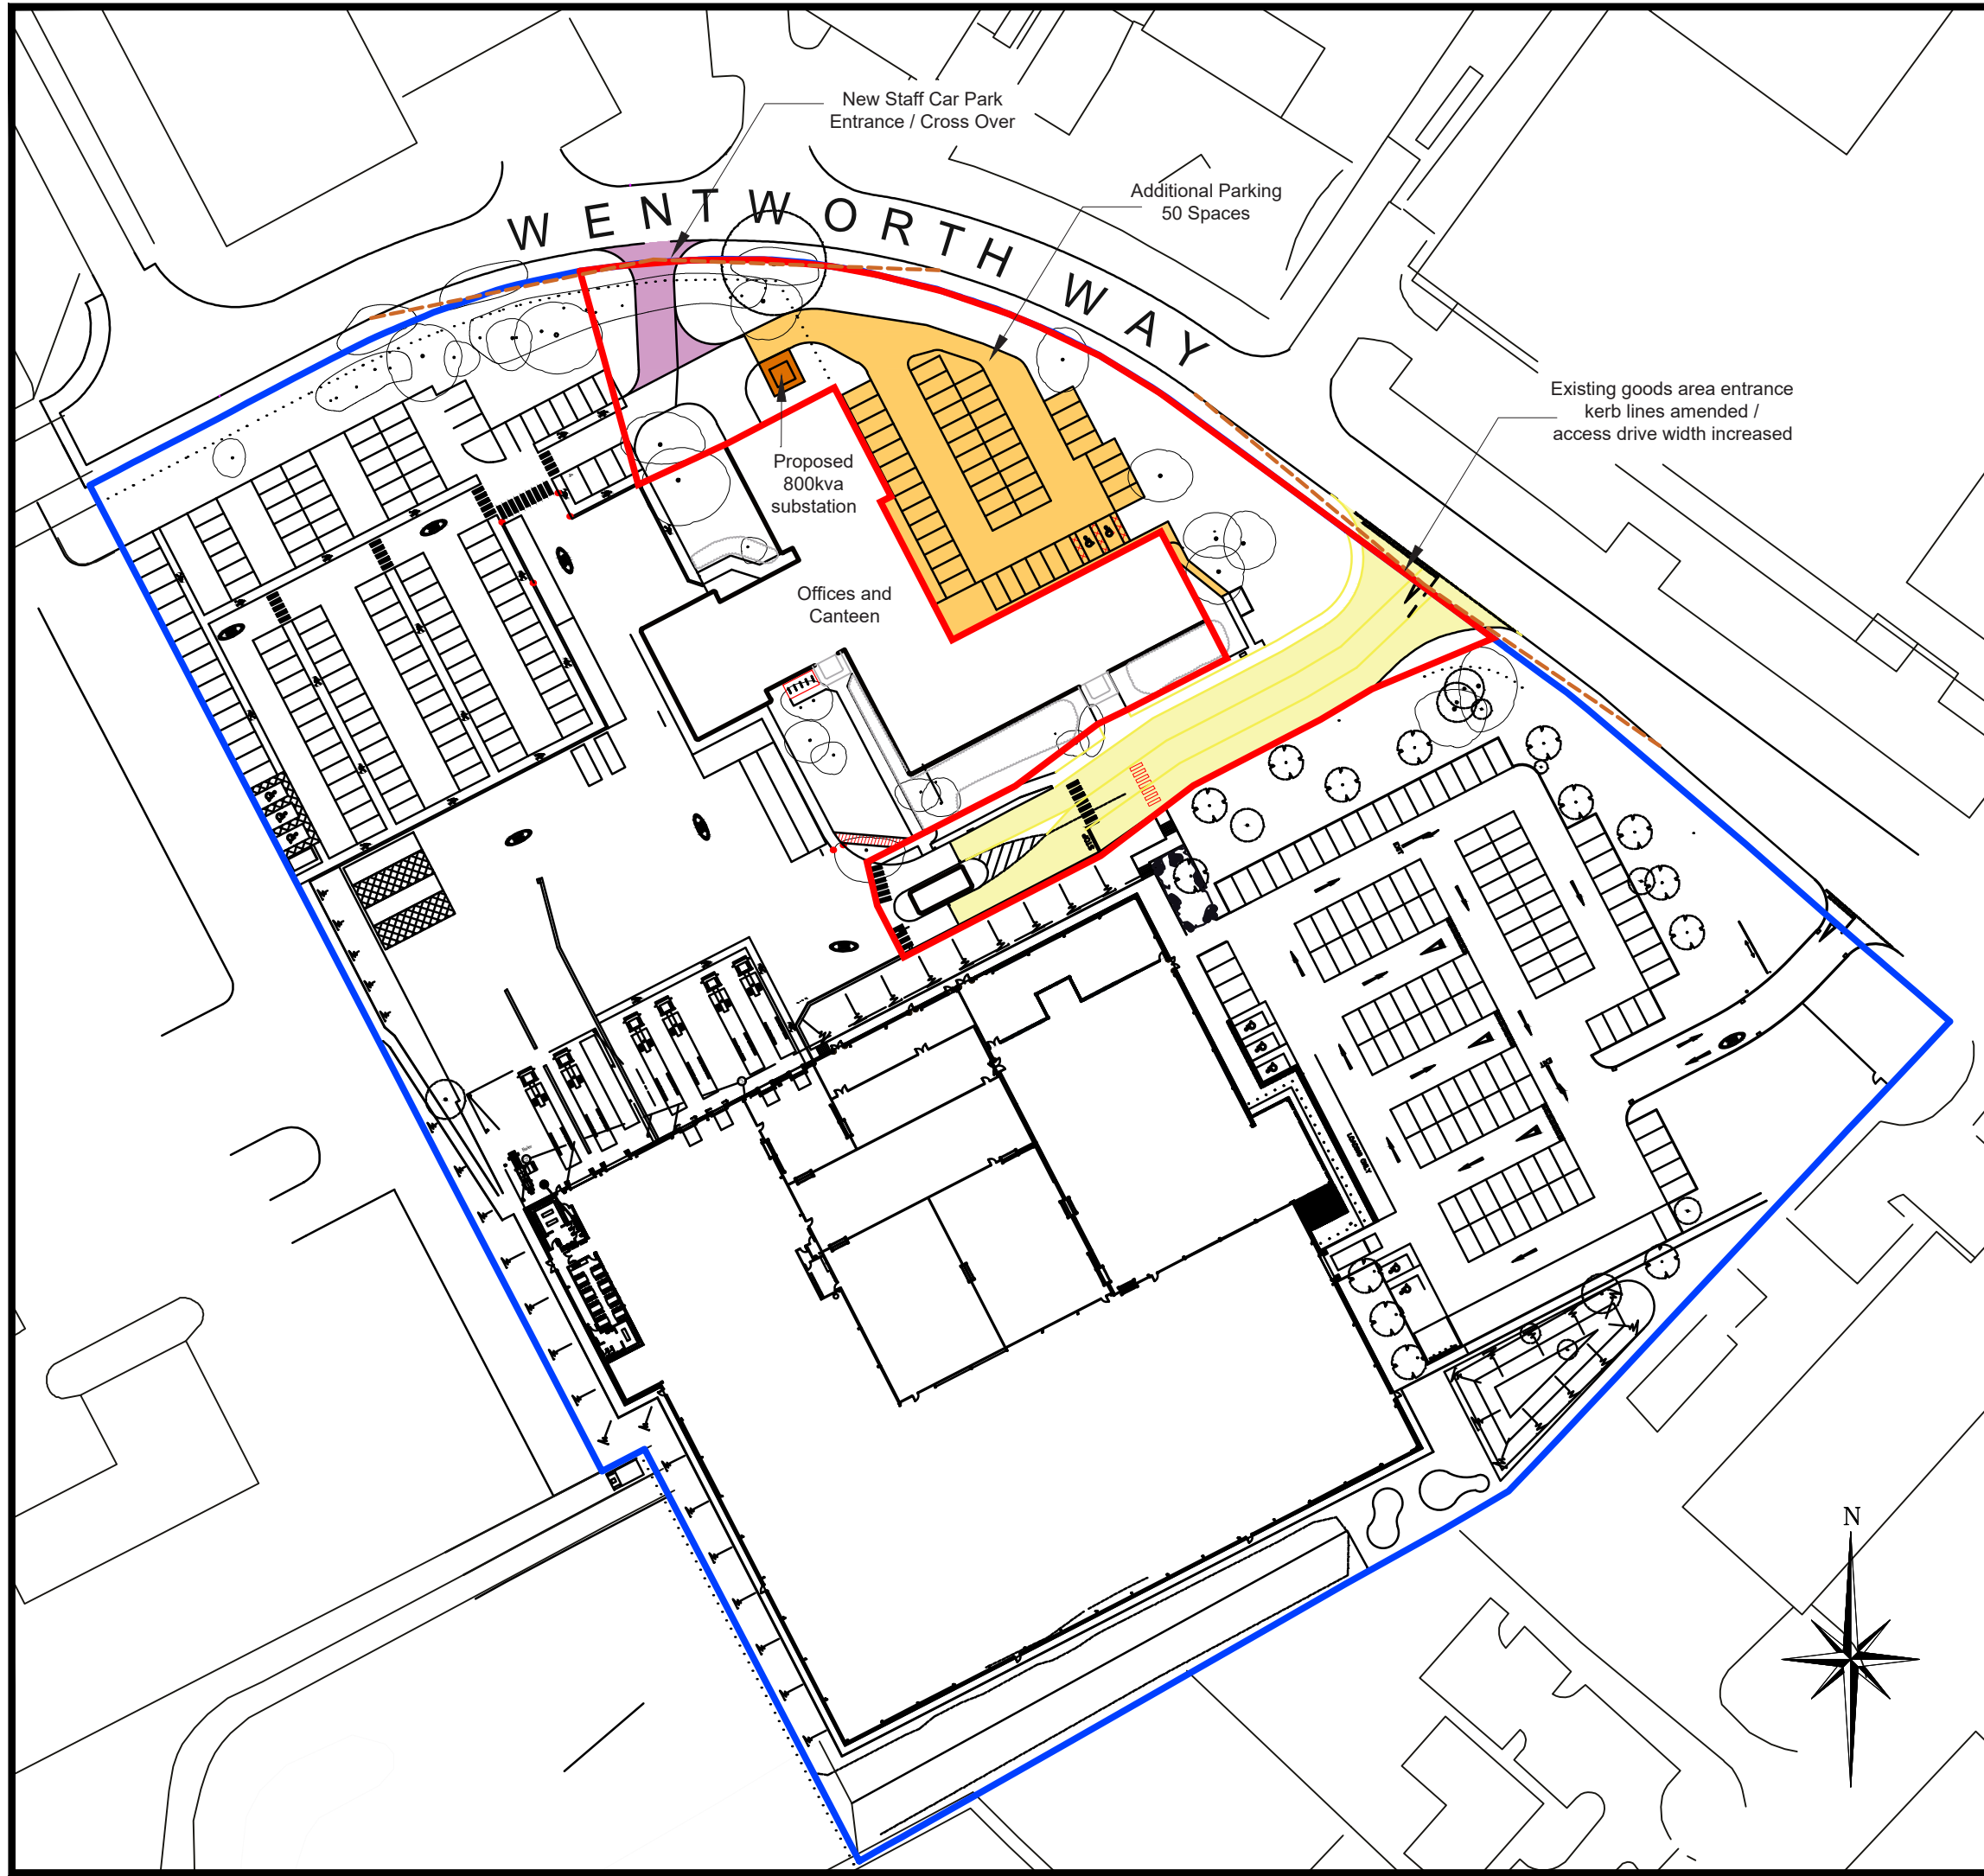

- Application Site
- Other land in control of the applicant
- Visibility Splays
- Proposed Service Road
- Proposed Staff Car Park Entrance / Cross Over
- Proposed car parking
- Proposed 800kva substation

Reproduced from Superplan Data © (scale-free) by permission of Ordnance Survey © on behalf of The Controller of Her Majesty's Stationary Office. © Crown copyright 2006 all rights reserved. Licence number 100036438.

REV.	DATE	DRAWN	DESCRIPTION
THIS INFORMATION IS CONFIDENTIAL AND THE PROPERTY OF BIFFA WASTE SERVICES LTD. AND IS RELEASED ON CONDITION THAT NONE OF THE INFORMATION SHALL BE DISCLOSED TO ANY THIRD PARTY OR REPRODUCED IN WHOLE OR PART WITHOUT THE PRIOR CONSENT IN WRITING OF BIFFA WASTE SERVICES LTD.			
		Biffa Waste Services Ltd Poplars Landfill site Lichfield Road Cannock Staffordshire WS11 8NQ Mob: 07834992155 e-mail michelle.saunders@biffa.co.uk	
PROJECT		Wentworth Way	
LOCATION		Wentworth Way Industrial Estate	
DRAWING TITLE		Proposed Site Layout	
DRAWING No.		D.003	COMPUTER REF. BAB030300
DRAWN	SM	DATE	May 24
		SCALE(S)	1:1,000@A3