


PLAN REFERRED TO:

Carlton Industrial Estate
Deed Met1401:1 - SYK119470
(Part Disposal)

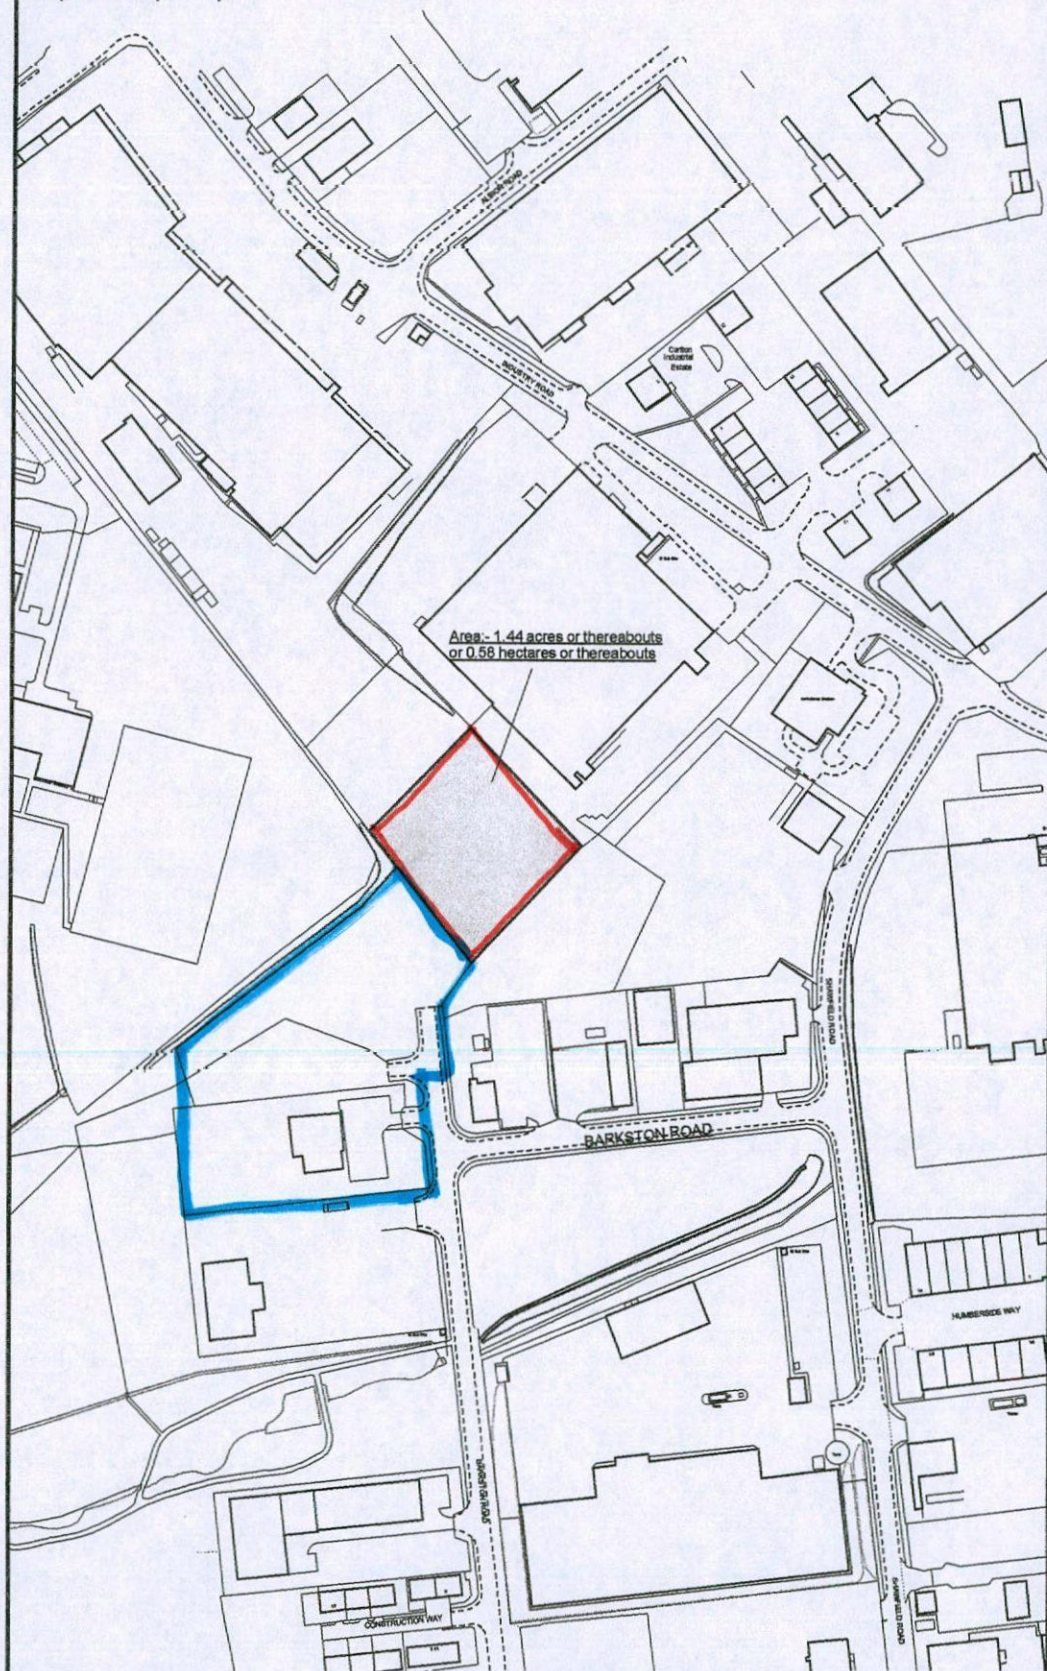

Strategic Property and Procurement/Asset Management
PO Box 634, Barnsley, S70 9GG

e-mail: Assetmanagement@barnsley.gov.uk
website: www.barnsley.gov.uk

Reproduced from the Ordnance Survey mapping
with the permission of Her Majesty's Stationery
Office, © Crown Copyright. Unauthorised reproduction
infringes Crown Copyright and may lead to prosecution
or civil proceedings.

Licence number 100022264 (2006)

Scale 1: 2,500

Plan No: ELH152.A

Date: 25/03/2015