




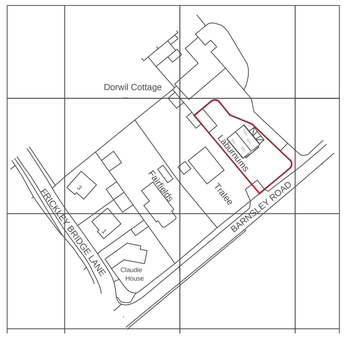


LOCATION PLAN

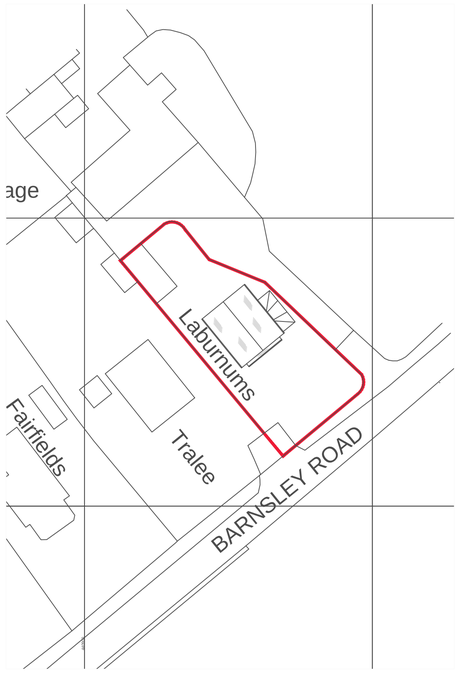

EXISTING BLOCK PLAN

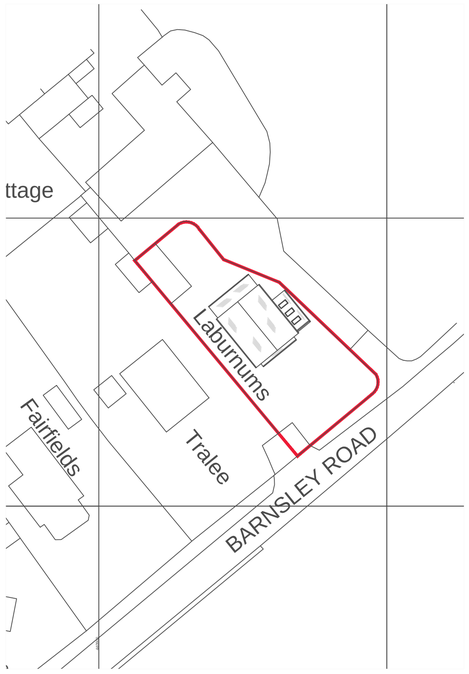

PROPOSED BLOCK PLAN

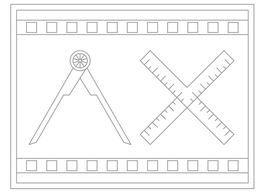

TOM HALEY
THE LABURNUMS, BARNSLEY RD,
BRIERLEY S72 9LH

PLANNING APPLICATION
SINGLE STORY SIDE
EXTENSION

LOCATION PLAN	SCALE: 1:1250
EXISTING BLOCK PLAN	1:500
PROPOSED BLOCK PLAN	1:500

DATE: 05/2019

DRAWING NO: 010

PAPER SIZE A1

DISCLAIMER: THIS DRAWING IS FOR PLAN CHECK PURPOSES ONLY. NOT TO BE USED FOR CONSTRUCTION PURPOSES. DO NOT SCALE. USE WRITTEN DIMENSIONS ONLY. DO NOT COPY. USE PRIMARY CURRENT COPY ONLY. ANY QUERIES TO BE ADDRESSED TO AGENT. BOUNDARY IS TO BE CONFIRMED BY CLIENT. BESPOKE DRAWING & CONTENT. SOLE PROPERTY OF AX DRAFTING.