


Rear.
1:100

Front.


Side.

Created By:
KNAPTON
& Knapton.


Type 17a -
2288 Sqft

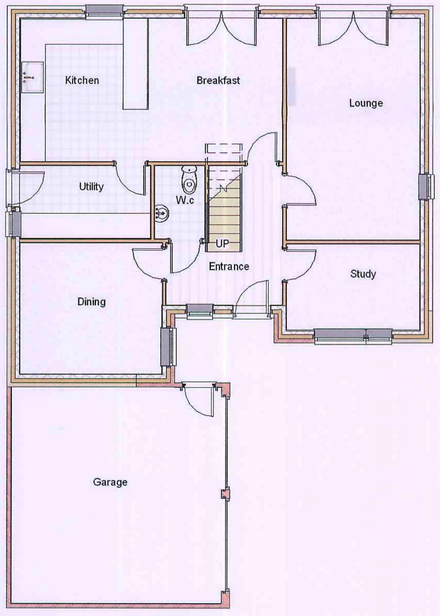

Ground Floor
1:75.

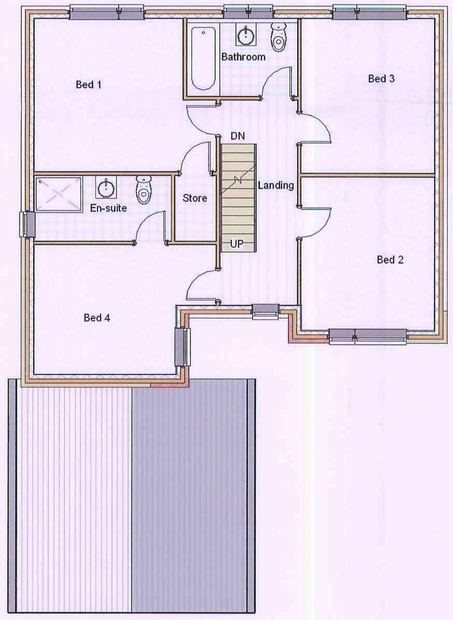

First Floor

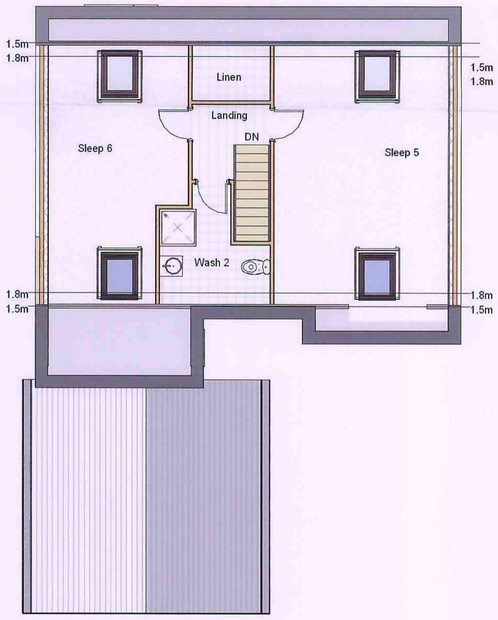

Second Floor

1:100 0m 1 2 3 4 5m

1:75 0m 1 2 3 4 5m

House Type: Type 17a

Title: Royston

Scales: 1:75/1:100 DRG No:09/393/11
Date:08/06/10

Bellway

Bellway Homes (Yorkshire) Limited - 2 Knapton Close - Wetherby
West Yorkshire LS22 7QS Tel: 01937 540 756 Fax: 01937 540 440
www.bellway.co.uk


KNAPTON


Proposed Development @ High Street, Royston, Barnsley.

Bellway





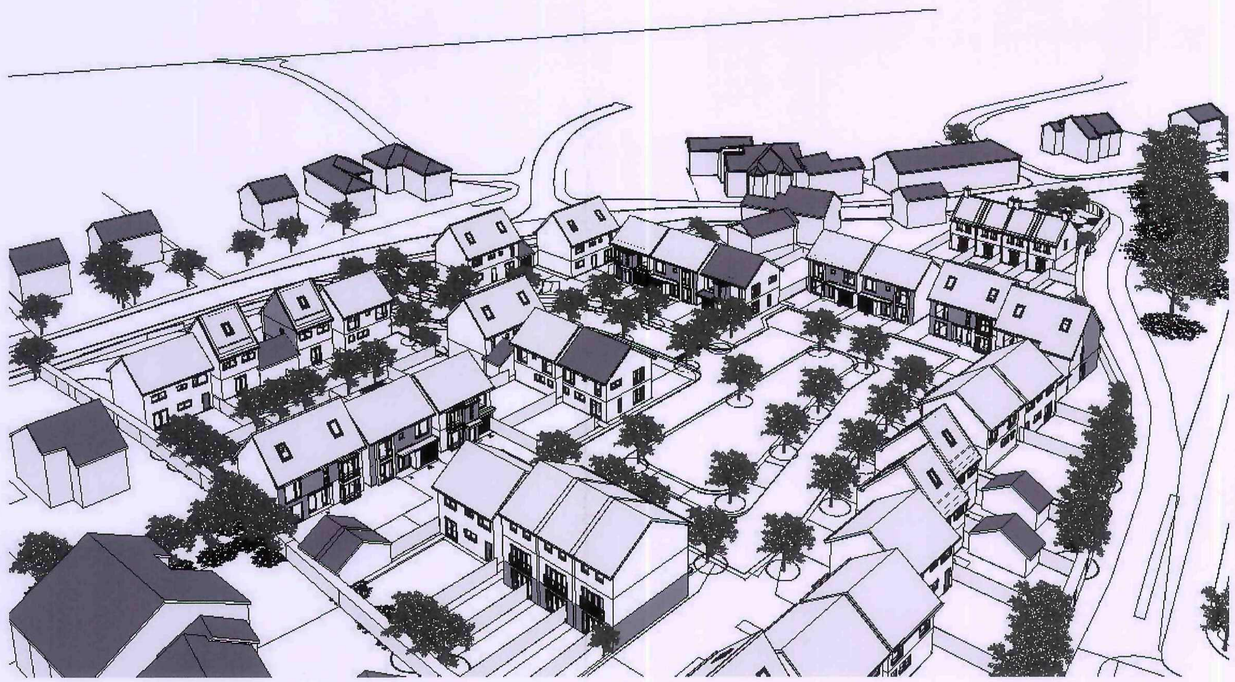

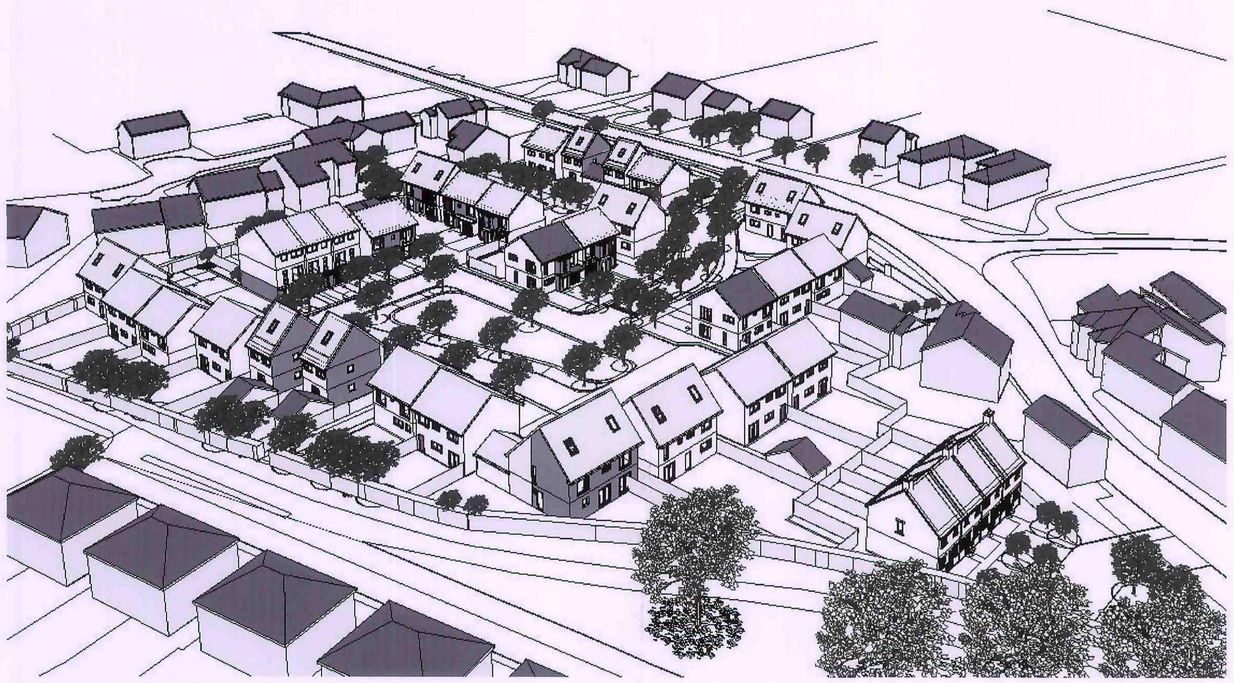

Axonometrics

09-393-07

David S. KNAPTON & Knapton.

Proposed Development @ High Street, Royston, Barnsley.


Bellway



Plots 15 - 22
1 : 100



Plots 23-29
1 : 100

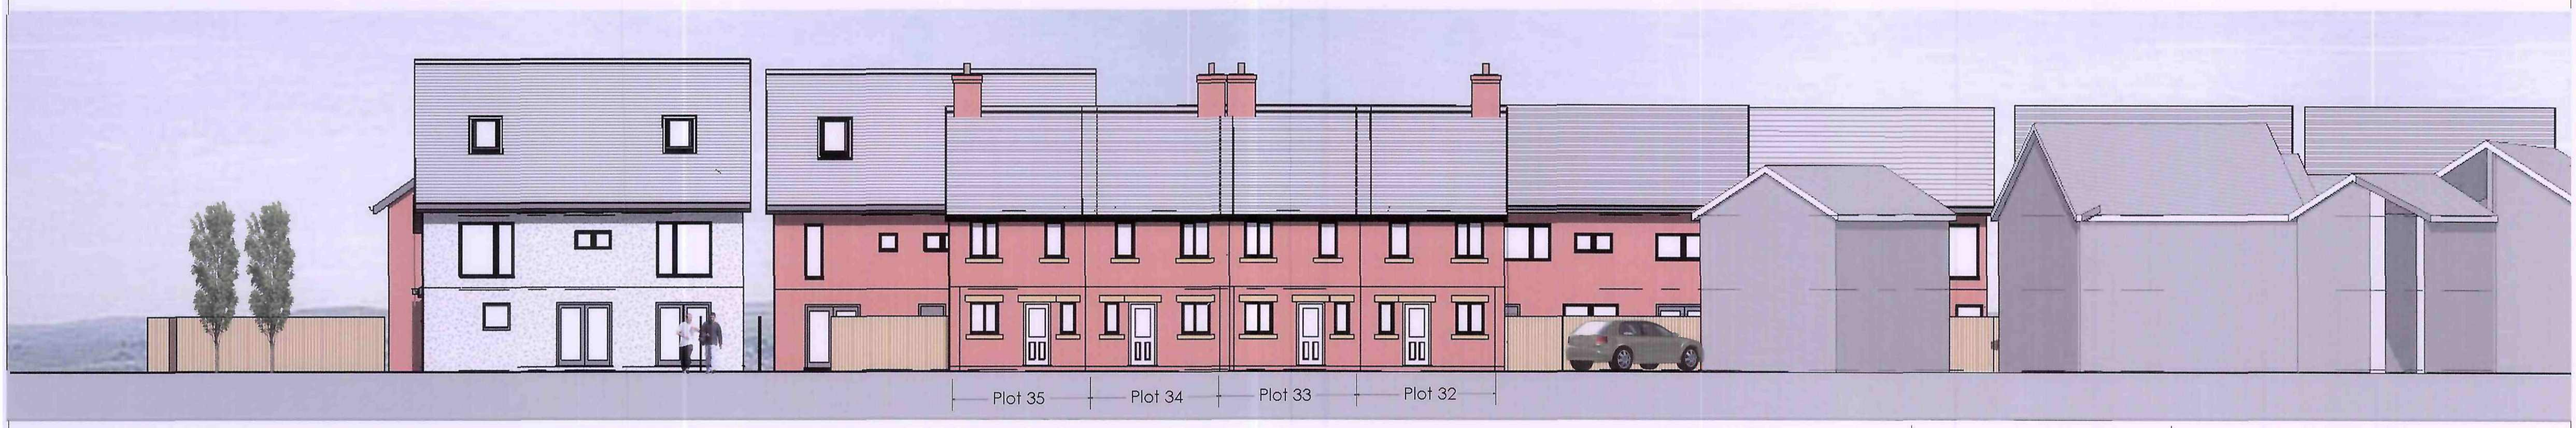

Plots 32-35
1 : 100

Street Scenes

DRG No: 09/393/06

Created By
KNAPTON
& Knapton.

Proposed Development @ High Street, Royston, Barnsley.

Bellway



Plots 1-4 and 31-32
1 : 100



Plots 8-10
1 : 100



Plots 11 - 14
1 : 100

Street Scenes

DRG No: 09/393/05

KNAPTON & Knapton.

Proposed development @ Hight Street, Royston, Barnsley.

Bellway




View Across "the Green"



View Down "the Avenue"

Brickwork

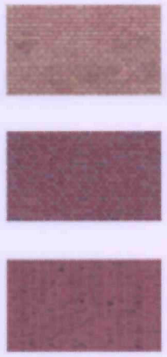

Render



Elevated View Across "the Green"

DRG No: 09/393/04

KNAPTON & Knapton.

Proposed development @ Hight Street, Royston, Barnsley.

Bellway



View Across ''High Street''



View Down ''The Avenue''



View Down ''High Street''

Brickwork

Render




Planning Layout
1:750

DRG No: 09-393-03

Created By:
KNAPTON
& Knapton ©

Proposed Residential Development @ High Street. Royston. Barnsley.

Bellway

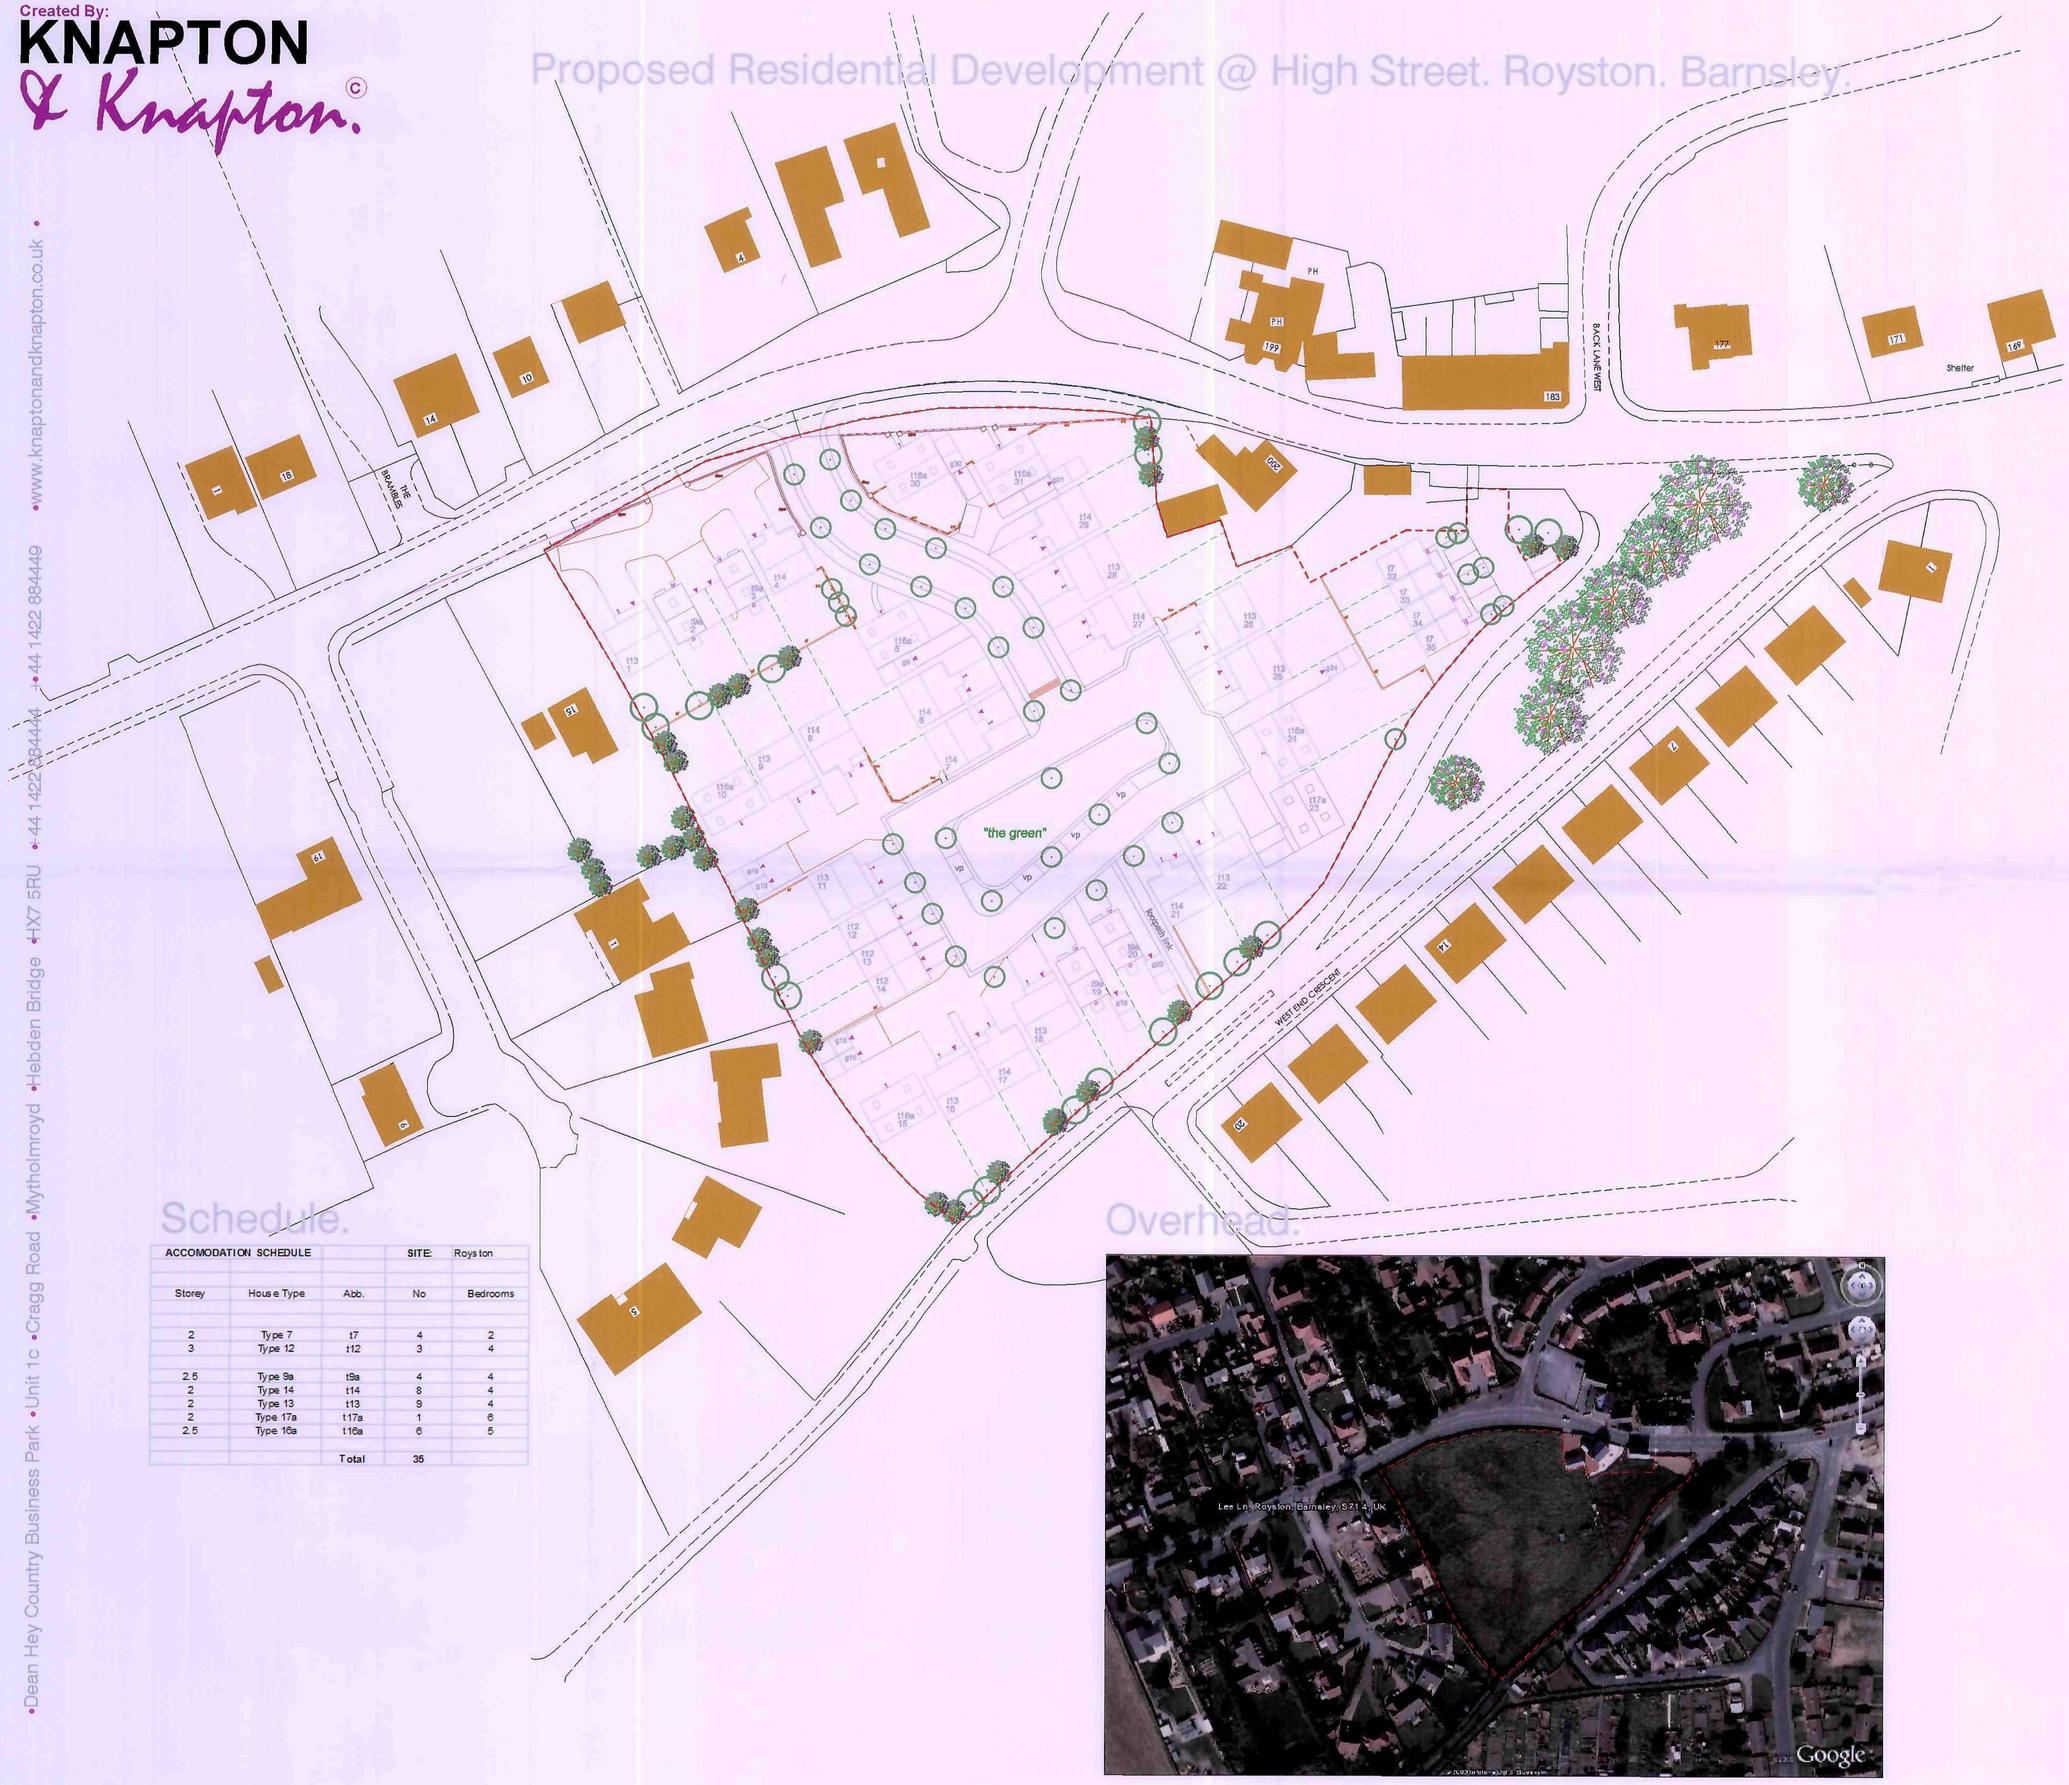

Schedule.

ACCOMODATION SCHEDULE			SITE:	Royston
Storey	House Type	Abb.	No	Bedrooms
2	Type 7	t7	4	2
3	Type 12	t12	3	4
2.5	Type 9a	t9a	4	4
2	Type 14	t14	8	4
2	Type 13	t13	9	4
2	Type 17a	t17a	1	6
2.5	Type 16a	t16a	6	5
		Total	35	

Overhead.

Designers of the Built Environment

Scale • 1:500
Date • 20/07/09
Drg No • 09/393/01a

North

Client • Bellway Homes Ltd.
Site • Royston
Plan • Planning Layout 1:500

Created By:
KNAPTON
& Knapton ©

•Dean Hey Country Business Park •Unit 1c •Cragg Road •Mytholmroyd •Hebden Bridge •HX7 5RU • +44 1422 884444 +44 1422 884449 •www.knaptonandknapton.co.uk •



Front
1:100


Rear

Side


Side

Designed By
KNAPTON
& Knapton.

Type 14
1055 Sqft

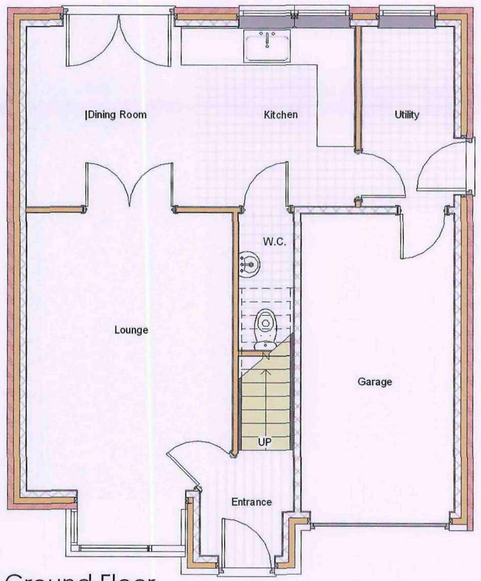

Ground Floor
1:50

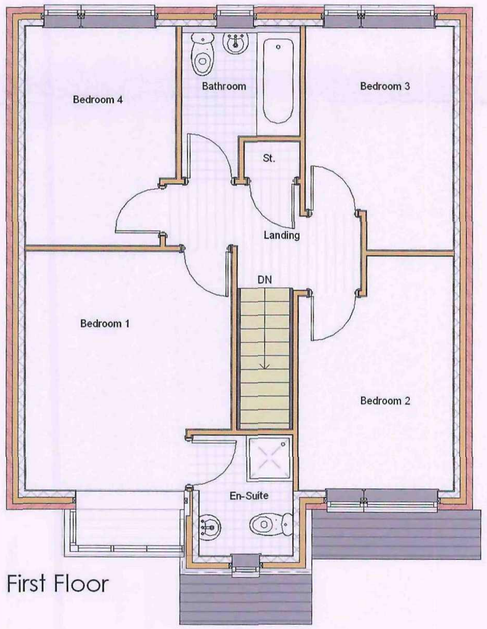

First Floor

1:100 0m 1 2 3 4 5m

1:50 0m 1 2 3 4 5m

House Type: Type 14

Title: Royston

Scales: 1:50/1:100 @A2 DRG No:09/393/12

Date: 08/06/10

Bellway

Bellway Homes (North West) Limited - 2 Leighton Close - Wednesbury
West Midlands WS10 7SS Tel: 01922 646 766 Fax: 01922 646 440
www.bellway.co.uk



Front
1:100


Rear

Side


Side

Created By:
KNAPTON
& Knapton

Type 14
1055 Sqft

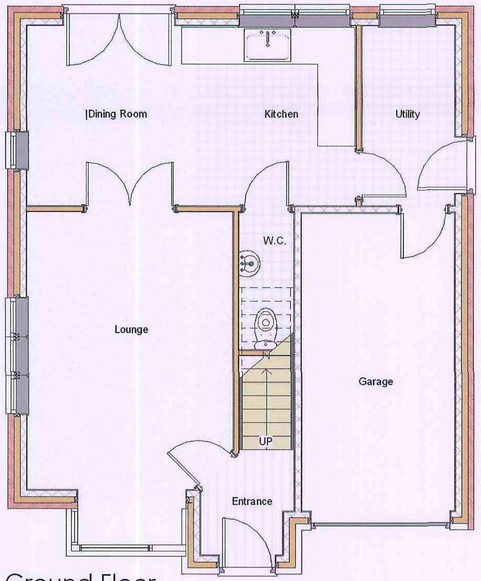

Ground Floor
1:50

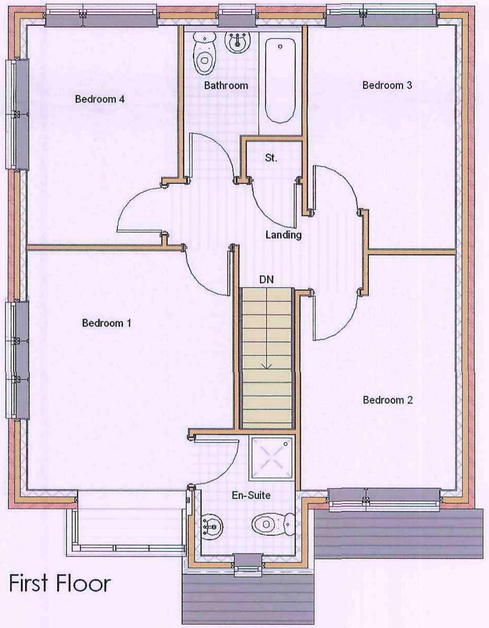

First Floor

1:100 0m 1 2 3 4 5m

1:50 0m 1 2 3 4 5m

Plots 7 & 27

House Type: Type 14


Title: Royston

Scales: 1:50/1:100 @A2 DRG No 09/393/12/a

Date: 08/06/10

Bellway

Bellway Homes (North West) Limited - 2 Deighton Close, Wetherby
West Yorkshire LS22 7GZ. Tel: 01937 546 700. Fax: 01937 546 440
www.bellway.co.uk

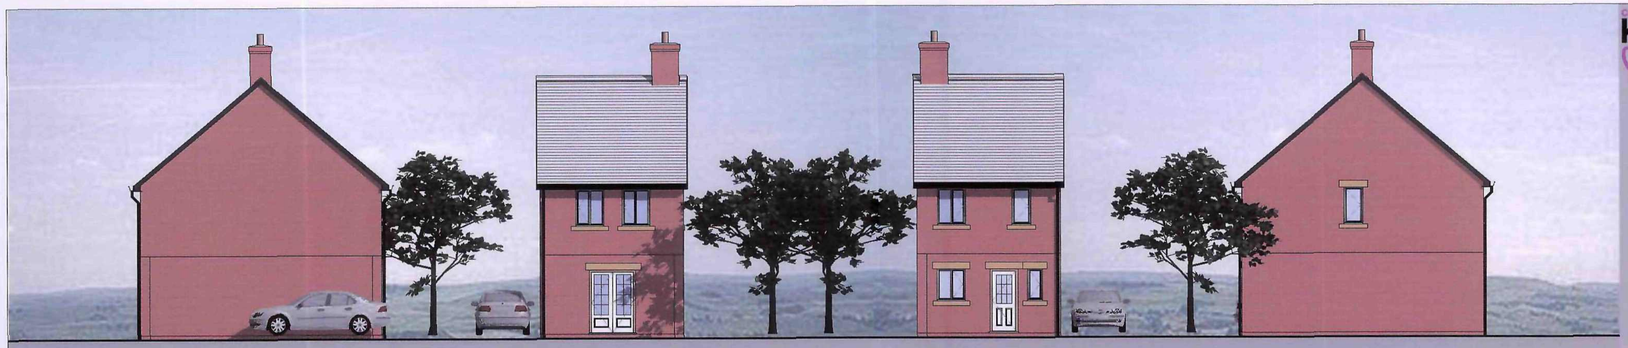

Side.
1:100


Rear.

Front.


Side.

Created By:
KNAPTON
& Knapton

Type 7
644 Sqft.

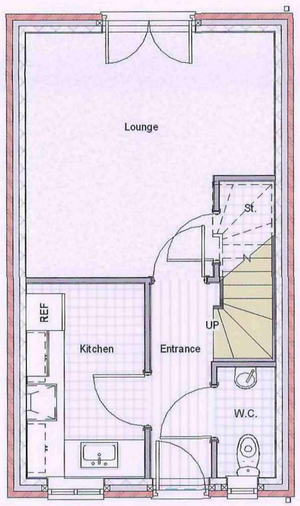

Ground Floor
1:50.

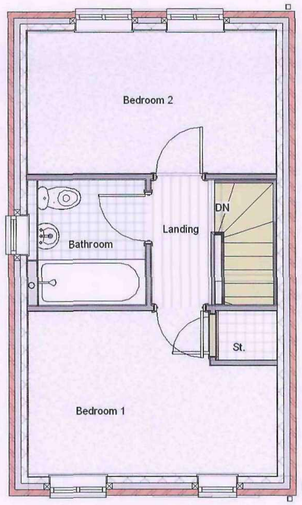

First Floor

1:100 0m 1 2 3 4 5m

1:50 0m 1 2 3 4 5m

House Type: Type 7

Title: Royston

Scales: 1:50/100 @ A2 DRG No:09/393/14

Date: 08/06/10

Bellway

Bellway Homes (Yorkshire) Limited | 2 Deighton Close | Wetherby | West Yorkshire LS22 7GZ | Tel: 01937 541 900 | Fax: 01937 541 440

www.bellway.co.uk




Front.
1:100

Rear.


Side.

Created By:
KNAPTON
& Knapton.


Type 12
1258 Sqft.

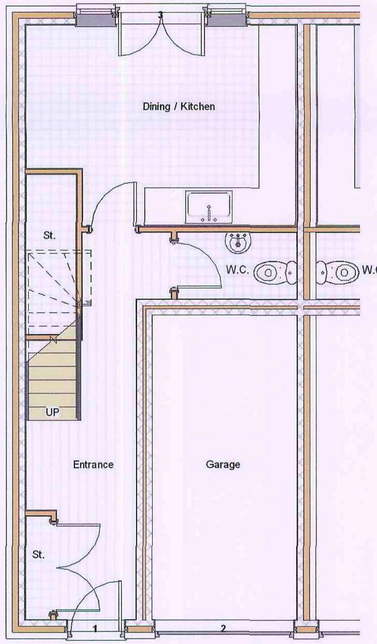

Ground Floor
1:50

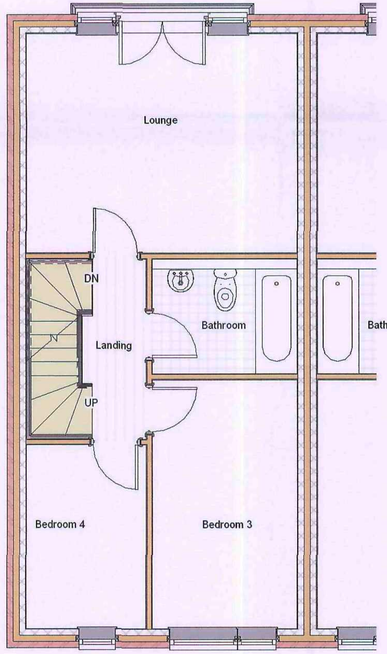

First Floor

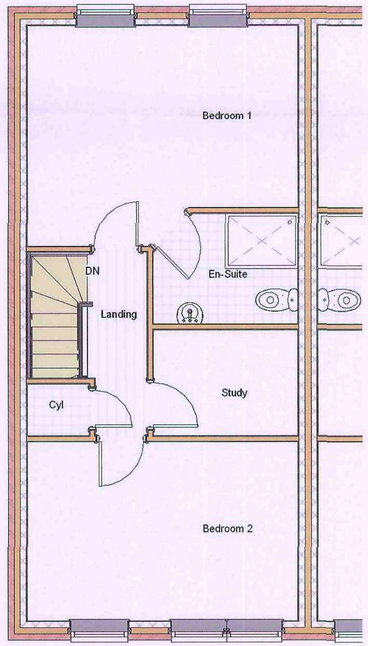

Second Floor

1:100 0m 1 2 3 4 5m

1:50 0m 1 2 3 4 5m

House Type: Type 12

Title: Royston

Scales: 1:50/1:100 @A2 DRG No:09/393/15

Date: 08/06/10

Bellway

Bellway Homes (Yorkshire) Limited | 2 Deighton Close | Wetherby West York Note, LS22 7YZ | Tel: 01937 541 700 | Fax: 01937 541 441
www.bellway.co.uk

Created by KNAPTON & Knapton.

Proposed Development @ High Street, Royston, Barnsley.

Bellway




Existing properties

Plots 12 - 14

Scale 1:100 @ A1

Section through 3 storey properties - plots 12 - 14

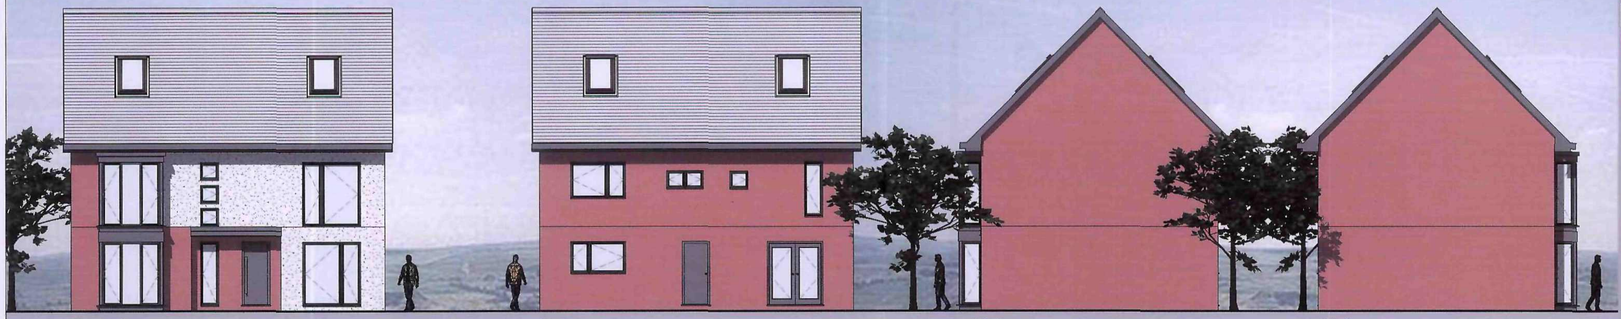

Front.
1:100


Rear.

Side.


Side.

KNAPTON
& Knapton


Type 16a
2102 Sqft.

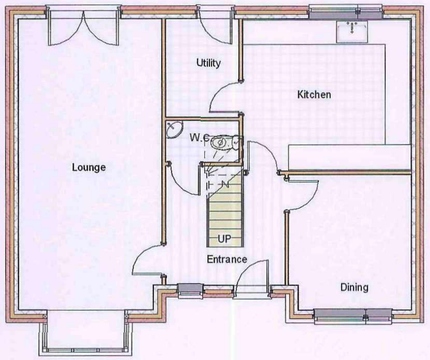

Ground Floor.
1:75

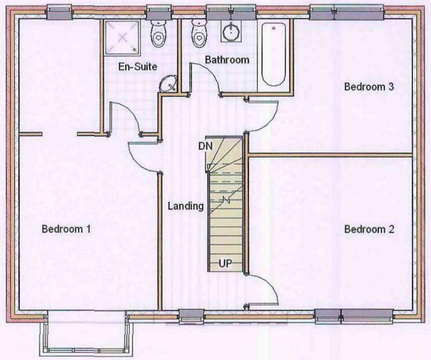

First Floor.

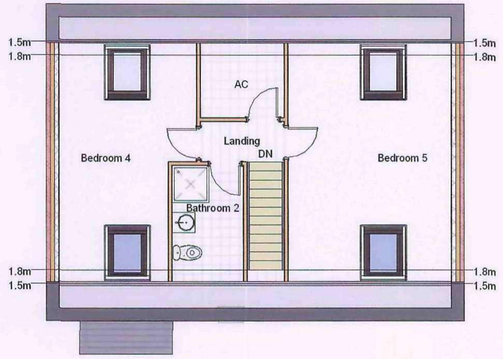

Second Floor.

1:100 0m 1 2 3 4 5m

1:75 0m 1 2 3 4 5m

House Type: Type 16a


Title: Royston

Scales: 1:75/1:100 @A2 DRG No:09/393/09

Date:08/06/10

Bellway

Bellway Homes (North West) Limited - 2 Deighton Close Wetherby West Yorkshire LS22 7GZ Tel: 01937 540 700 Fax: 01937 540 440
www.bellway.co.uk

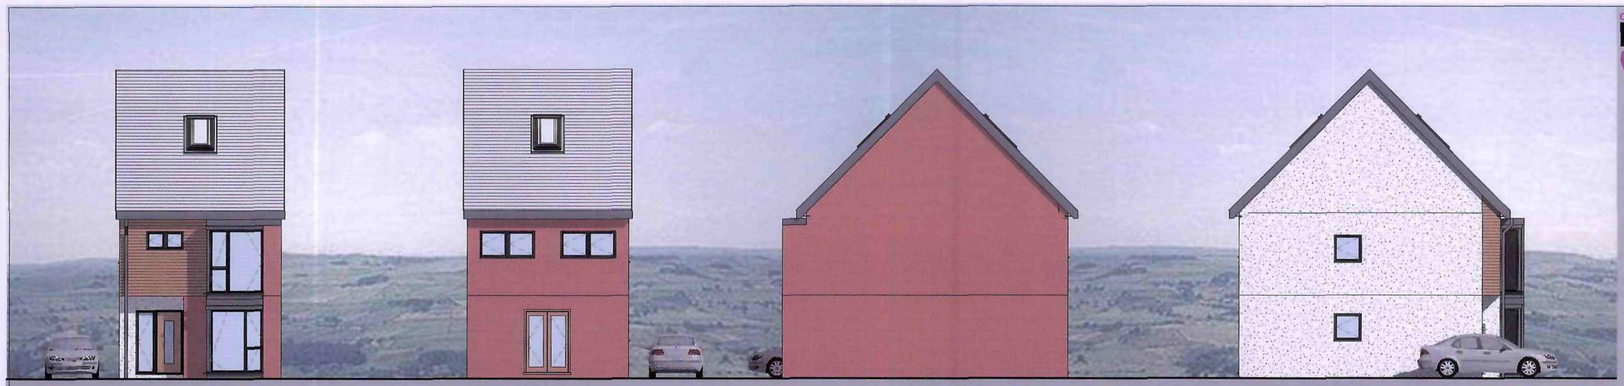

Front.
1:100


Rear.

Side.


Side.

Created By:
KNAPTON
& Knapton.


Type 9a
1167Sqft.

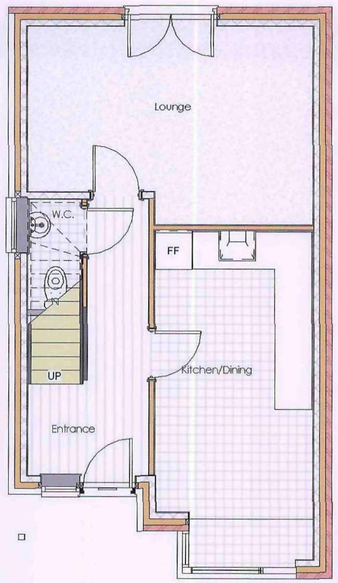

Ground Floor.
1:50

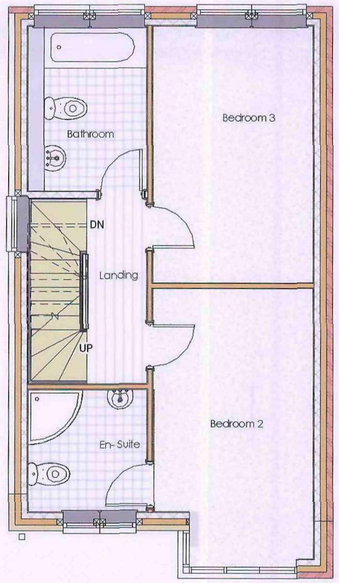

First Floor.

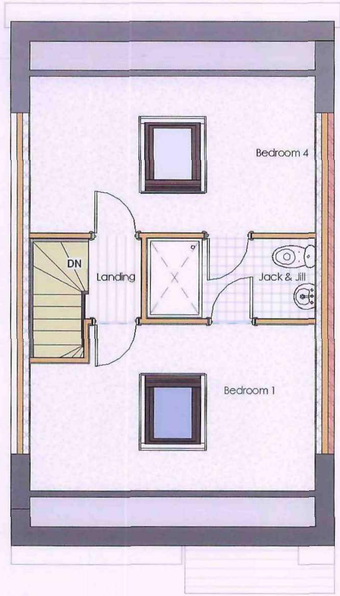

Second Floor. 1:100

1:50

0m 1 2 3 4 5m

House Type: Type 9a


Title: Royston

Scales: 1:50/100 @A2
Date: 08/06/10

DRG No:09-393-10

Bellway

Bellway Homes (Yorkshire) Limited, 2 Deighton Close, Wetherby
West Yorkshire LS22 7GZ. Tel: 01937 541 700. Fax: 01937 541 440
www.bellway.co.uk

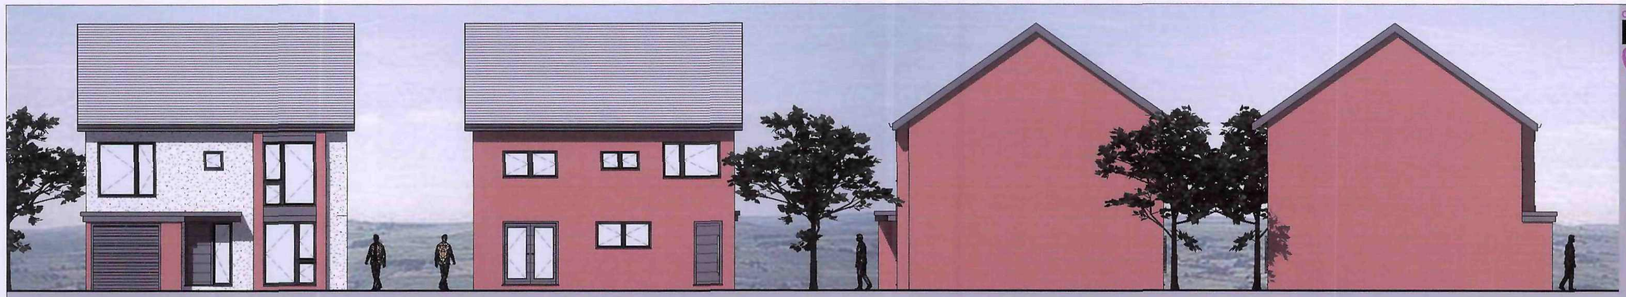

Front
1:100


Rear

Side


Side

Created By:
KNAPTON
& Knapton

Type 13
1261 Sqft.

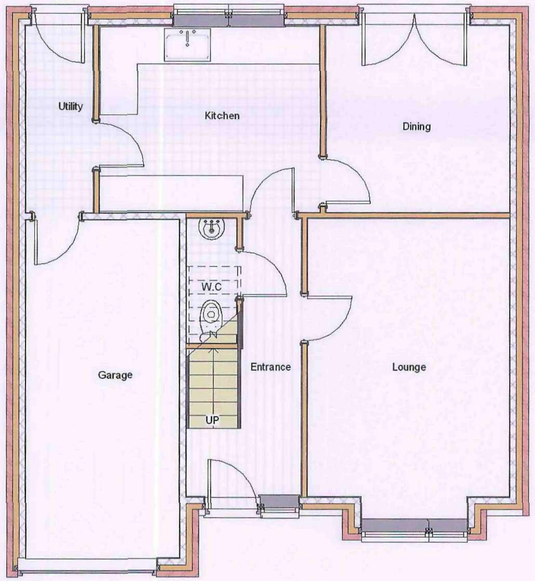

Ground Floor
1:50

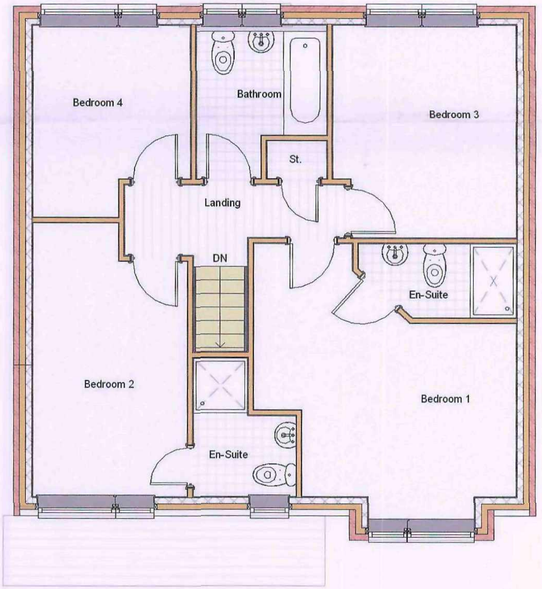

First Floor

1:100 0m 1 2 3 4 5m

1:50 0m 1 2 3 4 5m

C

House Type: Type 13

Title: Royston

Scales: 1:50/1:100 @A2 DRG No: 09/393/08

Date: 08/06/10

Bellway

Bellway Homes | Yorkshire Limited, 2 Deighton Close, Wetherby
West Yorkshire LS22 7GZ Tel: 01937 540 760 Fax: 01937 540 440
www.bellway.co.uk