


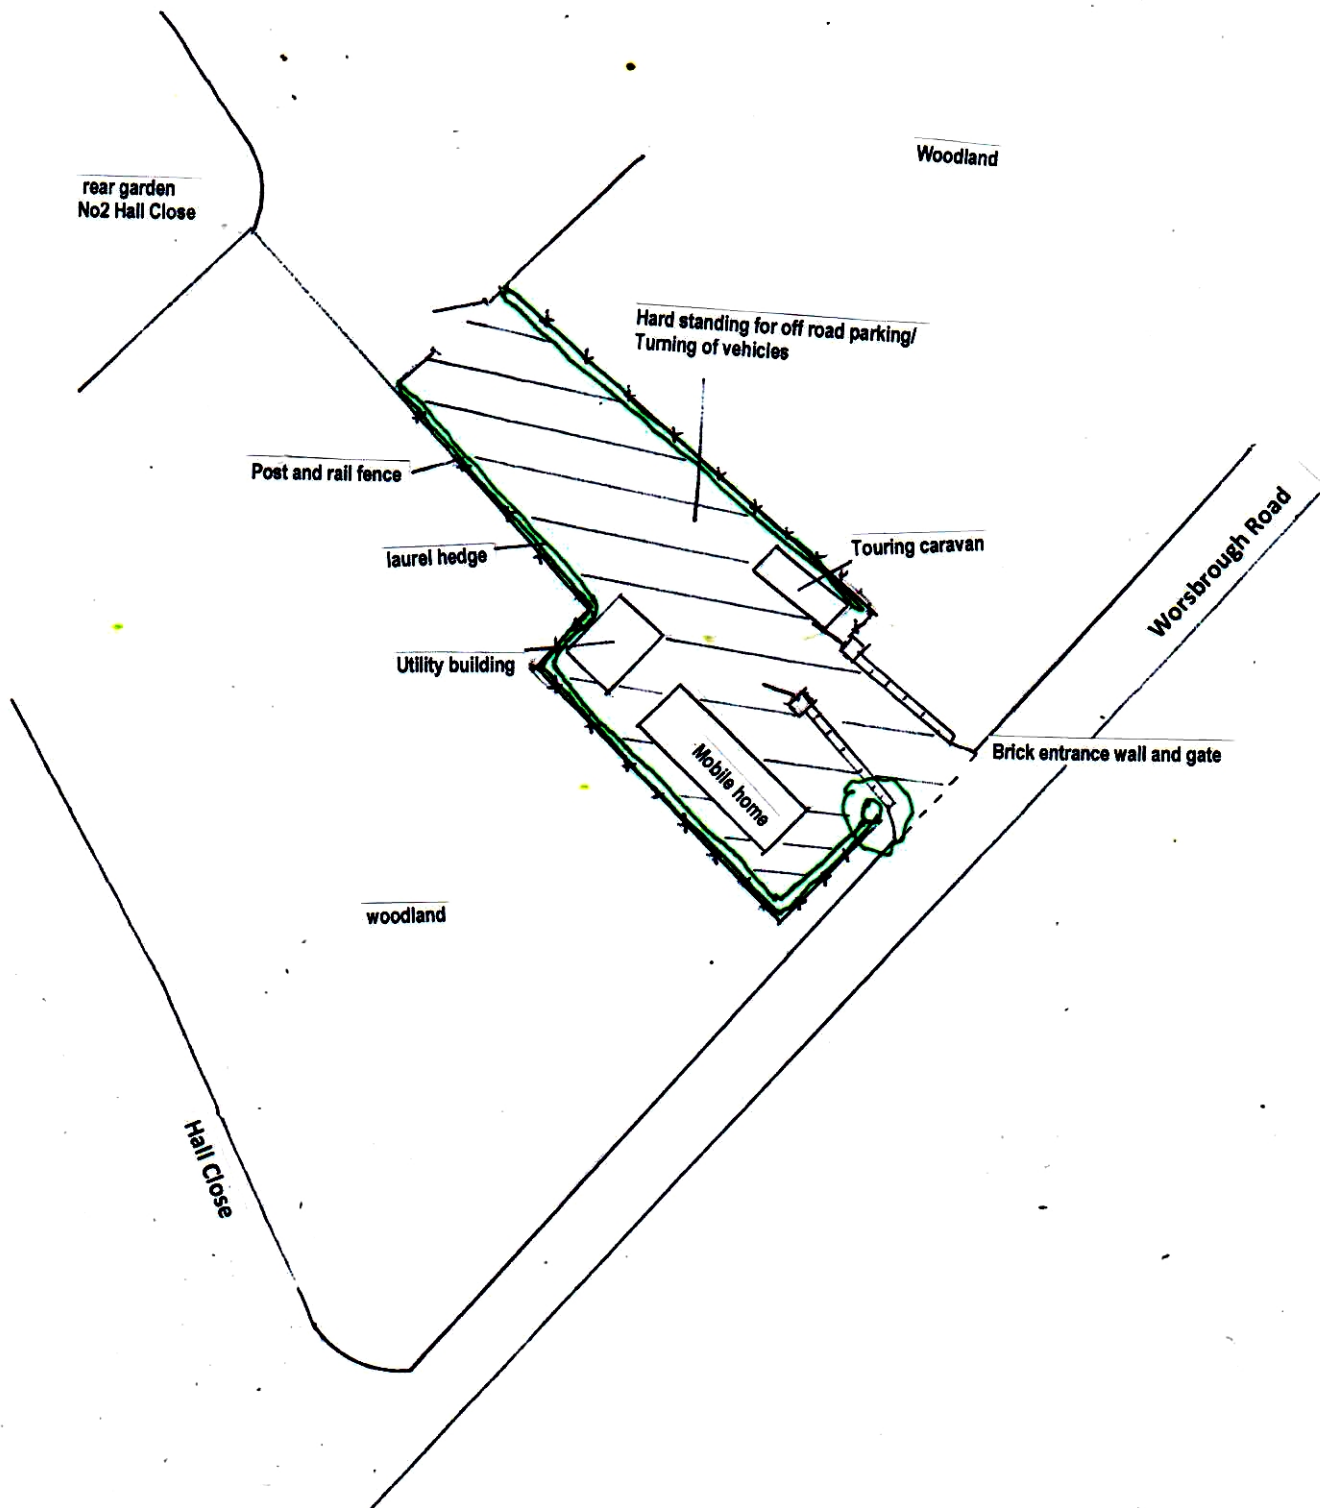

Material change in use of land to provide single pitch Gypsy site for stationing of caravans for residential occupation with associated development (new access, hard standing, utility building, entrance wall and gates)- part retrospective

Land at : land on north side of Worsbrough Road, Worsbrough, Barnsley, South Yorks S70 5LN

Applicant: Mr and Mrs C Smith

Plan 2 Proposed site layout plan

Scale 1:500 A4

0 5 10 15 m