




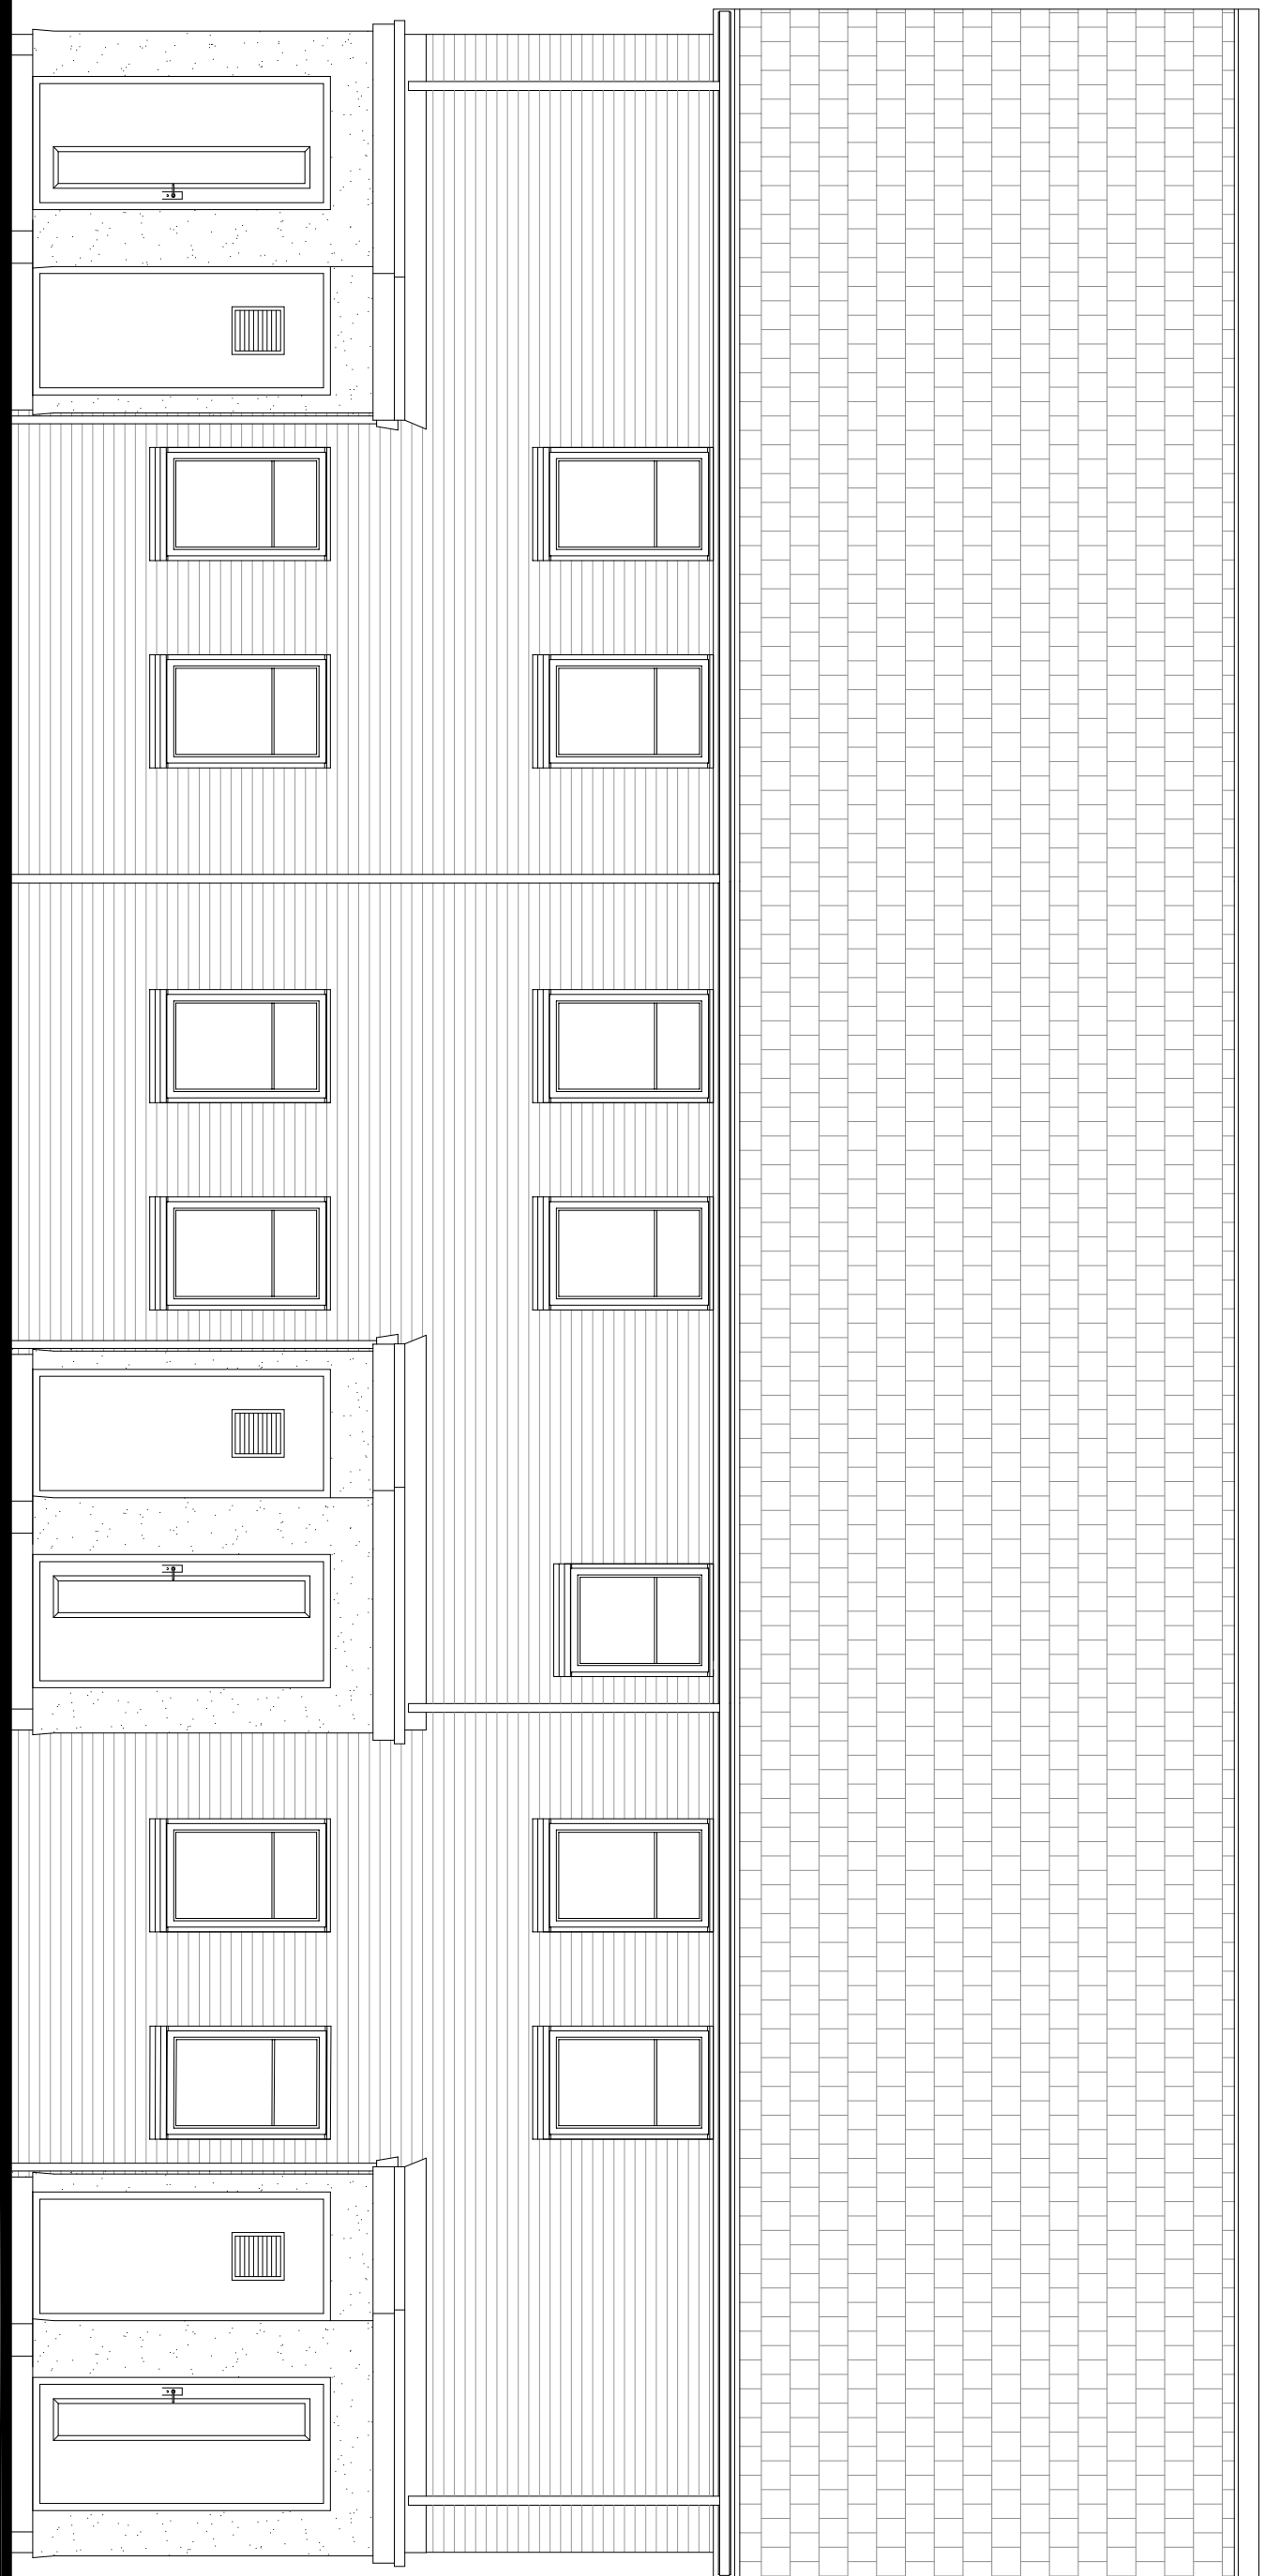


FRONT / SIDE ELEVATION

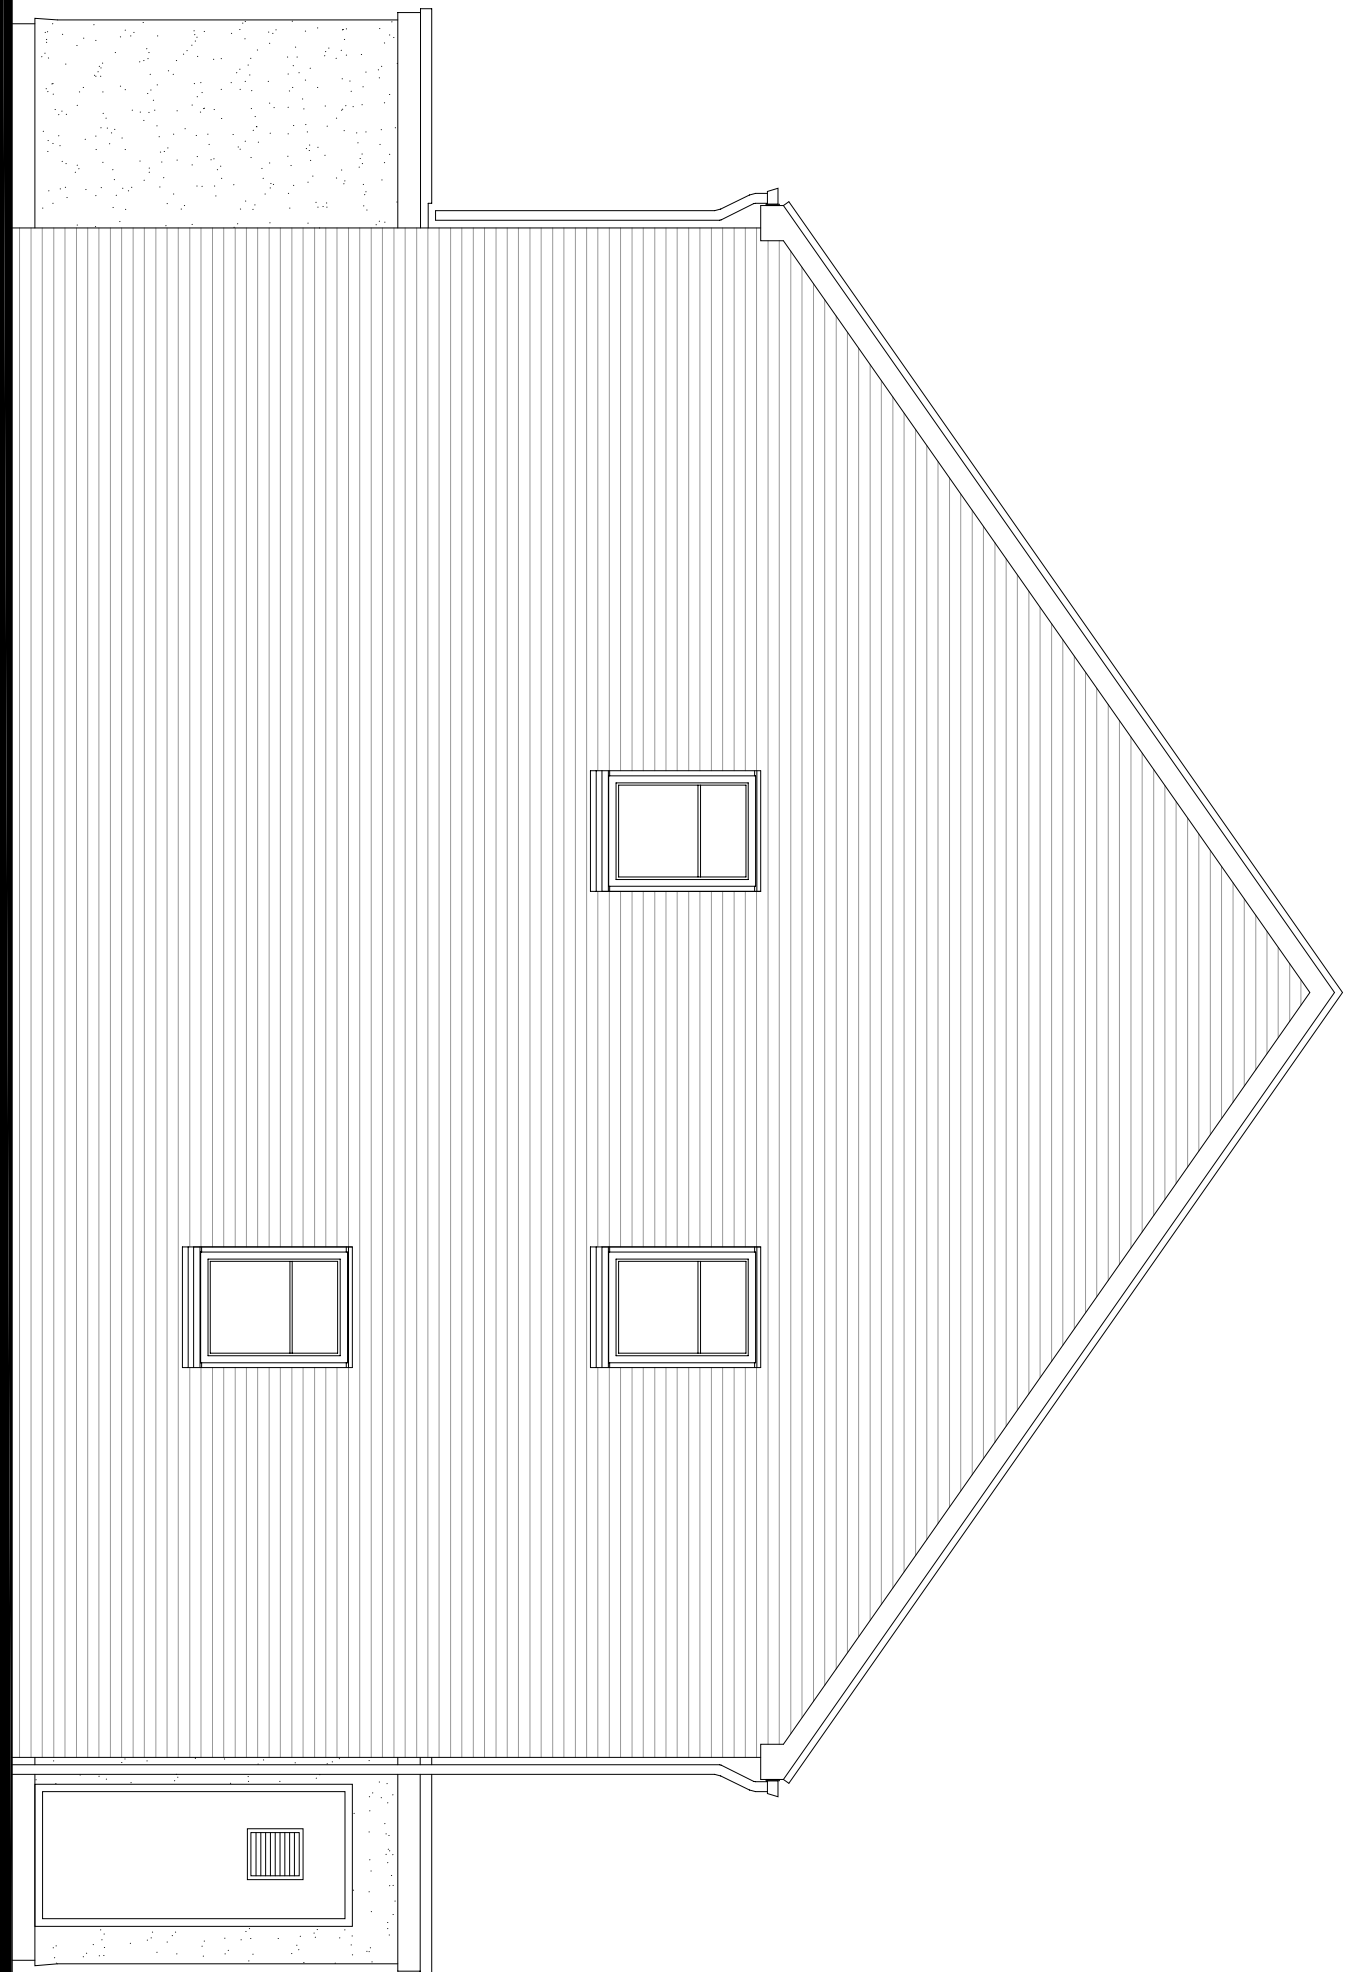

SIDE ELEVATION

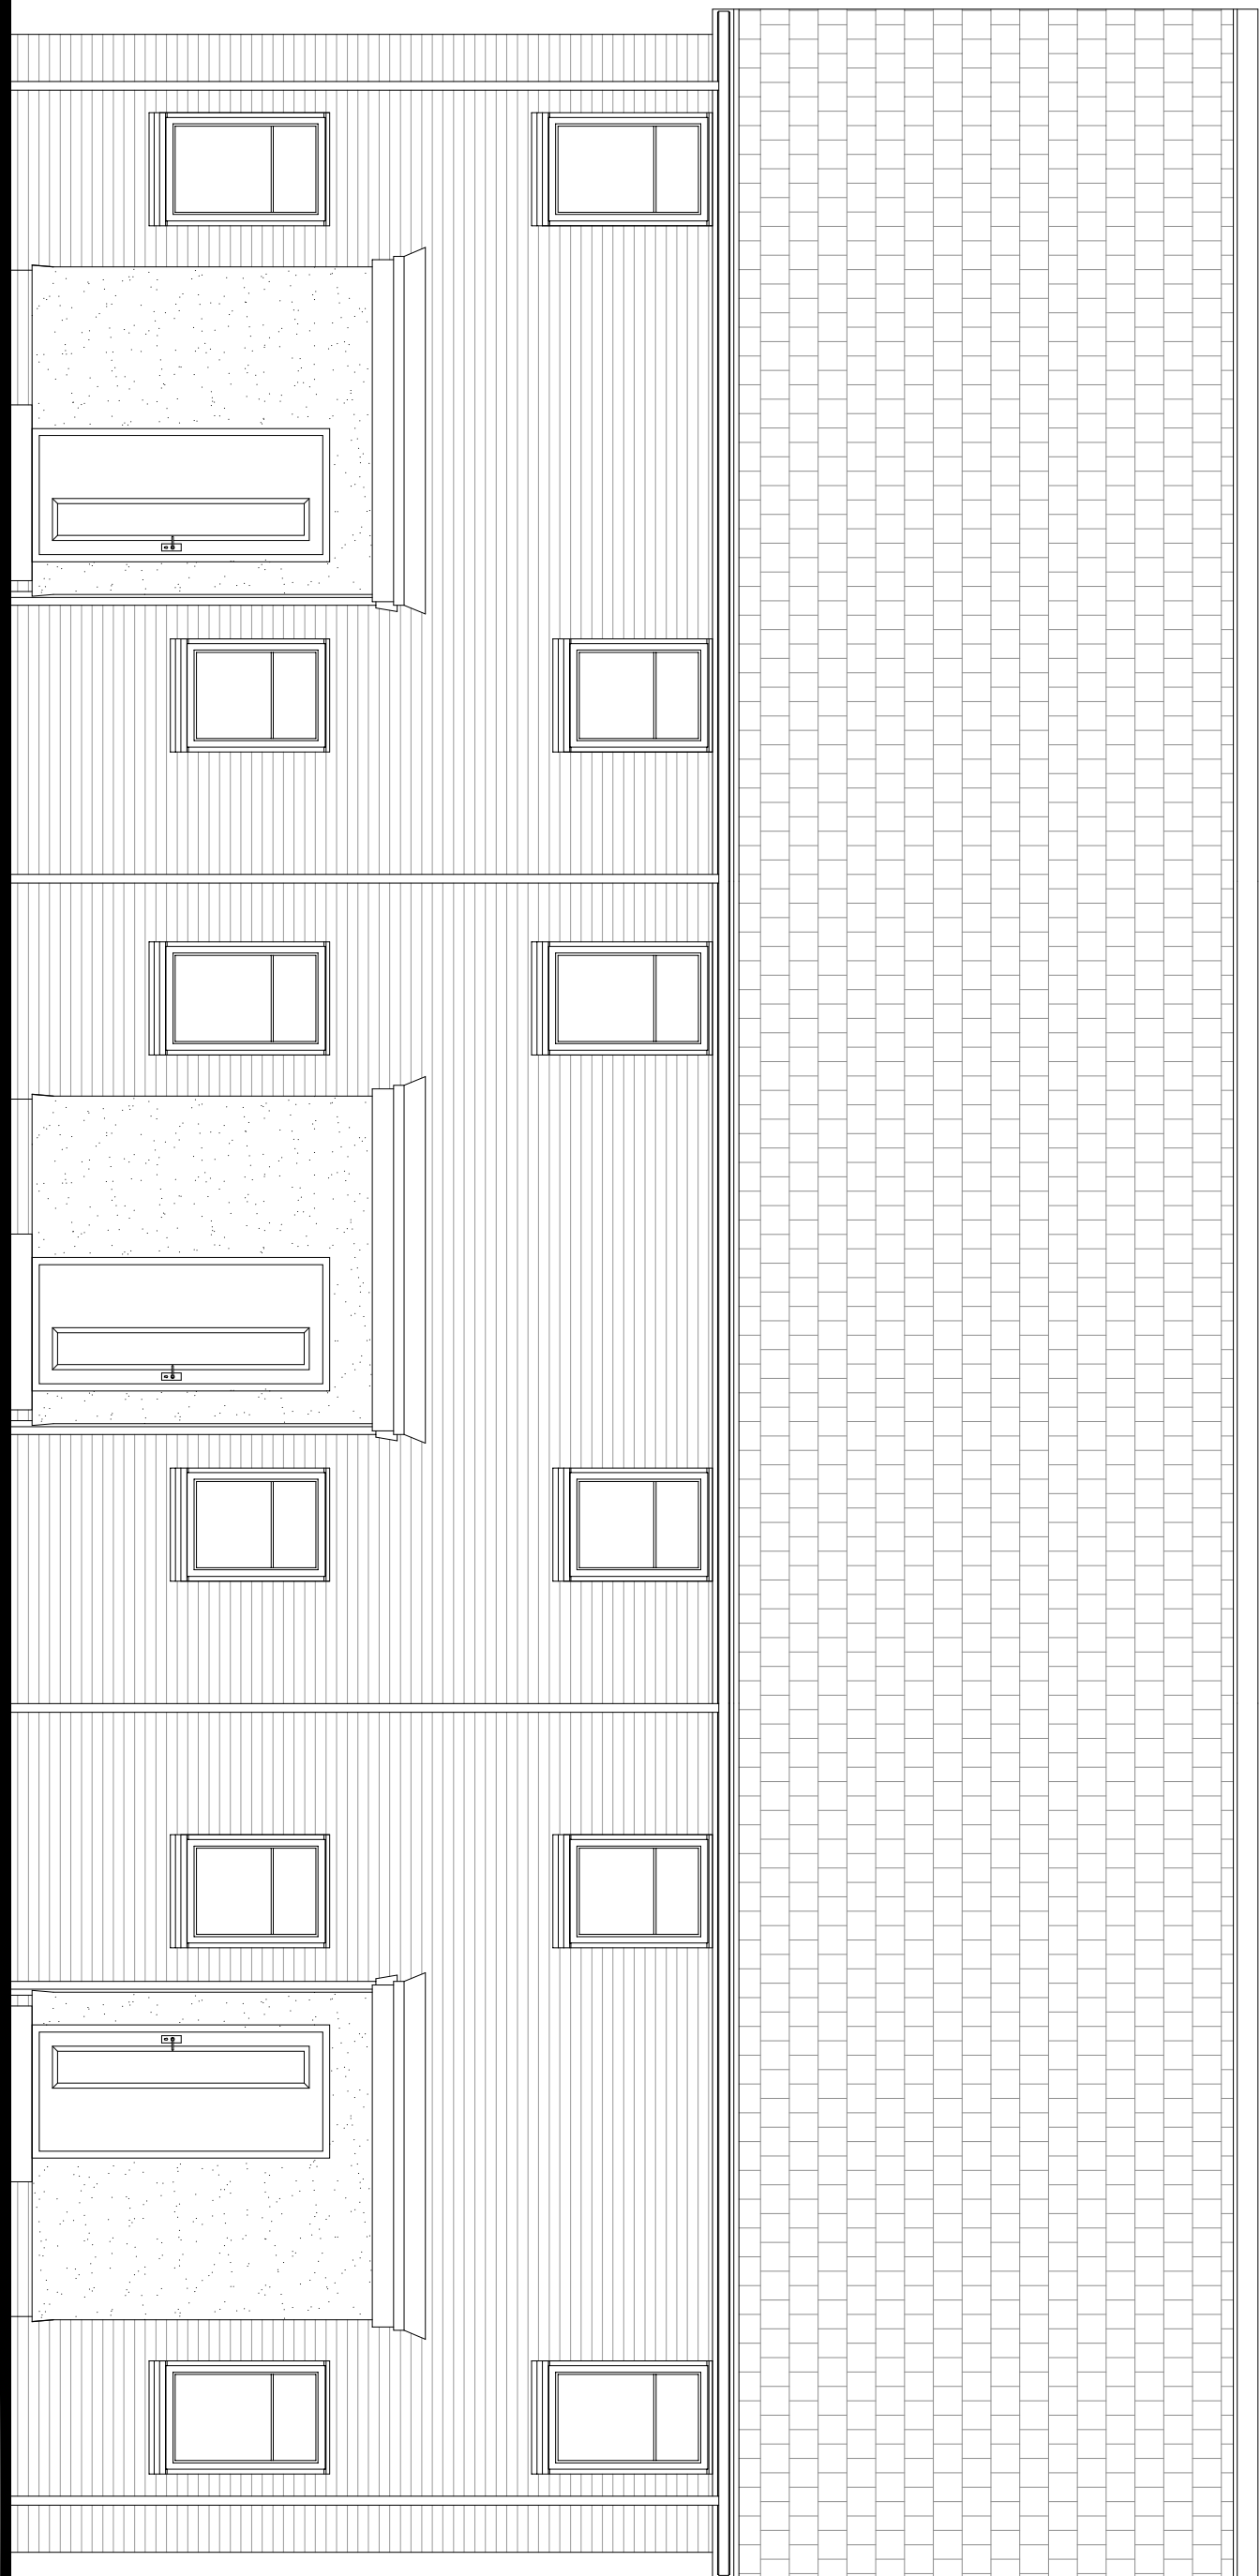


FRONT / SIDE ELEVATION

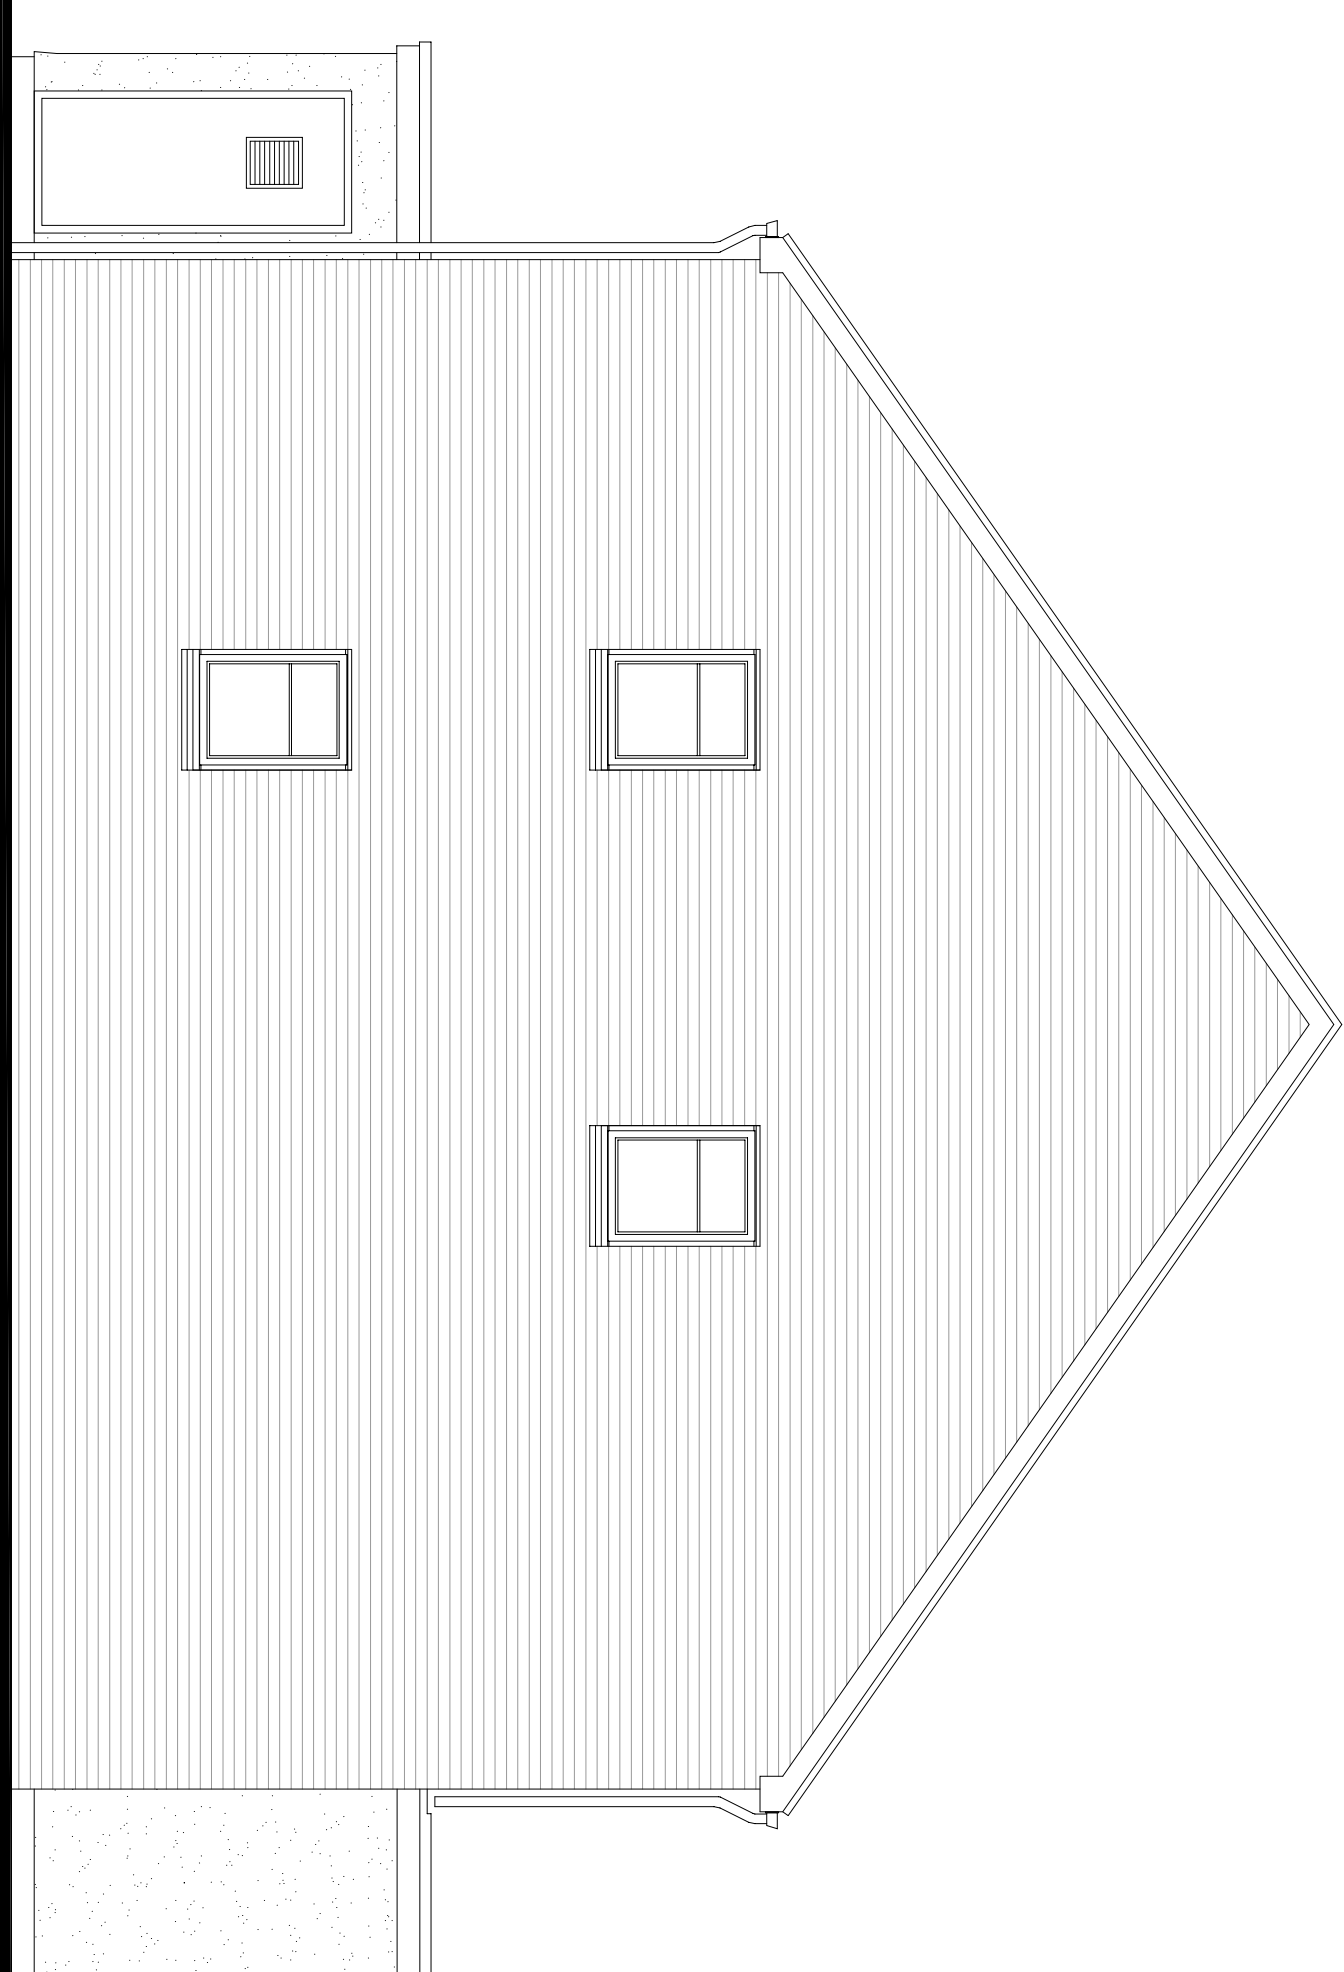

SIDE ELEVATION

36 / LINCOLN HOUSETYPE PLANNING DRAWING (AS-OP) - ELEVATIONS

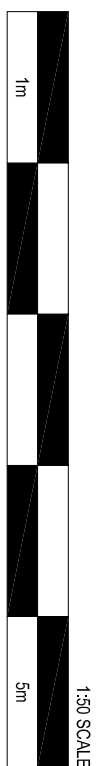

Do not scale off this drawing - Only figures dimensions to be taken from this drawing. Drawings based on Ordnance Survey and/or existing record drawings - Designer and Drawing content subject to Site Survey, Structural Survey, Site Investigations, Planning and Statutory Requirements and Approval. Authorised reproduction from Ordnance Survey Maps with permission of the Controller of Her Majesty's Stationary Office. Crown Copyright reserved.



CLIENT: NETHERTON HOMES	DRAWING NUMBER: P14.4905:36
PROJECT: PROPOSED RESIDENTIAL DEVELOPMENT, WEST OF WAKEFIELD ROAD, MAPPLEWELL	SCALE @ A1: 1:50
DRAWING: LINCOLN HOUSETYPE (AS) ELEVATIONS	DATE: OCT 15
	CHECKED: RUB
	DATE: OCT 15

14 MARINER COURT / CALDER PARK / WAKEFIELD / WF4 3FL
01924 383322 / www.jpssoc.co.uk / info@jpssoc.co.uk
Preparation is a trade mark of JRP Group, a subsidiary of JRP Group Limited