FENCE LINE TO ADJACENT PROPERTY

840

GATE

L.P.

L.P.


L.P.

100.00

1470

EXISTING PLAN WITH EXISTING SECTION SHOWN IN RED

Scale 1:100

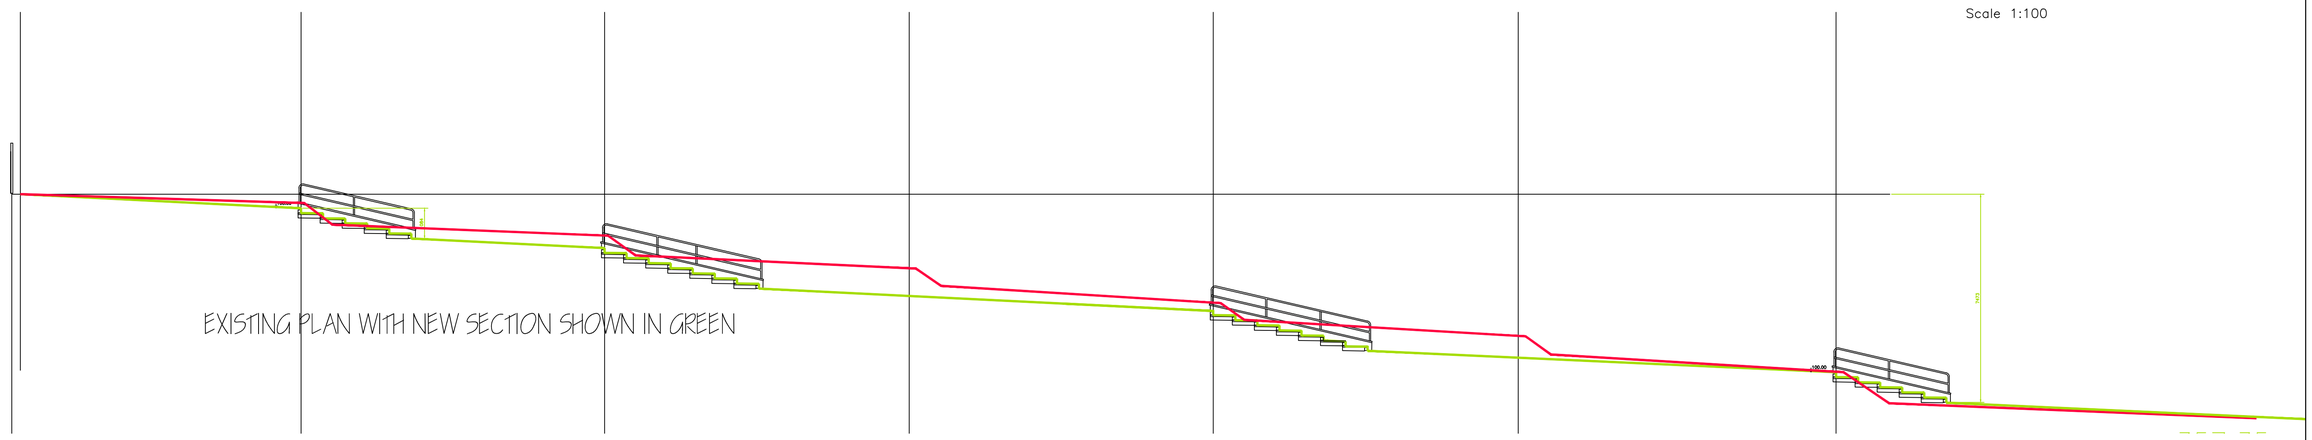

EXISTING PLAN WITH NEW SECTION SHOWN IN GREEN

Scale 1:110



COMPARATIVE OF CUT & FILL

Scale 1:150

PROPOSED LONGITUDINAL SECTION

EXISTING LONGITUDINAL SECTION

Actual depth of foundations to be determined on site.
All work to be to the satisfaction of the local authority.
All dimensions to be checked on site and any discrepancies must be notified immediately
All dimensions are in millimetres unless otherwise stated.
Information given on this drawing is subject to local authority approval.
Do not scale this drawing.

PROJECT MANAGEMENT services
CHARTERED BUILDING CONSULTANTS
4 HUDDERSFIELD ROAD,BARNSLEY, SOUTH YORKSHIRE S70 2LT
TELEPHONE (01226) 286276
FAX (01226) 731265 E-mail: info@pmsdesign.co.uk

COPYRIGHT © Project Management Services 2013

CLIENT
Royston Parkside Primary School
Midland Road, Royston.

PROJECT
New Entrance Footpath
Sections and Details

FILE NAME	DWG.No	SCALE	DATE	DRAWN	REV.
royston_parkside_01.dwg	2322/16	1:150 1:110 1:100	05/13	JJB	