
SITE LOCATION PLAN (scale 1:1250 @ A3)

PLANNING APPLICATION SITE BOUNDARY
[Site Area = 4,324sqm / 0.4324 Ha]

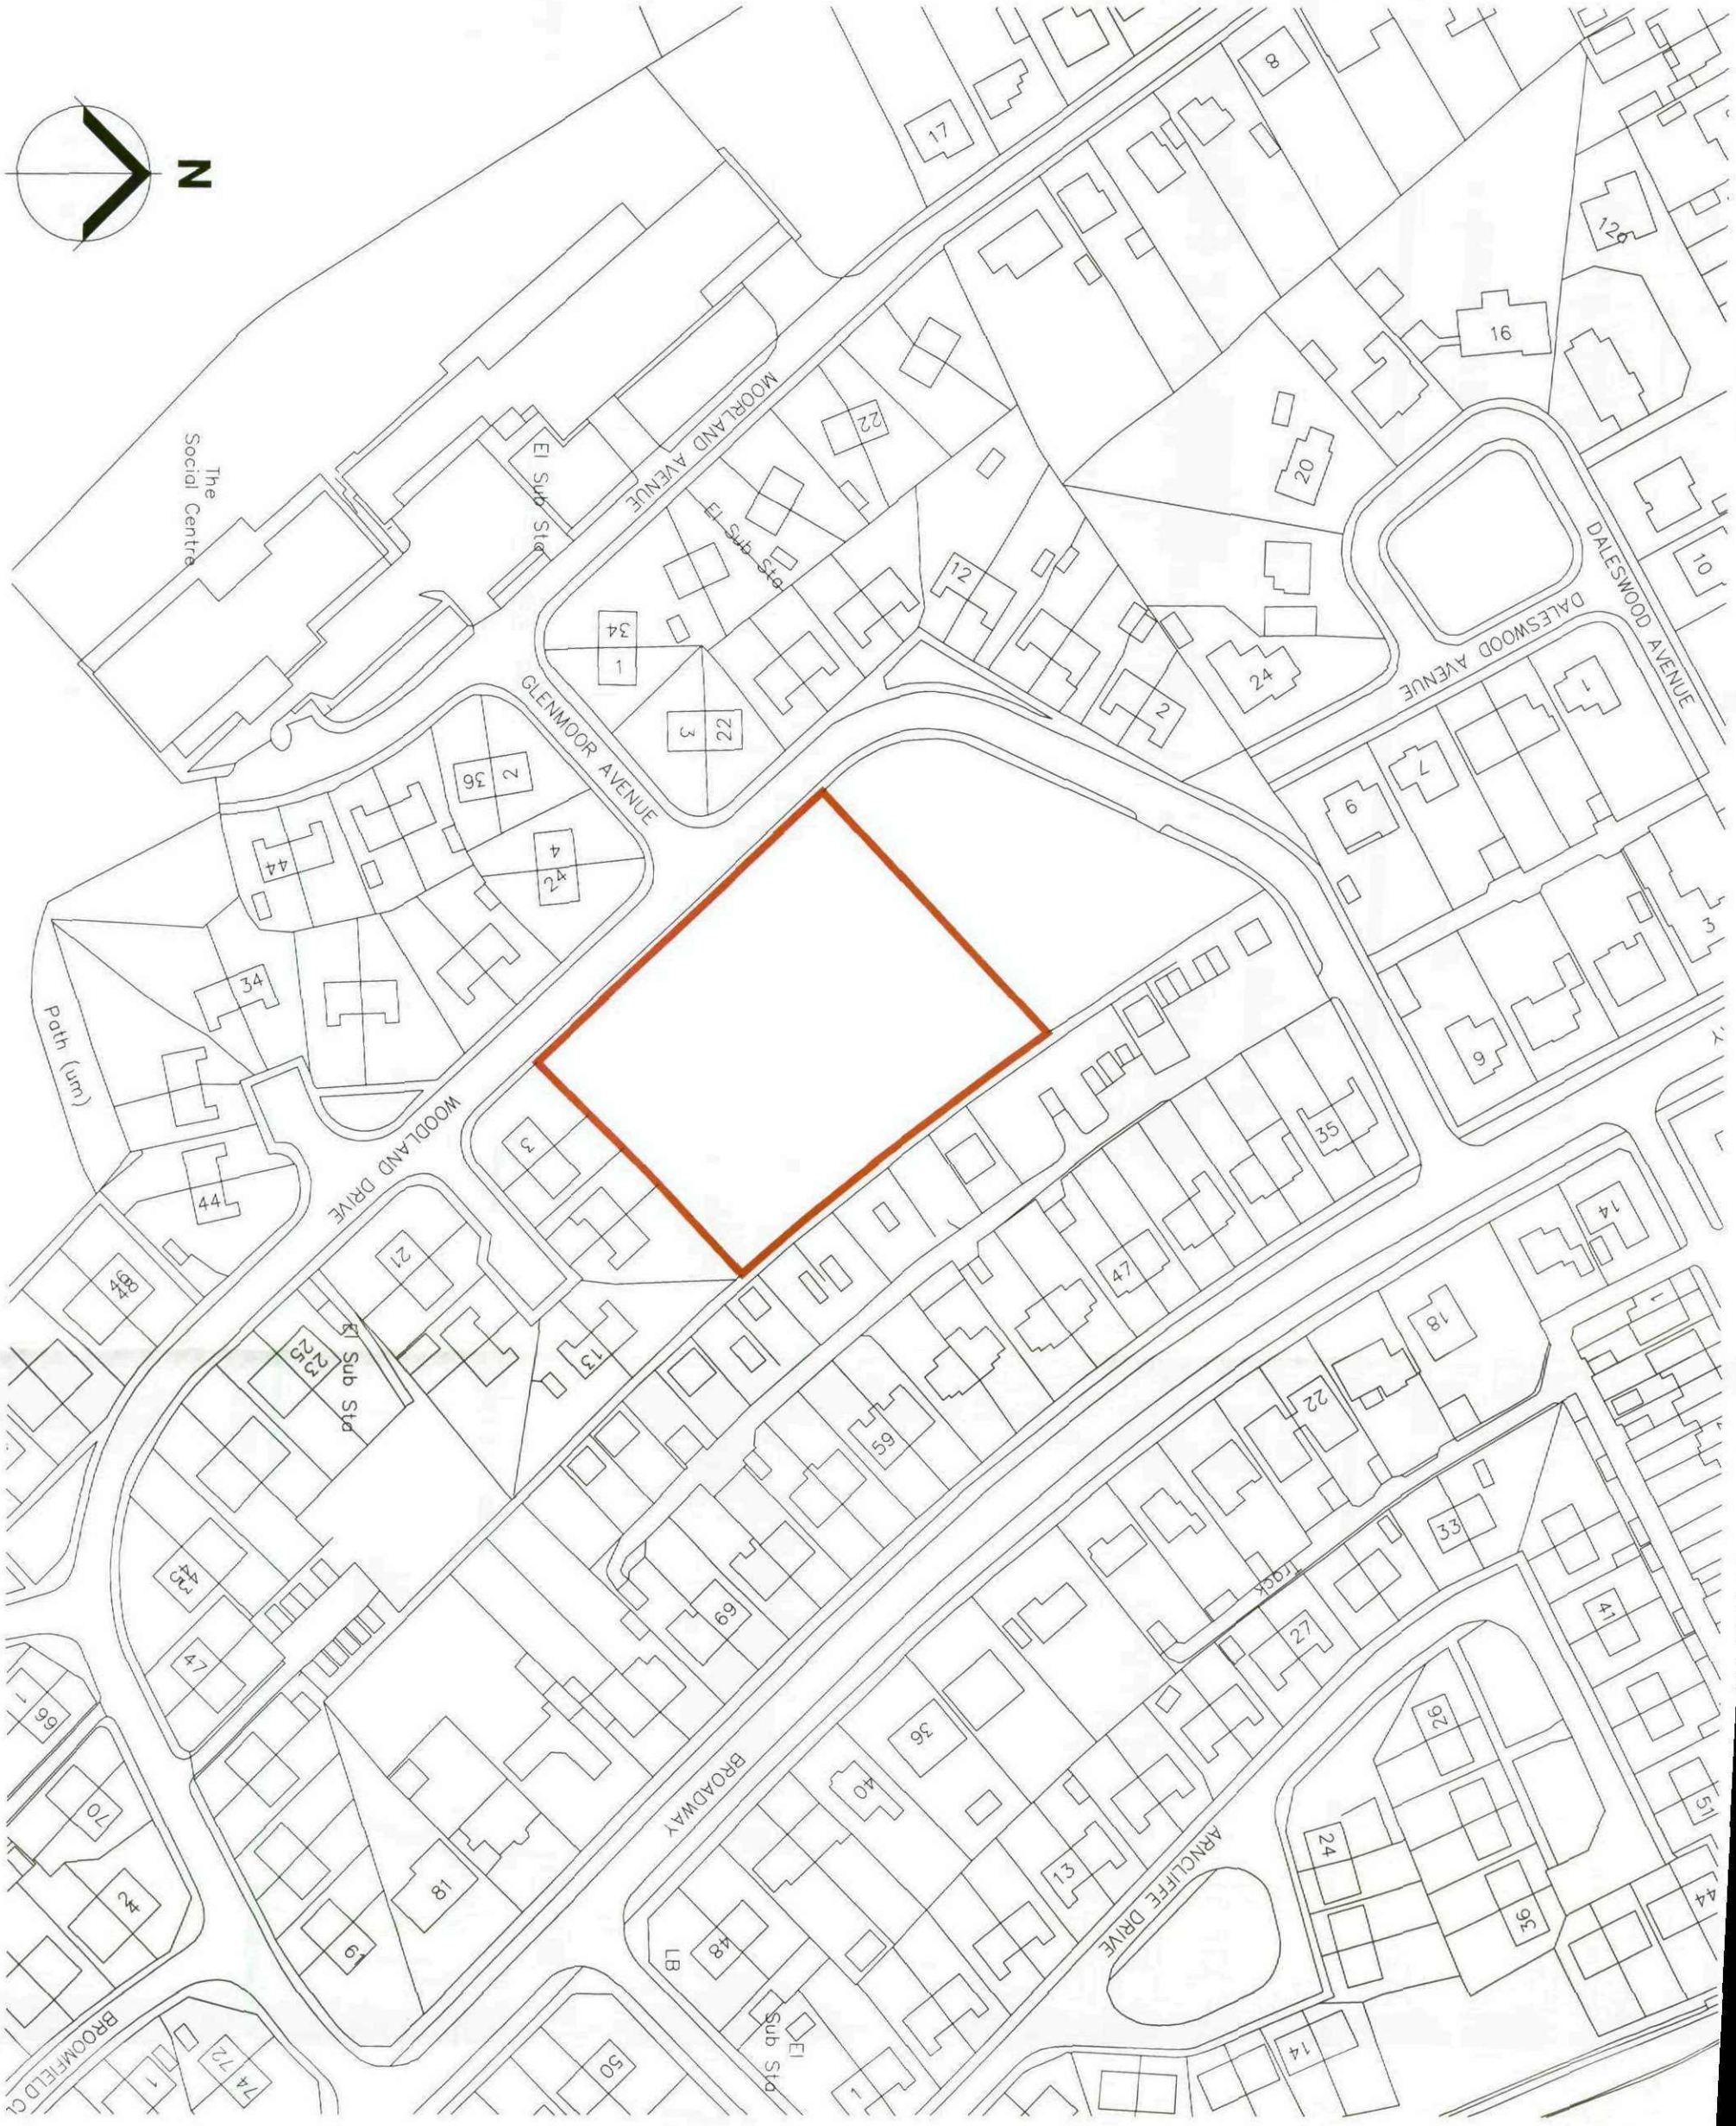

Revision	Date	Drawn	Approved
A Issued for Planning.	17.02.12	PF	TR

RACE COTTAM ASSOCIATES

Sheffield Studio | 3 Vincent House | Solly Street | Sheffield | S1 4BB | t : 0114 273 7050 | f : 0114 273 7881

website : www.racecottam.com

Client : JF Finnegan

Drawing Title : SITE LOCATION PLAN

Project : Woodlan Drive Health Centre

Project No. : 2128-21

Drawing No. : (PL)001

Rev : A

Scale : 1:1250 @ A3

Drawn by : PF

Date : 30.01.12

Status	Preliminary	Presentation	Tender	Construction	Last Issue
Date :	X 30.01.12				
Approved by :	TR				

© This drawing is the copyright of Race Cottam Associates Ltd.