



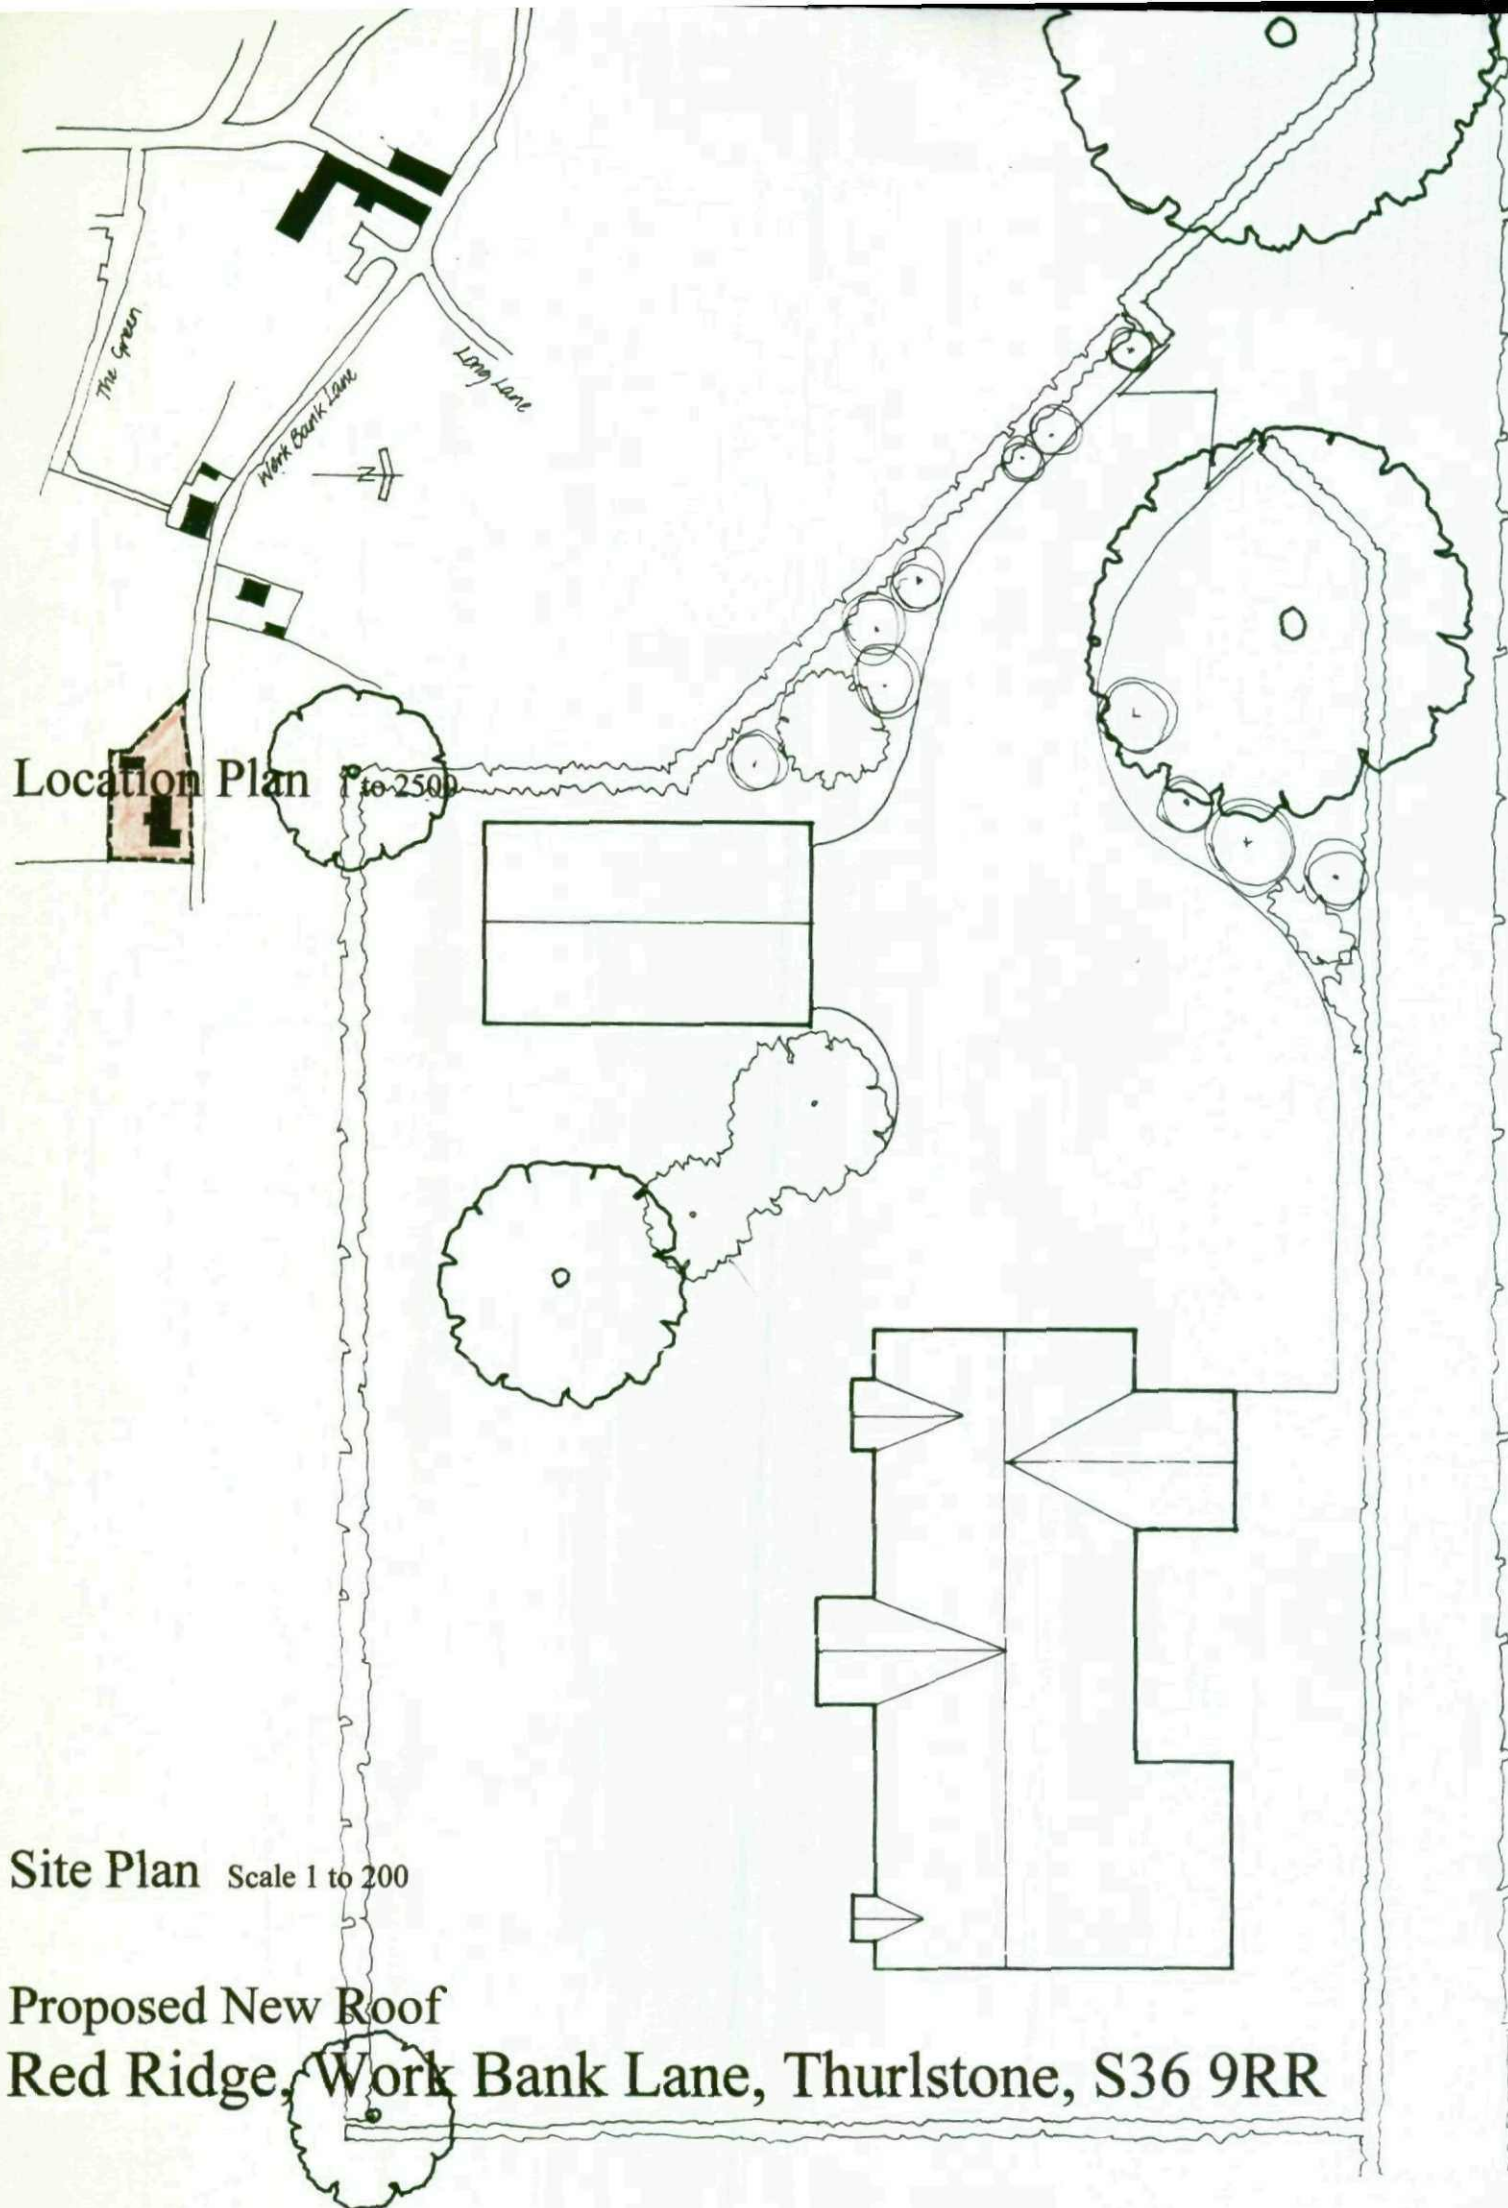


Site Plan Scale 1 to 200

Proposed New Roof
Red Ridge, Work Bank Lane, Thurlstone, S36 9RR

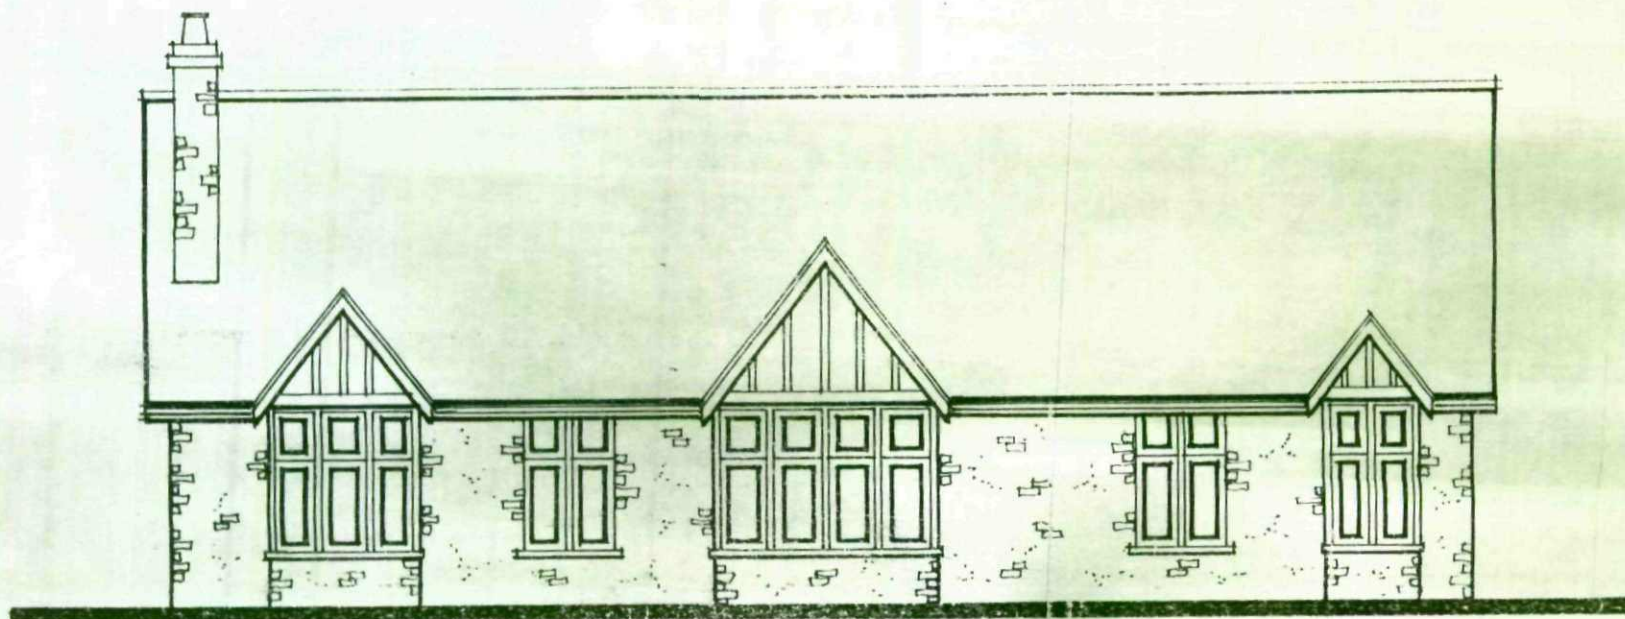

South Elevation Scale 1 to 100

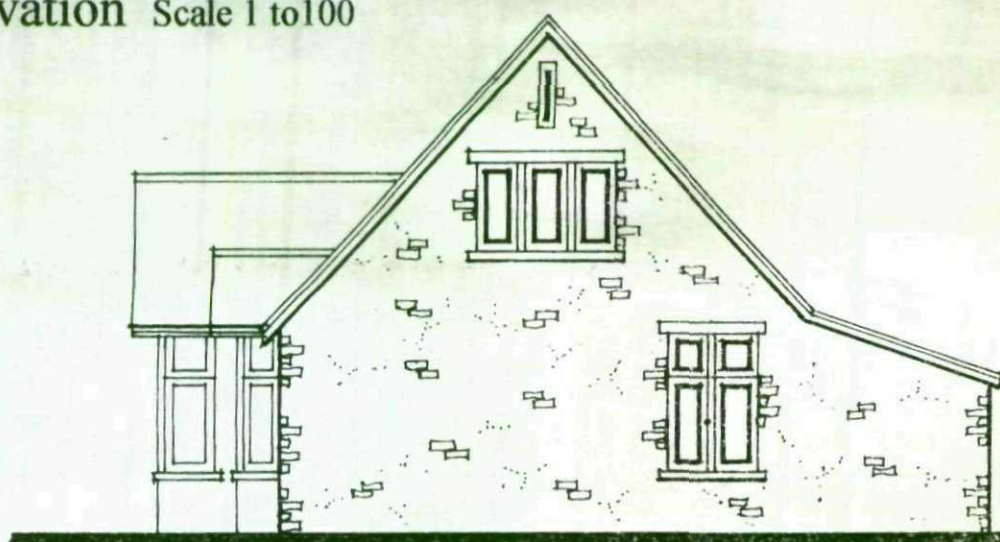


New windows set into gables, stone mullions head and cill

Existing roof slates re-laid, to front / south elevation


Additional matching Eternit roof tiles mixed with existing on rear elevation

Existing roof over Utility to remain

East Elevation

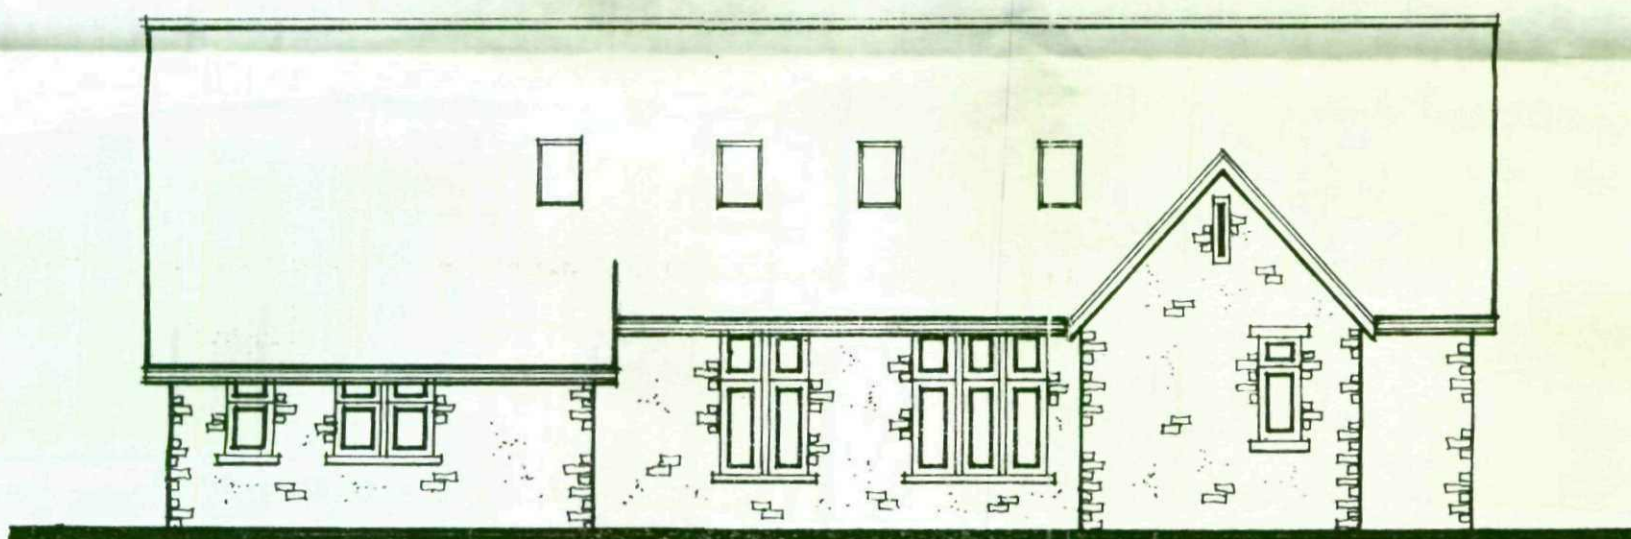

North Elevation

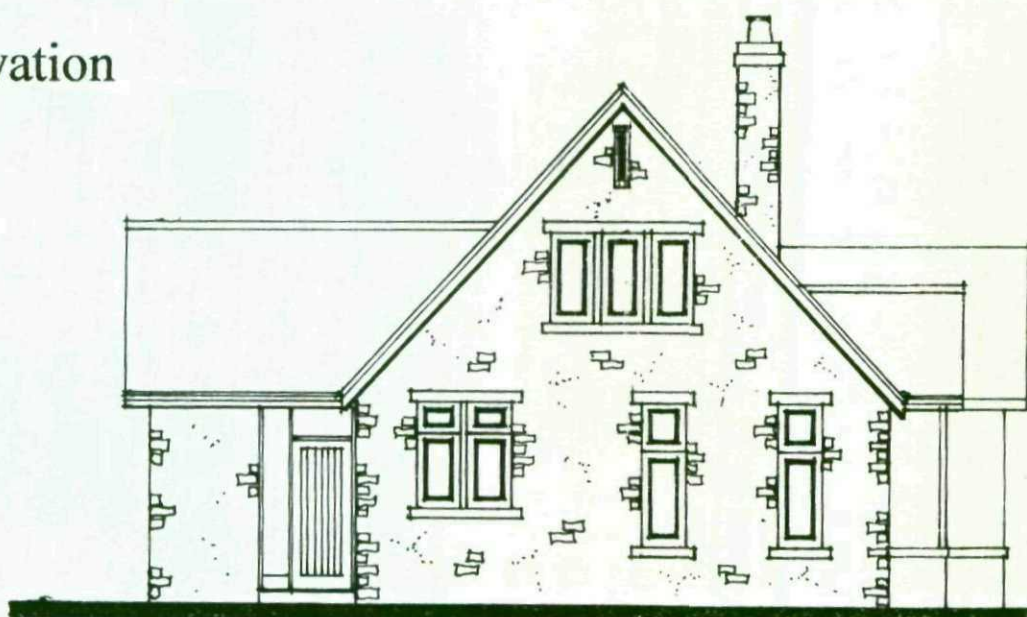

Velux roof lights to north elevation - 550 x 980mm

Existing 53 degree pitched roofs over bay windows to remain


Main roof rebuilt at 47.5 degrees, existing 28 degrees

Gables built up in matching natural stone to main building


West Elevation Scale 1 to 100

Red Ridge, Work Bank Lane, Thurlstone, S36 9RR


Ground Floor Plan Scale 1 to 100

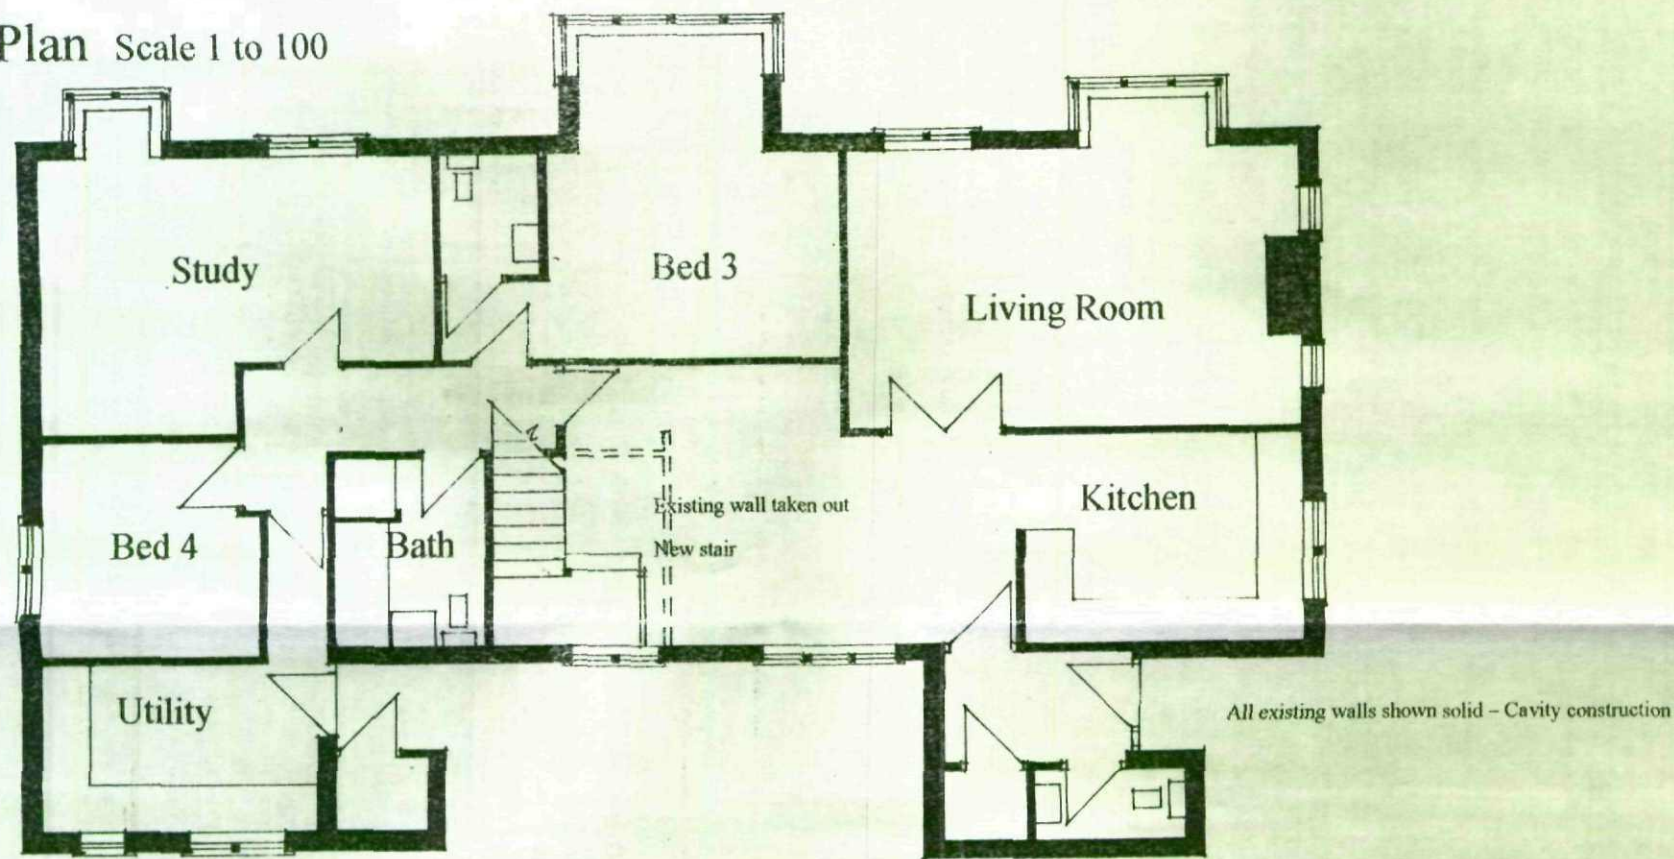

First Floor Plan Scale 1 to 100

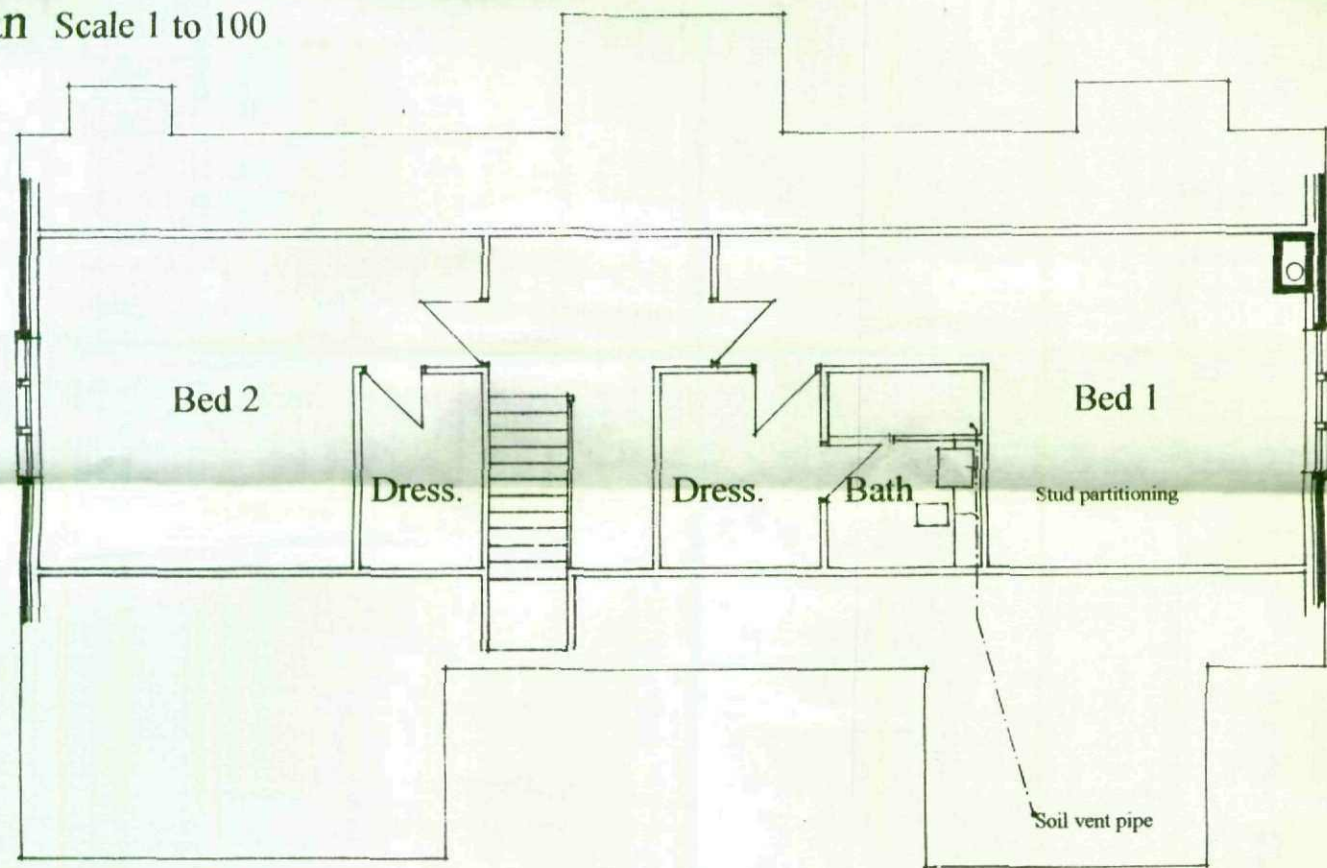

Truss Layout Plan Scale 1 to 100

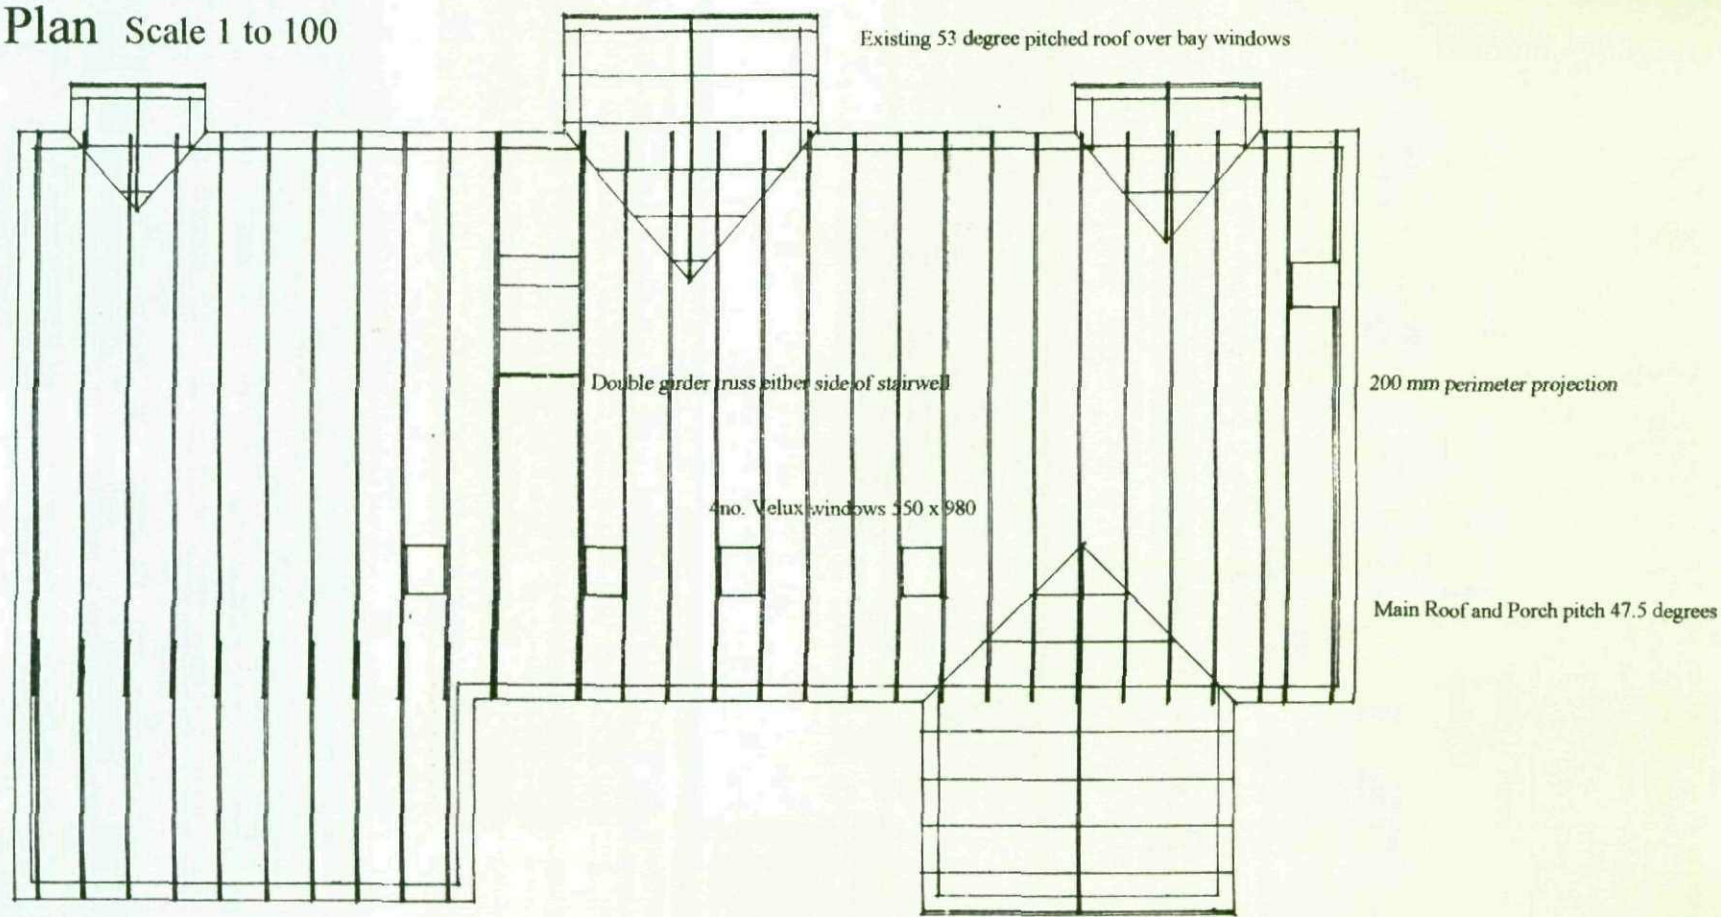

Red Ridge, Work Bank Lane, Thurlstone, S36 9RR