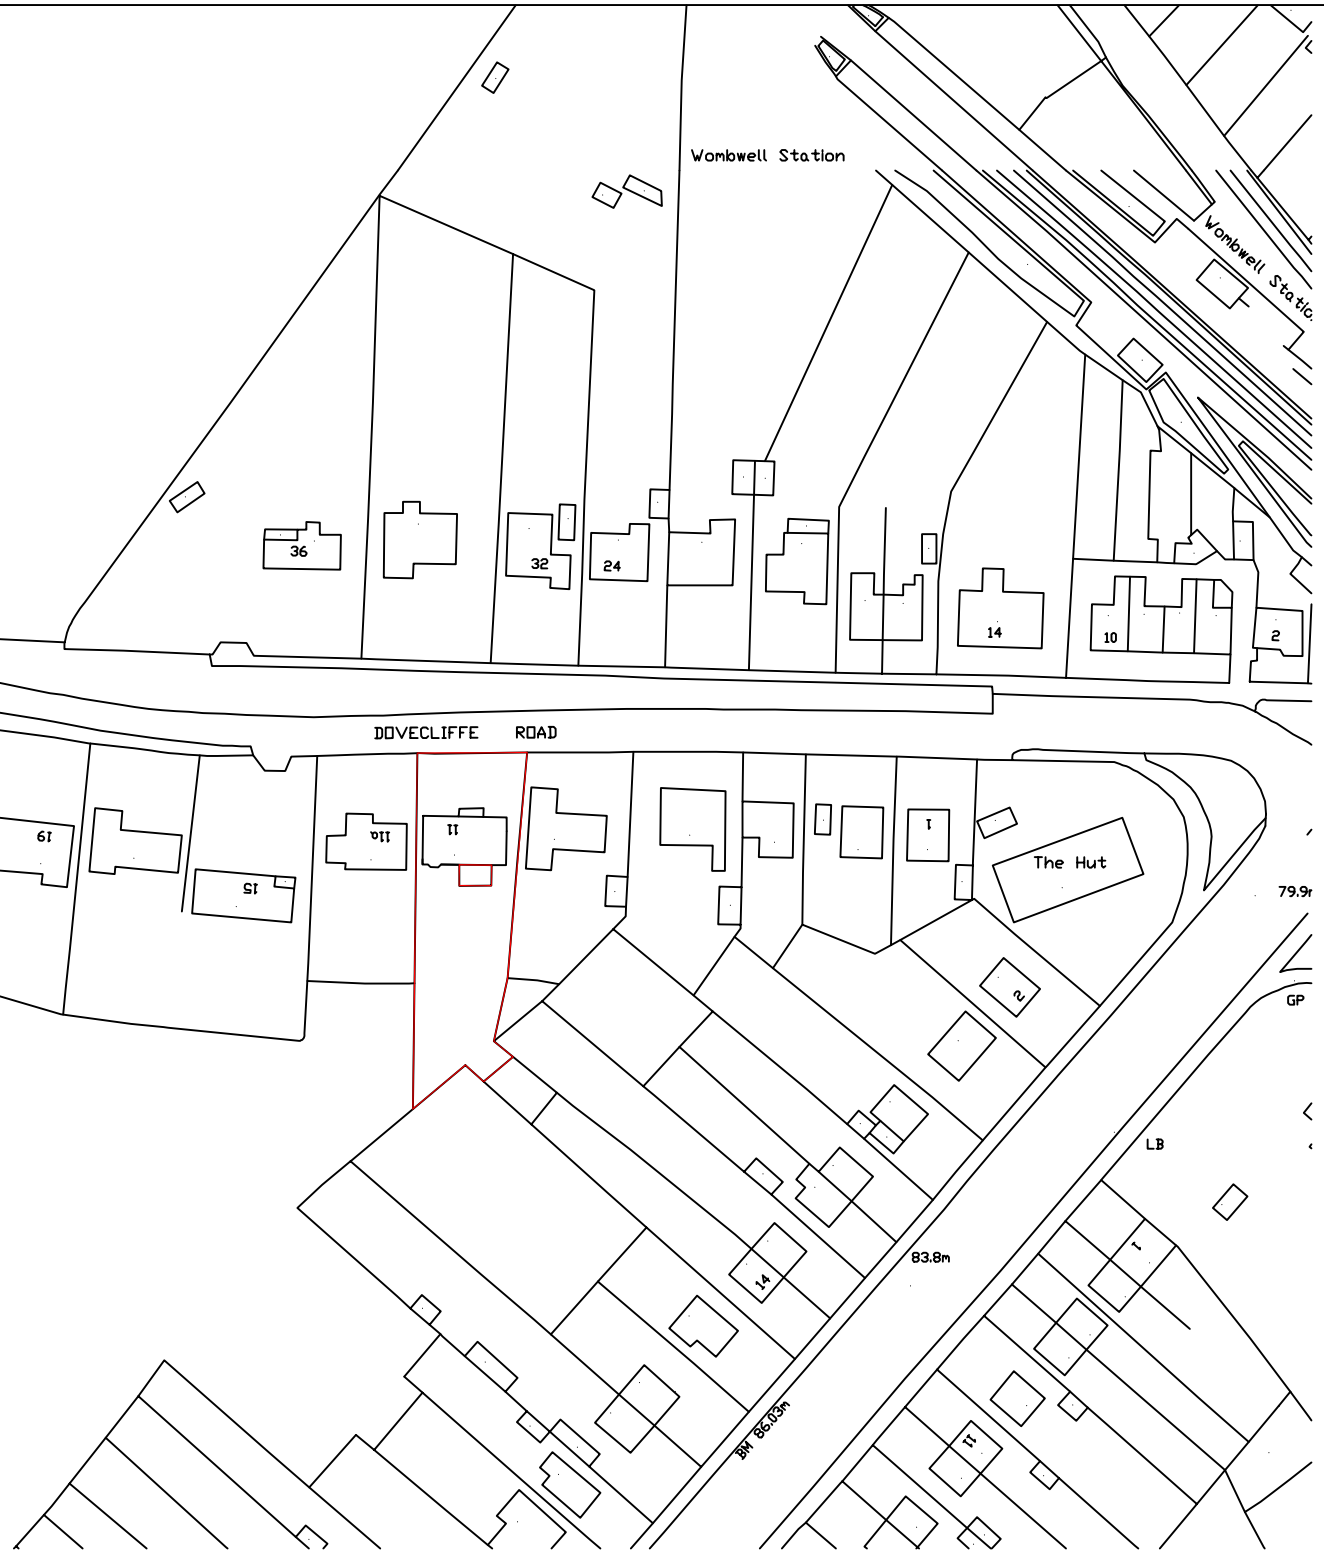

Revisions	A. A----	00-00-00
This drawing is for planning permission only and is not a construction drawing.		
Drawing Title	LOCATION-PLAN	
Job No. - Dwg No.	MW/2012/9 . -	
Client:	MALCOLM AND JANIS WAINWRIGHT 11 DOVECLIFFE ROAD WOMBWELL BARNSLEY S73 8UE	
Scale.	1:1250	