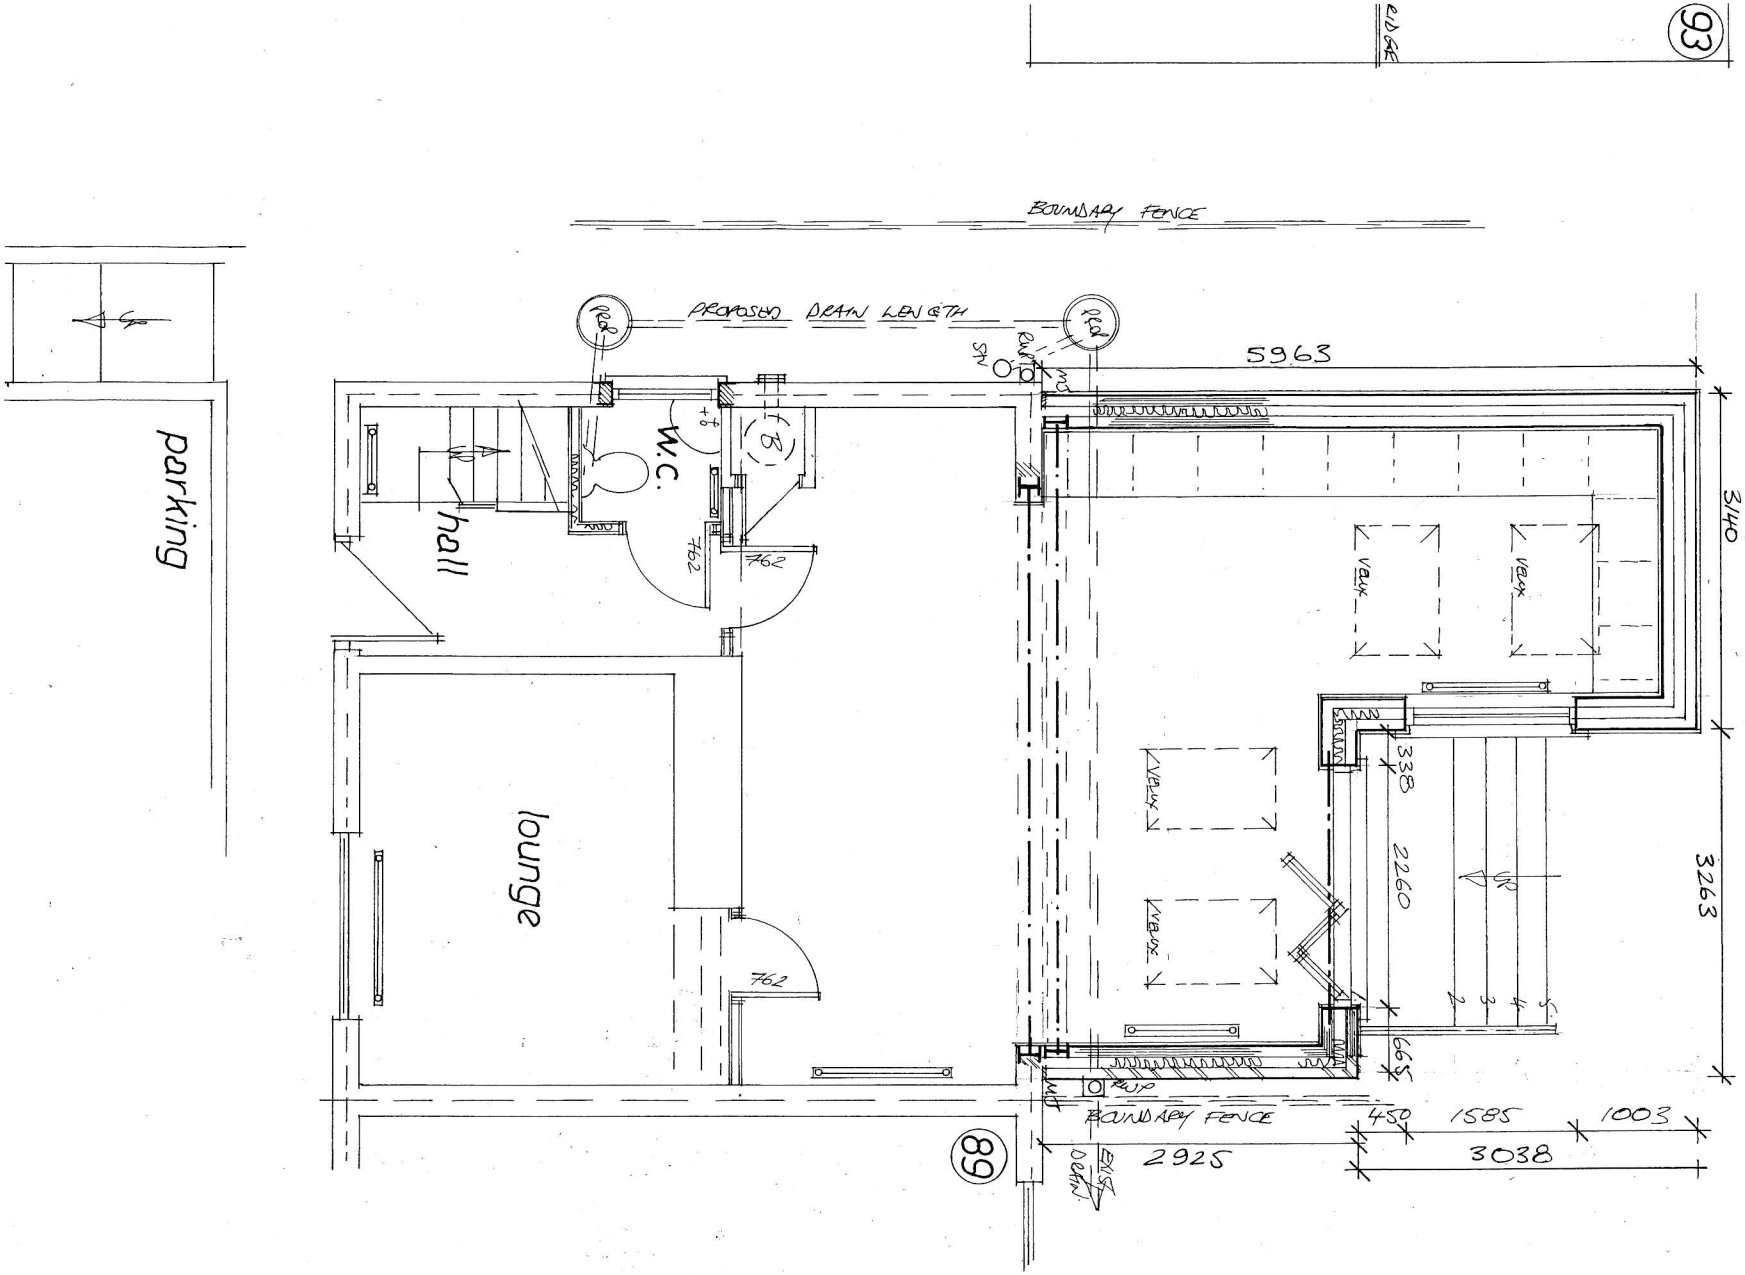

Rev	Notes	Date
A	DIMENS. CHANGED	03/25

Garry Greetham Associates
Residential Design Consultant
Westwood House
18 Carr Lane
Tankersley
Barnsley S75 3BE
Tel 07786062364

PROJECT	Extensions & Alterations
CLIENT	Mr. & Mrs. Nick Gill
TITLE	G. F. Layout as Proposed
ADDRESS	91 Cobcar Lane, Elsecar, Barnsley. S74 8BW
DRAWN BY	ggg
SCALE	1:50 @ A3
DATE	Mar 25
DRAWING No	511-05
REV	A

Member of the Chartered Institute of Architectural Technologists