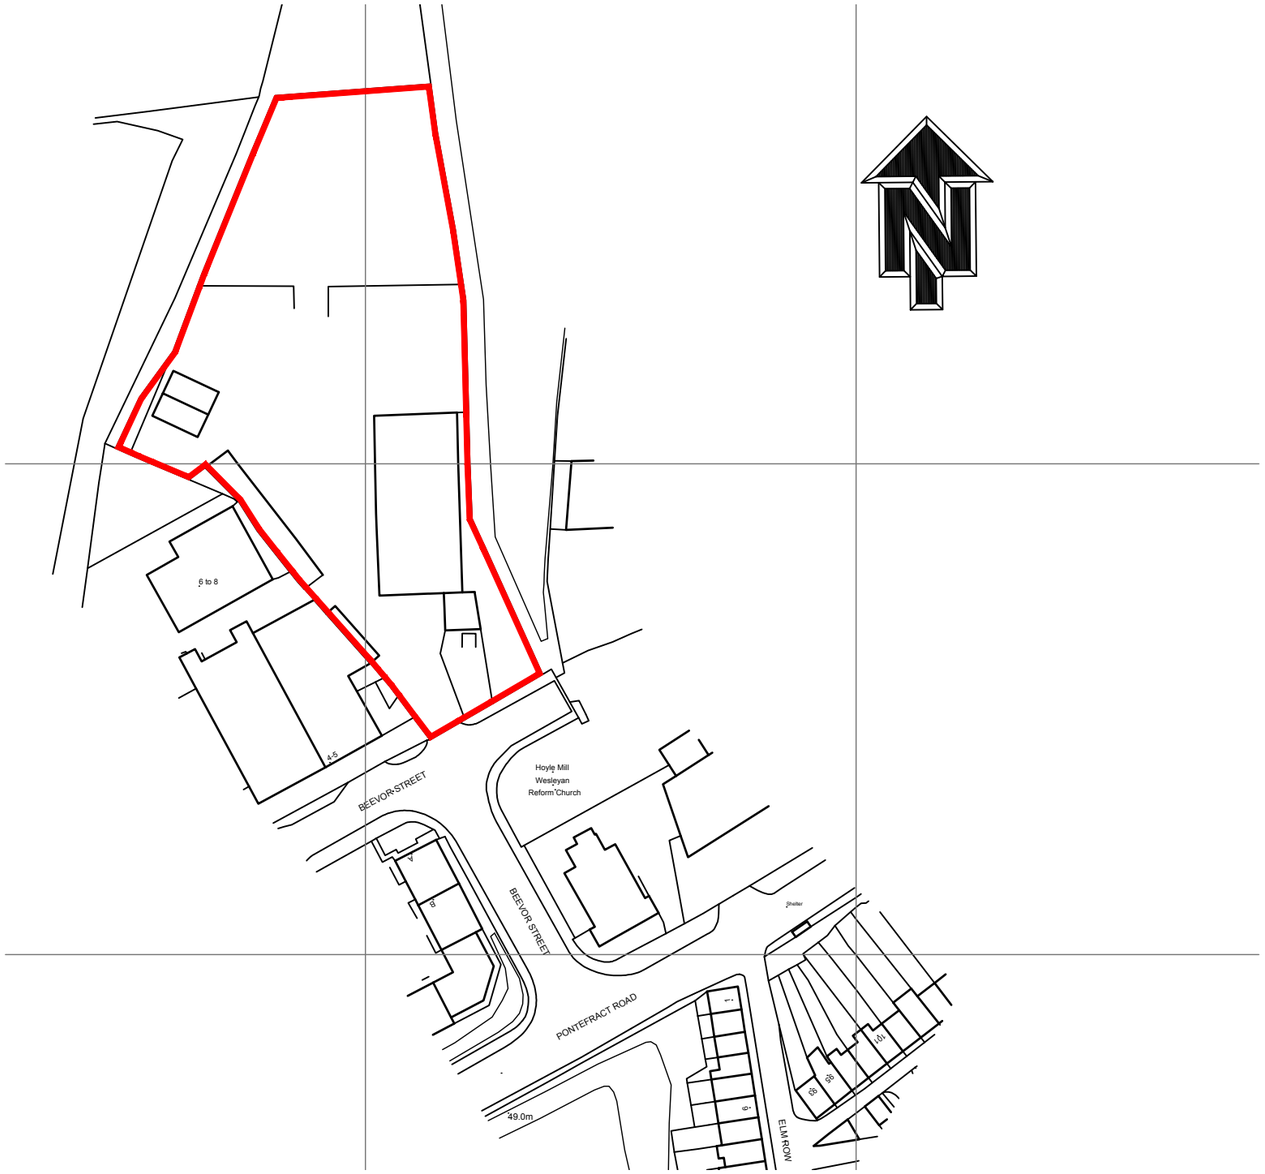



10 0 10 20 30 40 50 60 70 80 90 100

Scale 1:1250

## DESIGNER RISK INFORMATION

IN ADDITION TO THE HAZARDS/RISKS NORMALLY ASSOCIATED WITH THE TYPES OF WORK DETAILED ON THIS DRAWING, NOTE THE FOLLOWING:-

CONSTRUCTION:

MAINTENANCE/CLEANING:

DECOMMISSIONING/DEMOLITION:

IT IS ASSUMED THAT ALL WORKS WILL BE CARRIED OUT BY A COMPETENT CONTRACTOR WORKING, WHERE APPROPRIATE, TO AN APPROVED METHOD STATEMENT.

| Rev | Date | Amendment | | |
|---|---|---|---|---|

mjm Consulting Engineers Ltd
Southgate House, 38 Southgate, Wakefield WF1 1TL
T: 01924 811 000 mjmc.co.uk

Project:
TRAVIS PERKINS
BEEVOR STREET
BARNSLEY

Client:

Drawing Title:
SITE LOCATION PLAN

| nt | TM | TM |
|---|---|---|
| MJMC Ref: 7933 | Scale: 1:1250 | Sheet Size: A3 |
| Revision Status: P01 | Suitability Status: S4 | Date: April 2021 |

Suitability Description: FOR APPROVAL (PLANNING)

Drawing Reference:
Project - Originator - Zone - Level - File Type - Discipline - Number
7933-MJM-XX-XX-DR-D-6600

© THIS DRAWING MAY NOT BE COPIED WITHOUT PRIOR WRITTEN PERMISSION