


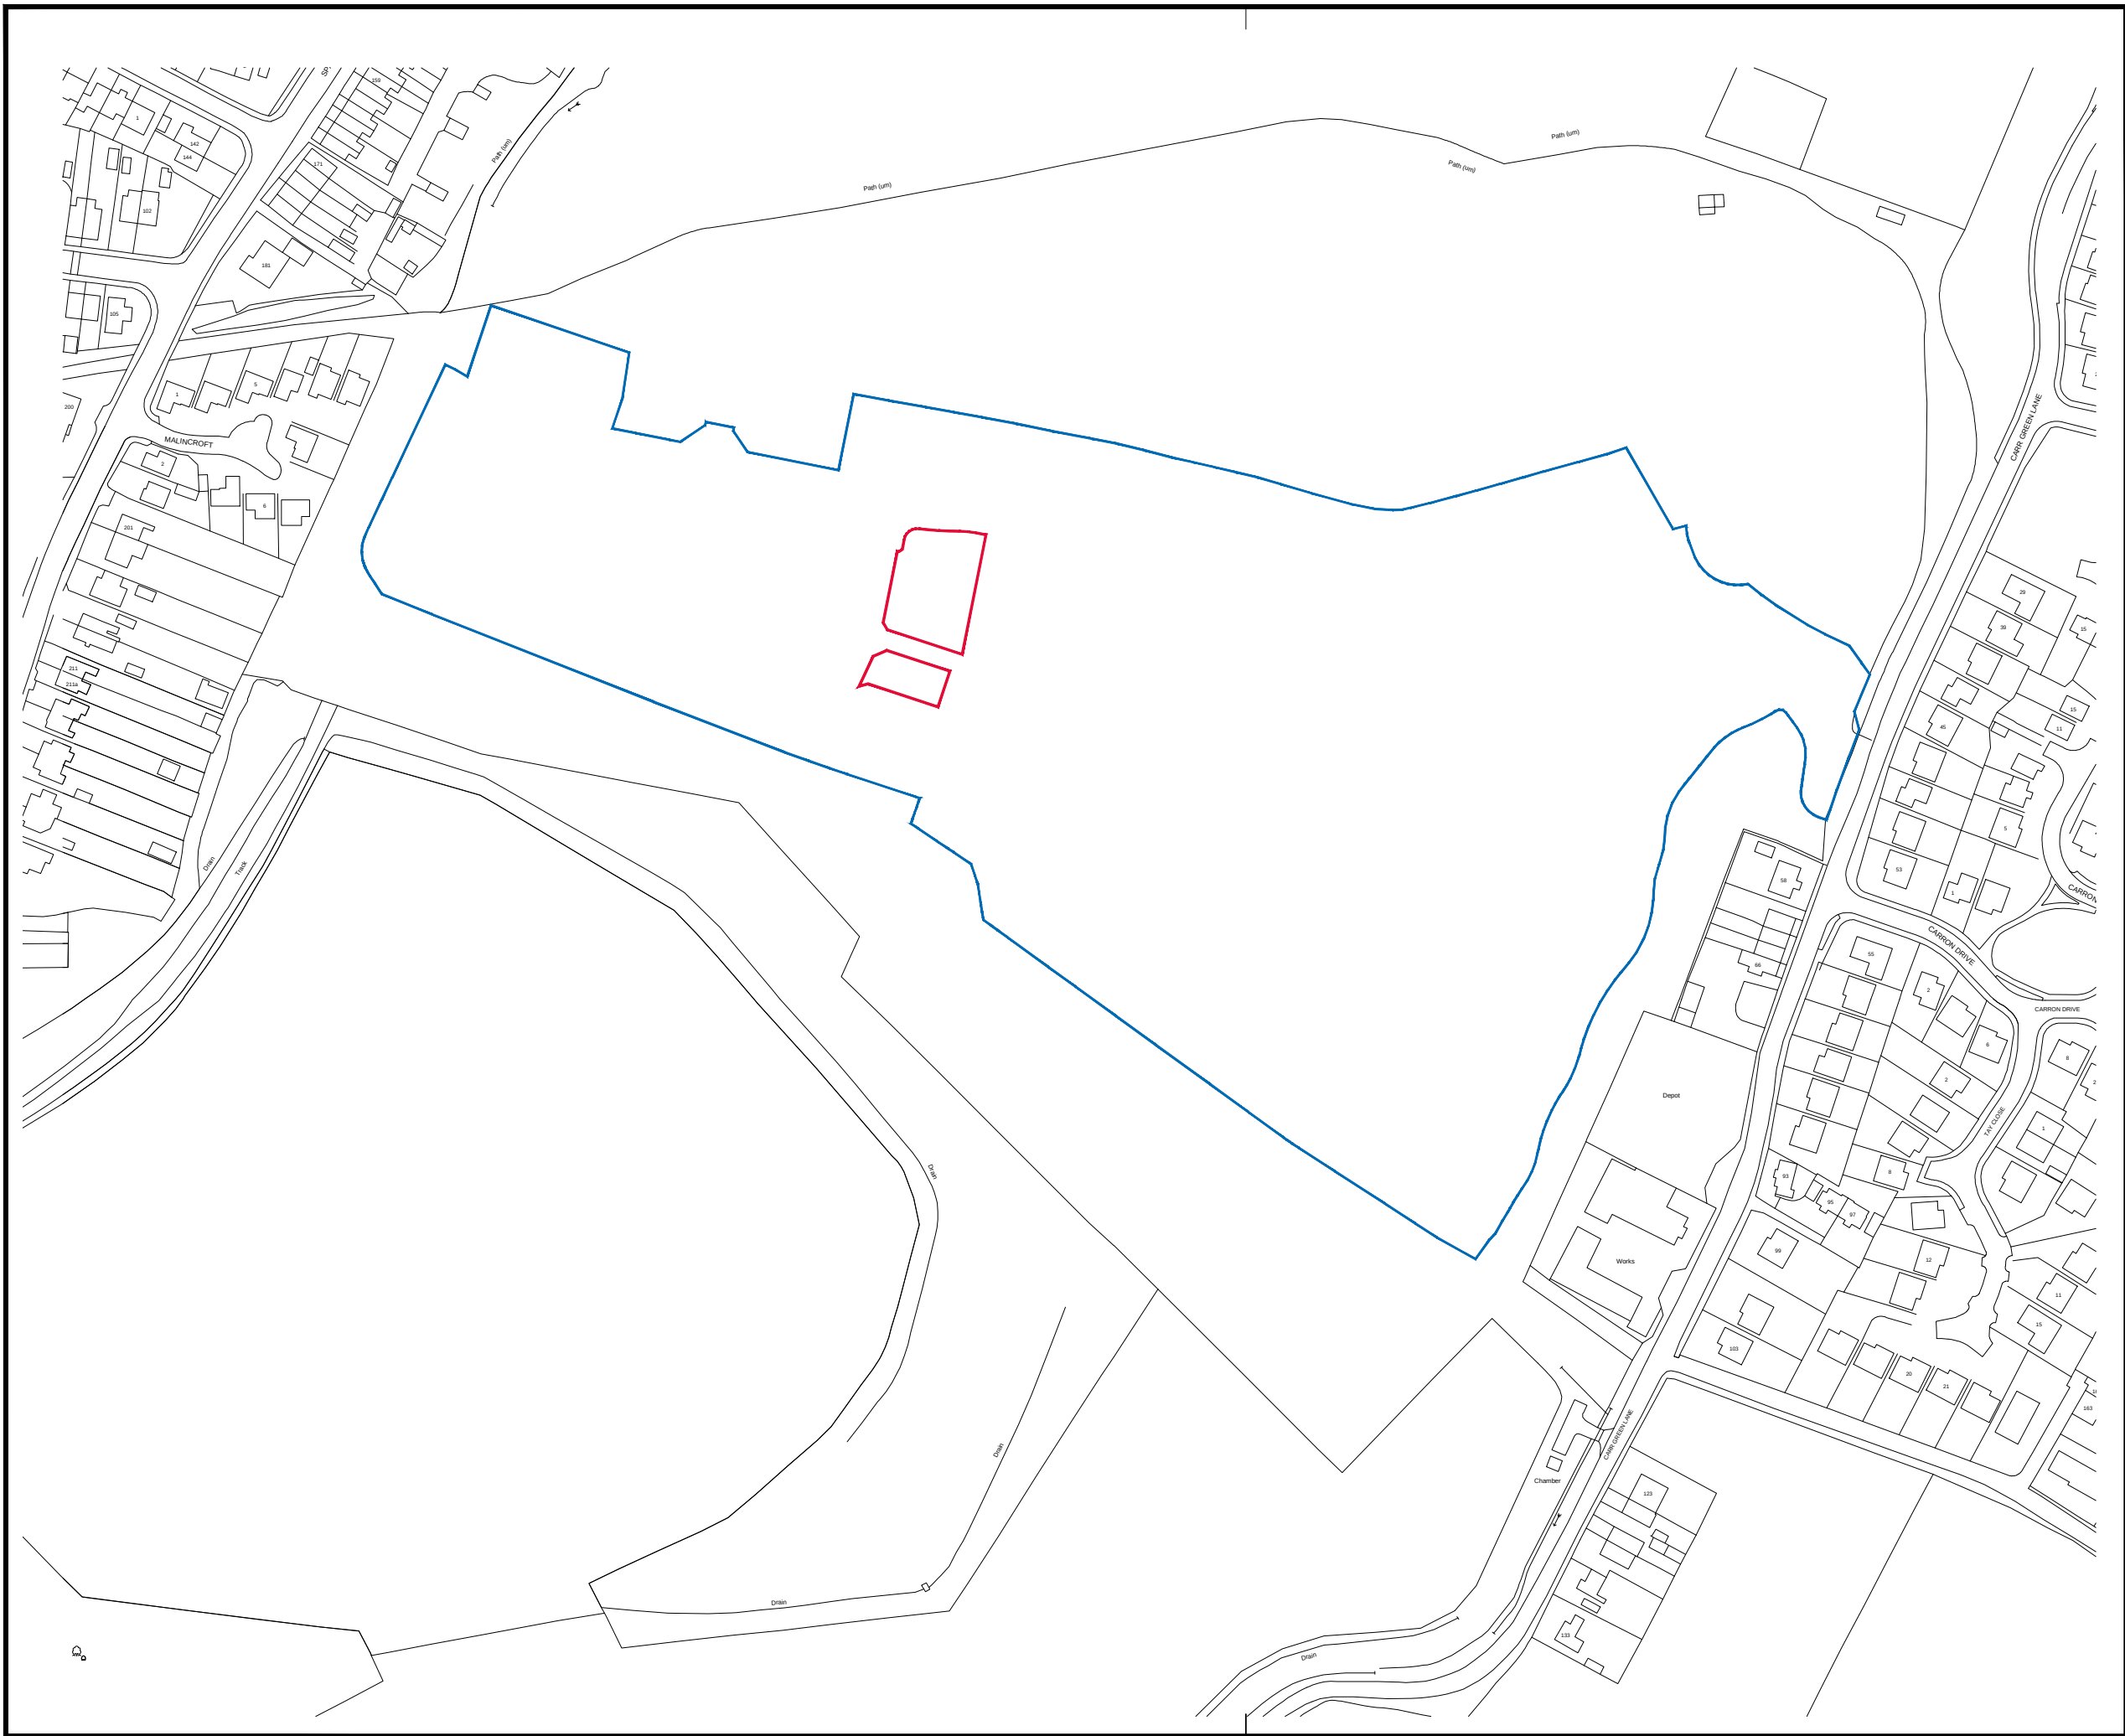

DATE	REVISIONS	BY



Avant Homes
Unit 2
Manner Court
Peel Avenue
Dunkar
Wakefield
WF4 3FL



DRAWN	RB.	CHECKED	DATE	25/01/18

DRG. No.	4152/101.1	REV.

SCALE: 1:2000

Location Plan - 5 Unit Re-plan

Carr Green Lane
Mapplewell
Barnsley