proposed Ground Floor Plan

Room 006
scullery

Room 007
WC

Room 008
multi-function

64.82 sq m

Room 009
store

Room 010
pantry

Room 011
kitchen

Room 012
bathroom

Room 003
store

Room 004
lobby

Room 005
lounge

Room 001
hall

void above

Room 002
store

16.13 sq m

high level window

window above landing

window above landing

P4 02/10/20 PT Gable window reverted
P3 06/08/20 PT Alterations from client comments

paul testa architecture

This drawing is the copyright of Paul Testa Architecture and should not be reproduced in whole or in part without their written permission.


Paul Testa Architecture Limited
283 Glossop Road
Sheffield S10 2HB
0114 442 0123
info@paultestaarchitecture.co.uk
www.paultestaarchitecture.co.uk

Scale @ A3: 1:50
Purpose: For Information
Status: S2 Revision: P4
Drawn: PT Checked: PT

Project: Park Cottage
Client: Dr Briony Ackroyd-Parkin
Drawing Title: Proposed Ground Floor Plan
Drawing no: PT321-PTA-00-ZZ-DR-A-00103

PT321-PTA-00-ZZ-M3-A-00101.vwx

proposed First Floor Plan

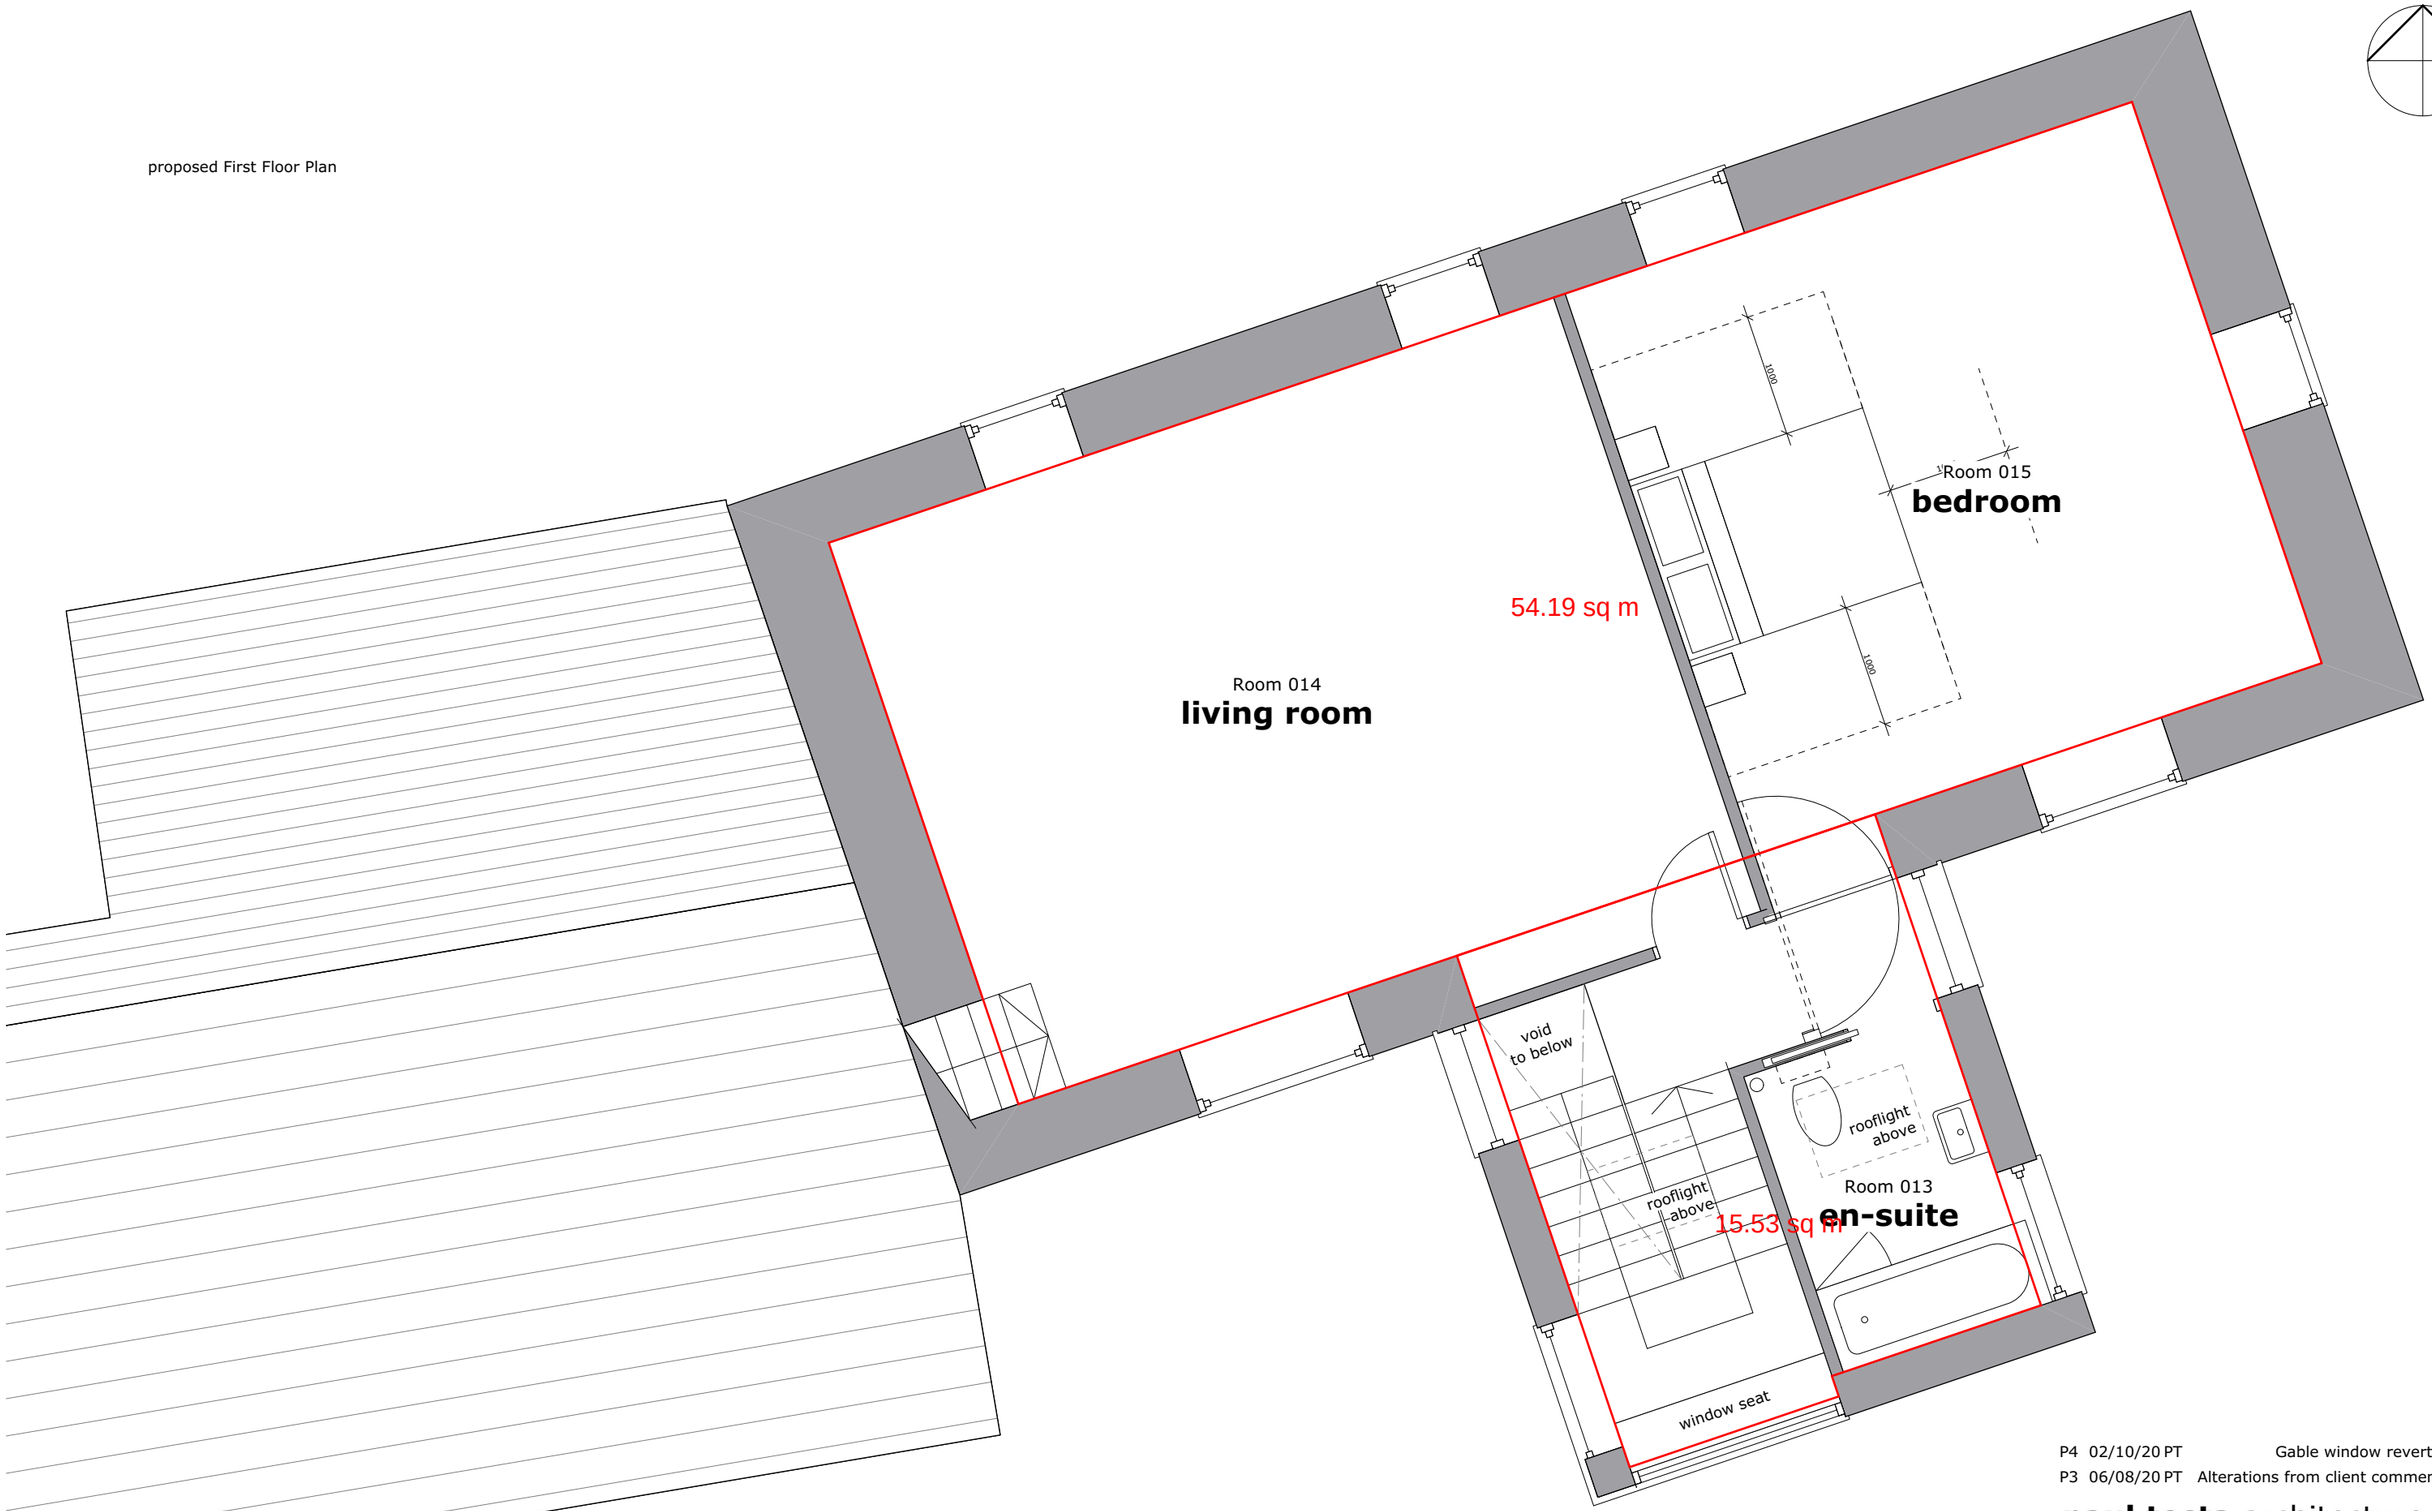

P4 02/10/20 PT Gable window reverted
P3 06/08/20 PT Alterations from client comments

paul testa architecture


This drawing is the copyright of Paul Testa Architecture and should not be reproduced in whole or in part without their written permission.

Paul Testa Architecture Limited
283 Glossop Road
Sheffield S10 2HB
0114 442 0123
info@paultestaarchitecture.co.uk
www.paultestaarchitecture.co.uk


Scale @ A3: 1:50
Purpose: For Information
Status: S2 Revision: P4
Drawn: PT Checked: PT

Project: Park Cottage
Client: Dr Briony Ackroyd-Parkin
Drawing Title: Proposed First Floor Plan
Drawing no: PT321-PTA-00-ZZ-DR-A-00104

PT321-PTA-00-ZZ-M3-A-00101.vwx

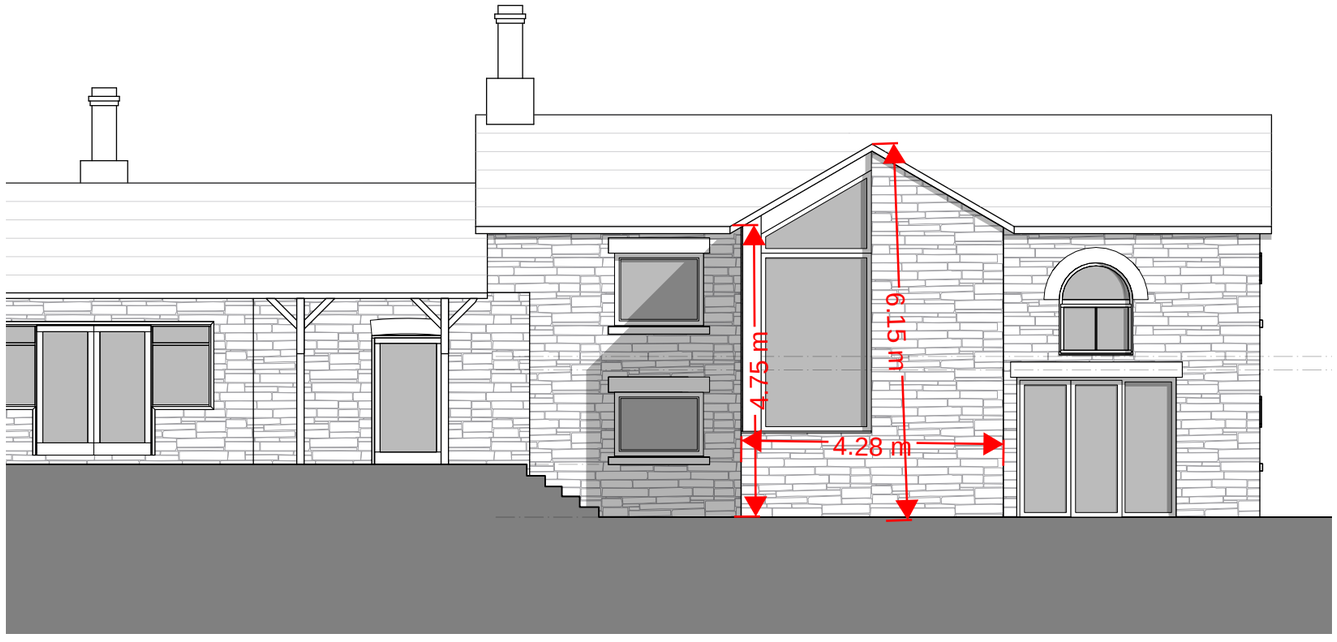


proposed south (rear) elevation

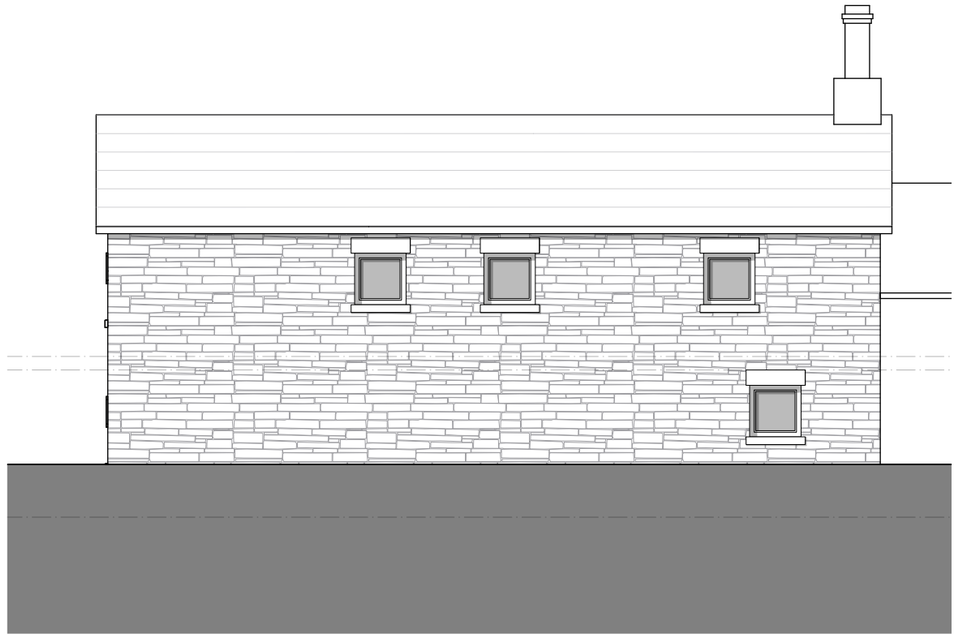

proposed north (front) elevation



proposed east (side) elevation

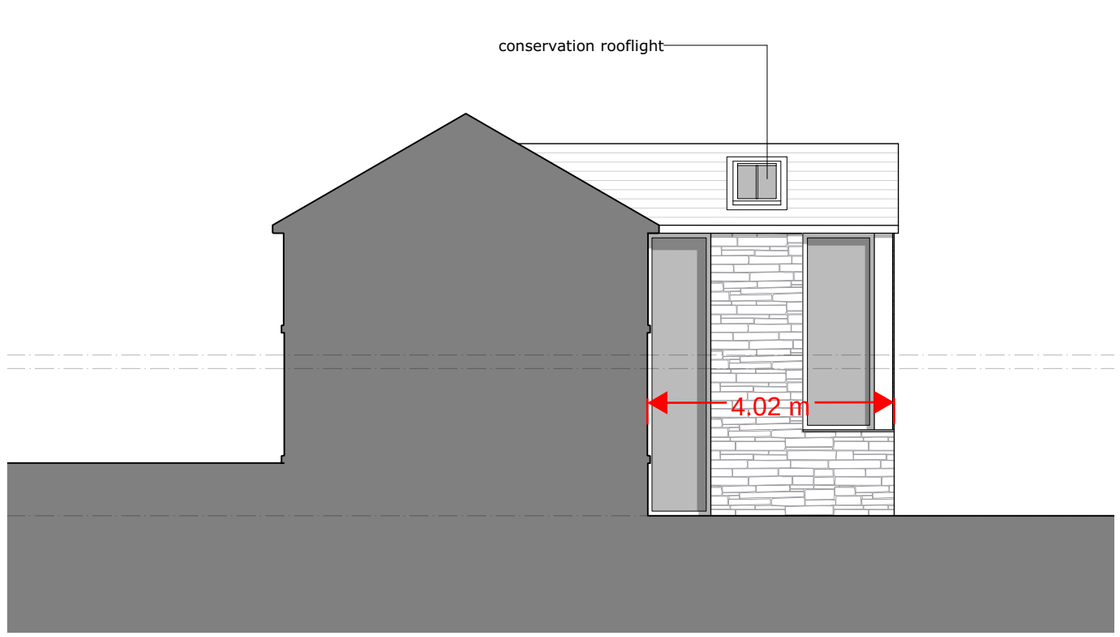

proposed west (side) elevation

Conservation Rooflights

P5 02/10/20 PT East gable openings retained

P4 08/08/20 PT East gable window adjusted

paul testa architecture

This drawing is the copyright of Paul Testa Architecture and should not be reproduced in whole or in part without their written permission.

Paul Testa Architecture Limited
283 Glossop Road
Sheffield S10 2HB
0114 442 0123
info@paultestaarchitecture.co.uk
www.paultestaarchitecture.co.uk

Scale @ A3: 1:100

Purpose: For Information

Status: S2 Revision: P5

Drawn: PT Checked: PT

Project: Park Cottage

Client: Dr Briony Ackroyd-Parkin

Drawing Title: Proposed Elevations

Drawing no: PT321-PTA-00-ZZ-DR-A-00120

PT321-PTA-00-ZZ-M3-A-00101.vwx