Graphical Scale **1:50**

All drawings should be read in conjunction with the entire **PL Series** drawings. Full details and specifications will be provided following approval of the planning application and through a formal Building Control submission prior to commencement of site works & construction.

Material Reference Key

1. Stacked stonework walls

2. Tin Roof Tiles

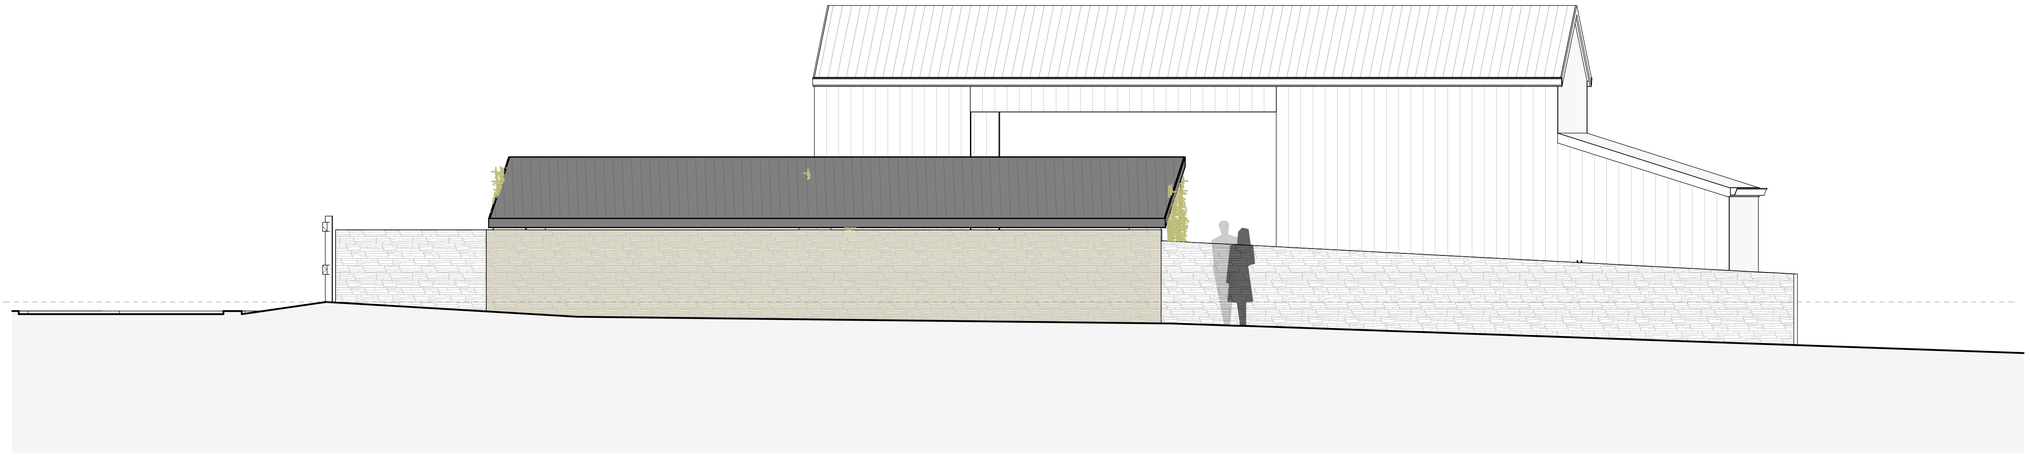

C - EXISTING REAR ELEVATION
1 : 50

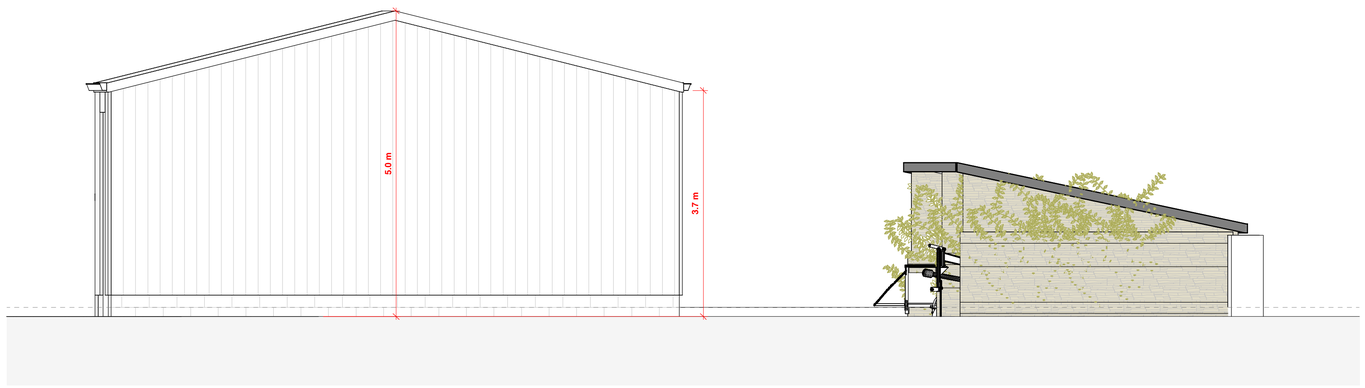

D - EXISTING SIDE ELEVATION 02
1 : 50

Rev	Description	Date	By

Architecture

5 SEVENTY 3

PLANNING

Information | Comment | Approval ■ | Tender | Construction | As-Built

Client
Undisclosed

Project
0000 - 001 Proposed erection of agricultural barn at Hollin Royd Farm

Drg No.
HRF - FST - PL - 004

Rev.

EXISTING SHED ELEVATIONS - SHEET 02

Drawn by	Date	Scale	Sheet Size
EP	12/06/24	1 : 50	A1