

CDM REGULATIONS 2015

The client must abide by the Construction Design and Management Regulations 2015. The client must appoint a contractor, if more than one contractor is to be involved, the client will need to appoint (in writing) a principal designer (to plan, manage and coordinate the planning and design work) and a principal contractor (to plan, manage and coordinate the construction and ensure there are arrangements in place for managing and organising the project).

Further information can be obtained from the HSE following this link:
<http://www.hse.gov.uk/construction/cdm/2015/domestic-clients.htm>

Precision
Plan
Drawing

3 Hall Lane, Norton, Doncaster
DN6 9GB
Tel: 01302 376682 Mobile: 07723317685
E-mail: precisionplandrawing@gmail.com
Company Number 9893791


Project:
**Single Storey Rear
Extension, Attached
Garage and Porch**

Scale: **1/50**

Date: **October 2016**

Drawing No: 3

Rev:						
------	--	--	--	--	--	--

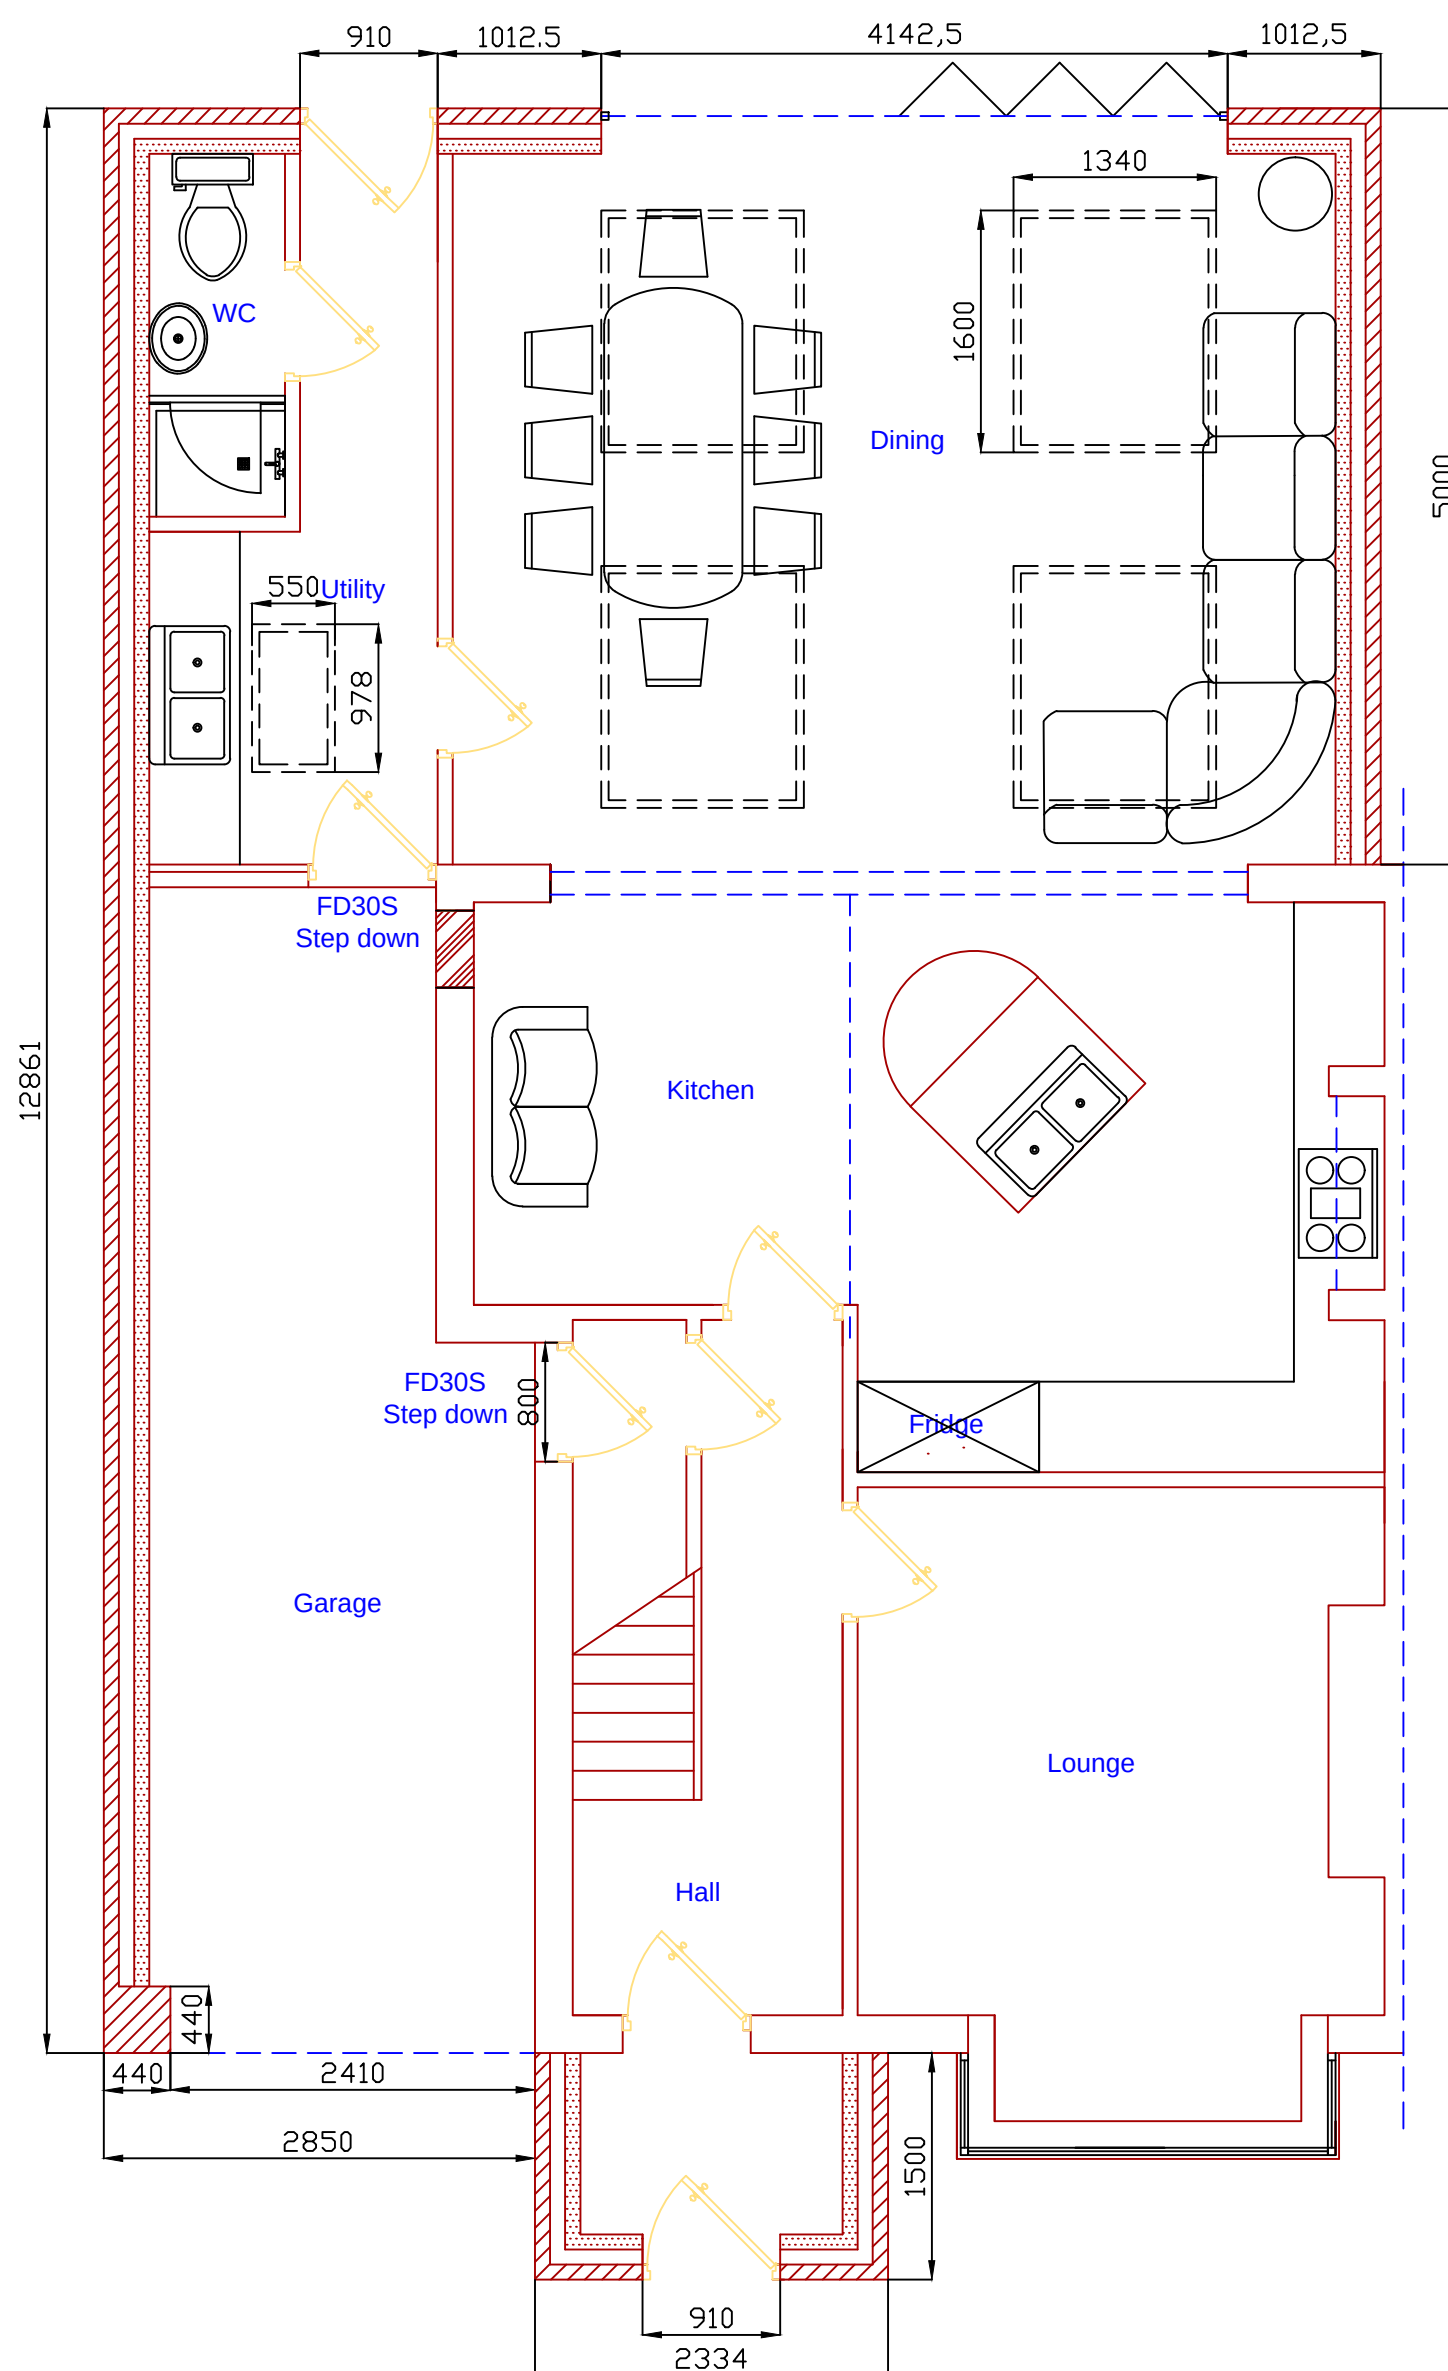

Proposed Ground Floor Layout