



1) This drawing and the design and details depicted thereon are the copyright of Peter Dimberline Chartered Architect.
2) All dimensions on this drawing are to be checked by the Contractor and any discrepancies are to be reported to the Architect.
3) Do not scale critical dimensions off this drawing.
4) Contractor to ensure that all Health & Safety requirements (CDM Regulations) in relation to this project will be complied with.

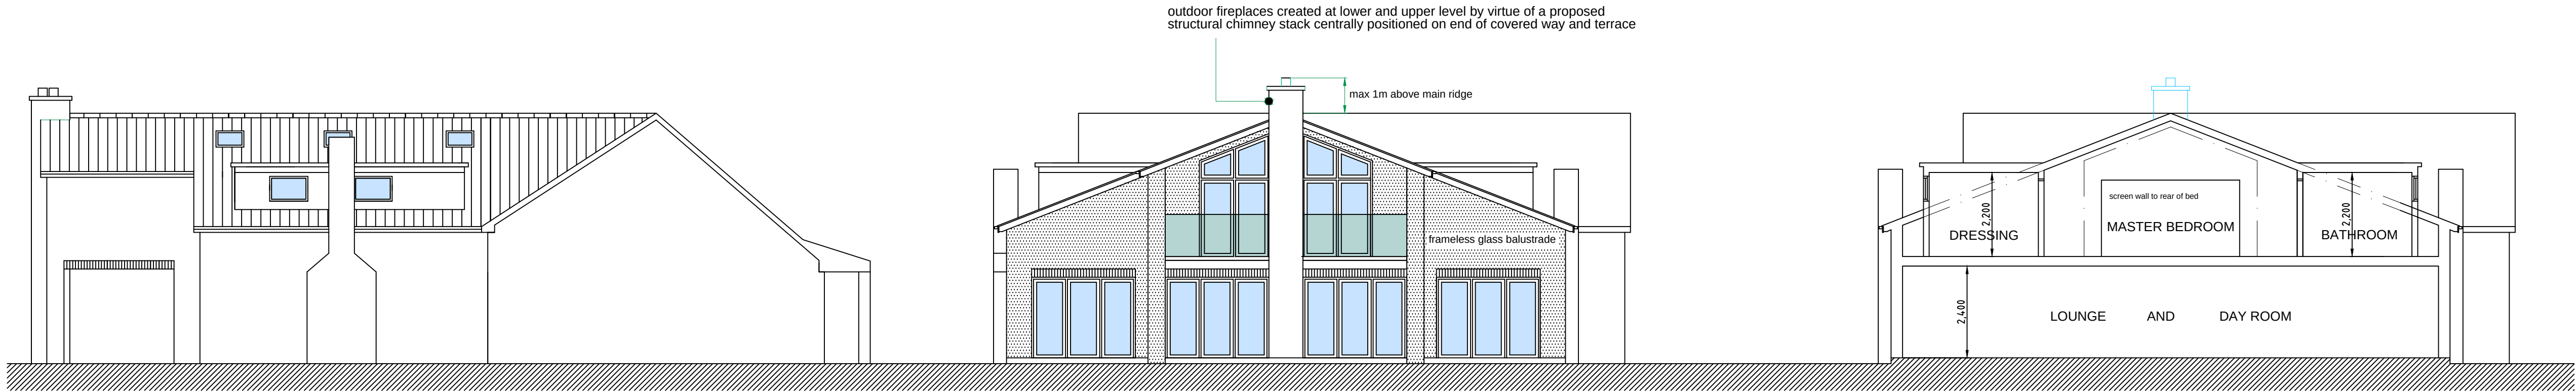


PROPOSED SIDE (south) ELEVATION 1:100

PROPOSED REAR (west) ELEVATION 1:100

PROPOSED SECTION 1:100

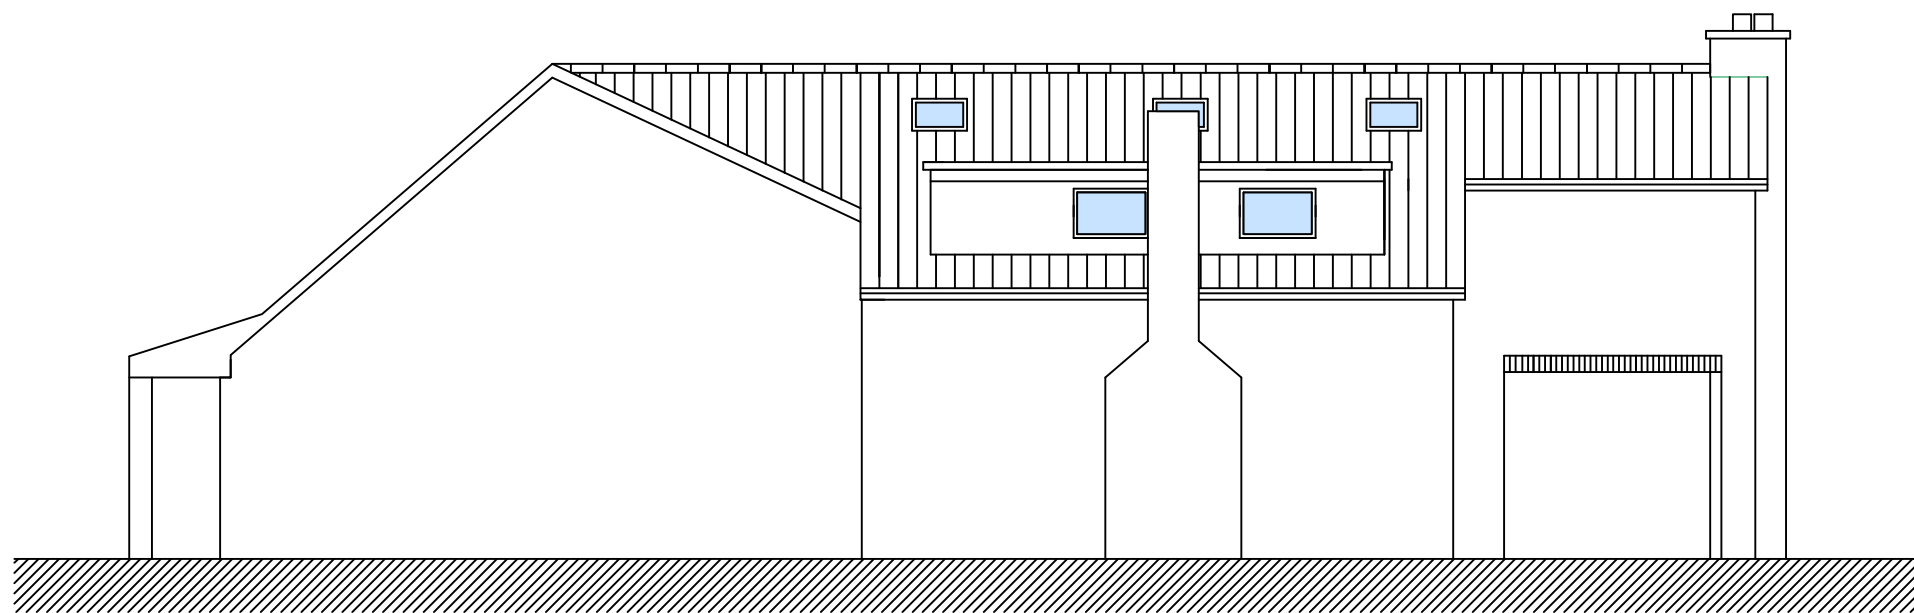

PROPOSED SIDE (north) ELEVATION 1:100

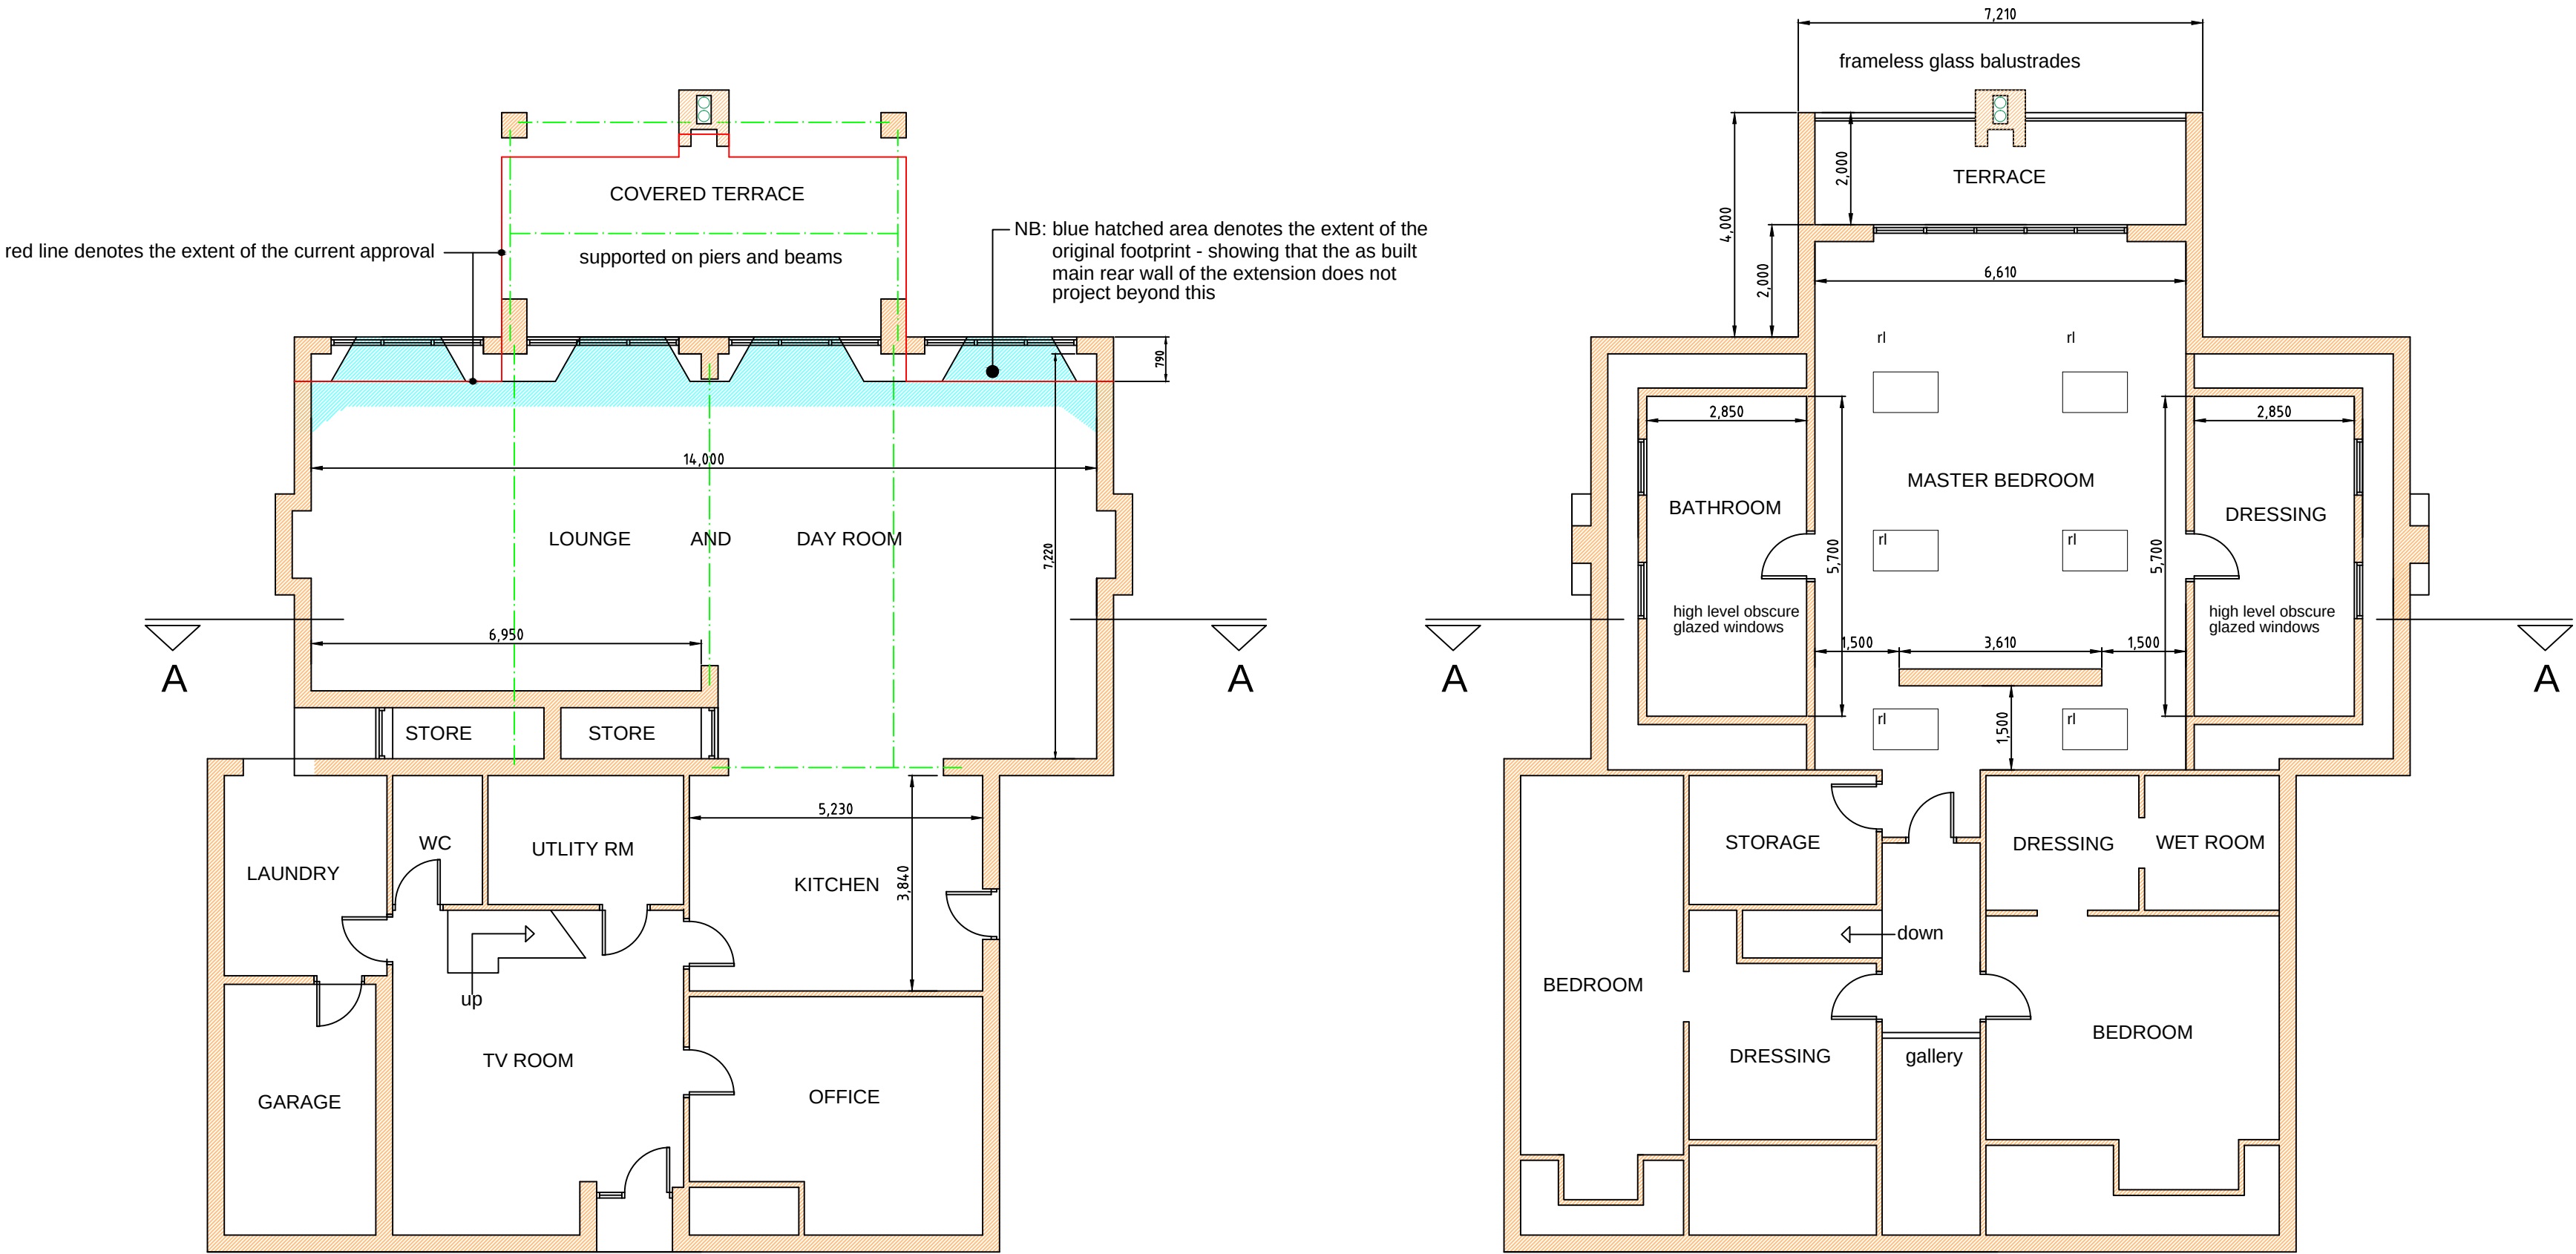

PROPOSED GROUND FLOOR 1:100

PROPOSED FIRST FLOOR 1:100

REVISIONS

PETER DIMBERLINE Dip Arch, RIBA CHARTERED ARCHITECT	
2 TIPSEY COURT, STAINCROSS BARNSELEY, S75 6FZ	
tel/fax (01226) 390947 email: pdimberline@tiscali.co.uk	
CLIENT	Deborah Walker
PROJECT	Variation of Condition application following previous planning approval reference 2016/1241 to extend dwelling
LOCATION	29 Limes Avenue, Staincross, Barnsley S75 6JW
DRAWING	Proposed details
SCALES 1:100 at A1	DATE July '20
DRWG No. 2016/19/01	DRAWN BY PD
REV. A	