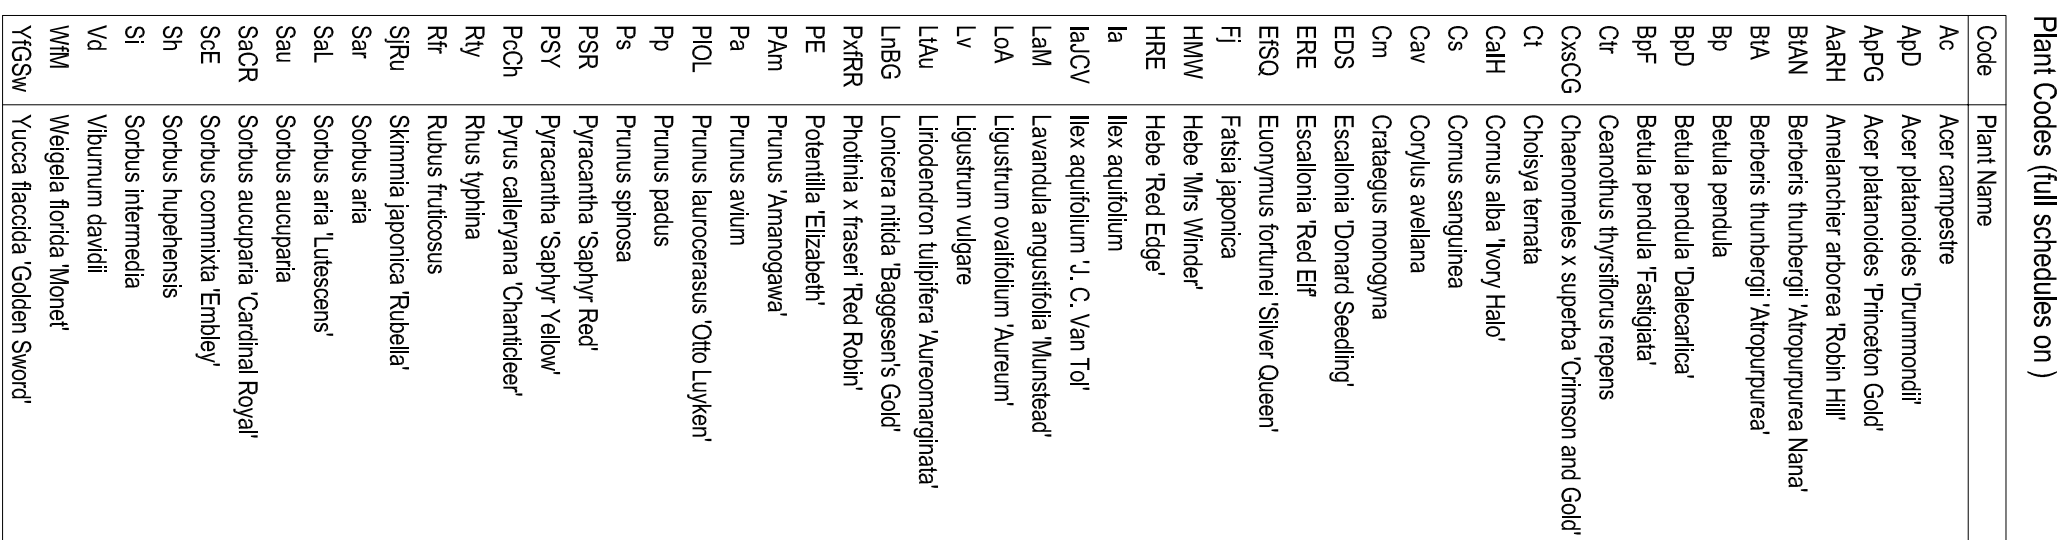


This drawing has been prepared for the purpose of planning approval

Planting Notes

[illegible]

LEGEND

- [illegible]

Ray, B. Revised to Edward Architectural Services Ltd, 'Proposed Site Layout, 0291-PR-03-A received 22Dec11 - 22Dec11' (PR/1)	Ray, B. Revised to Edward Architectural Services Ltd, 'Sketch Site Layout, 0291-SK-01-H received 15Dec11 - 15Dec11' (PR/1)
Base: Edward Architectural Services Ltd, 'Sketch Site Layout', 0291-SK-01-G received 05Dec11	

PROJECT	Barnburgh Lane, Goldthorpe
TITLE	Detailed Landscape Proposals (1 of 2)
CLIENT	Gleason Homes & Regeneration
DATE	07 Dec '11
	SCALE 1 : 250
	SHEET A0
DRAWN	BP
	DRAWING NO 21013
CHECKED	BP
	REVISION B