



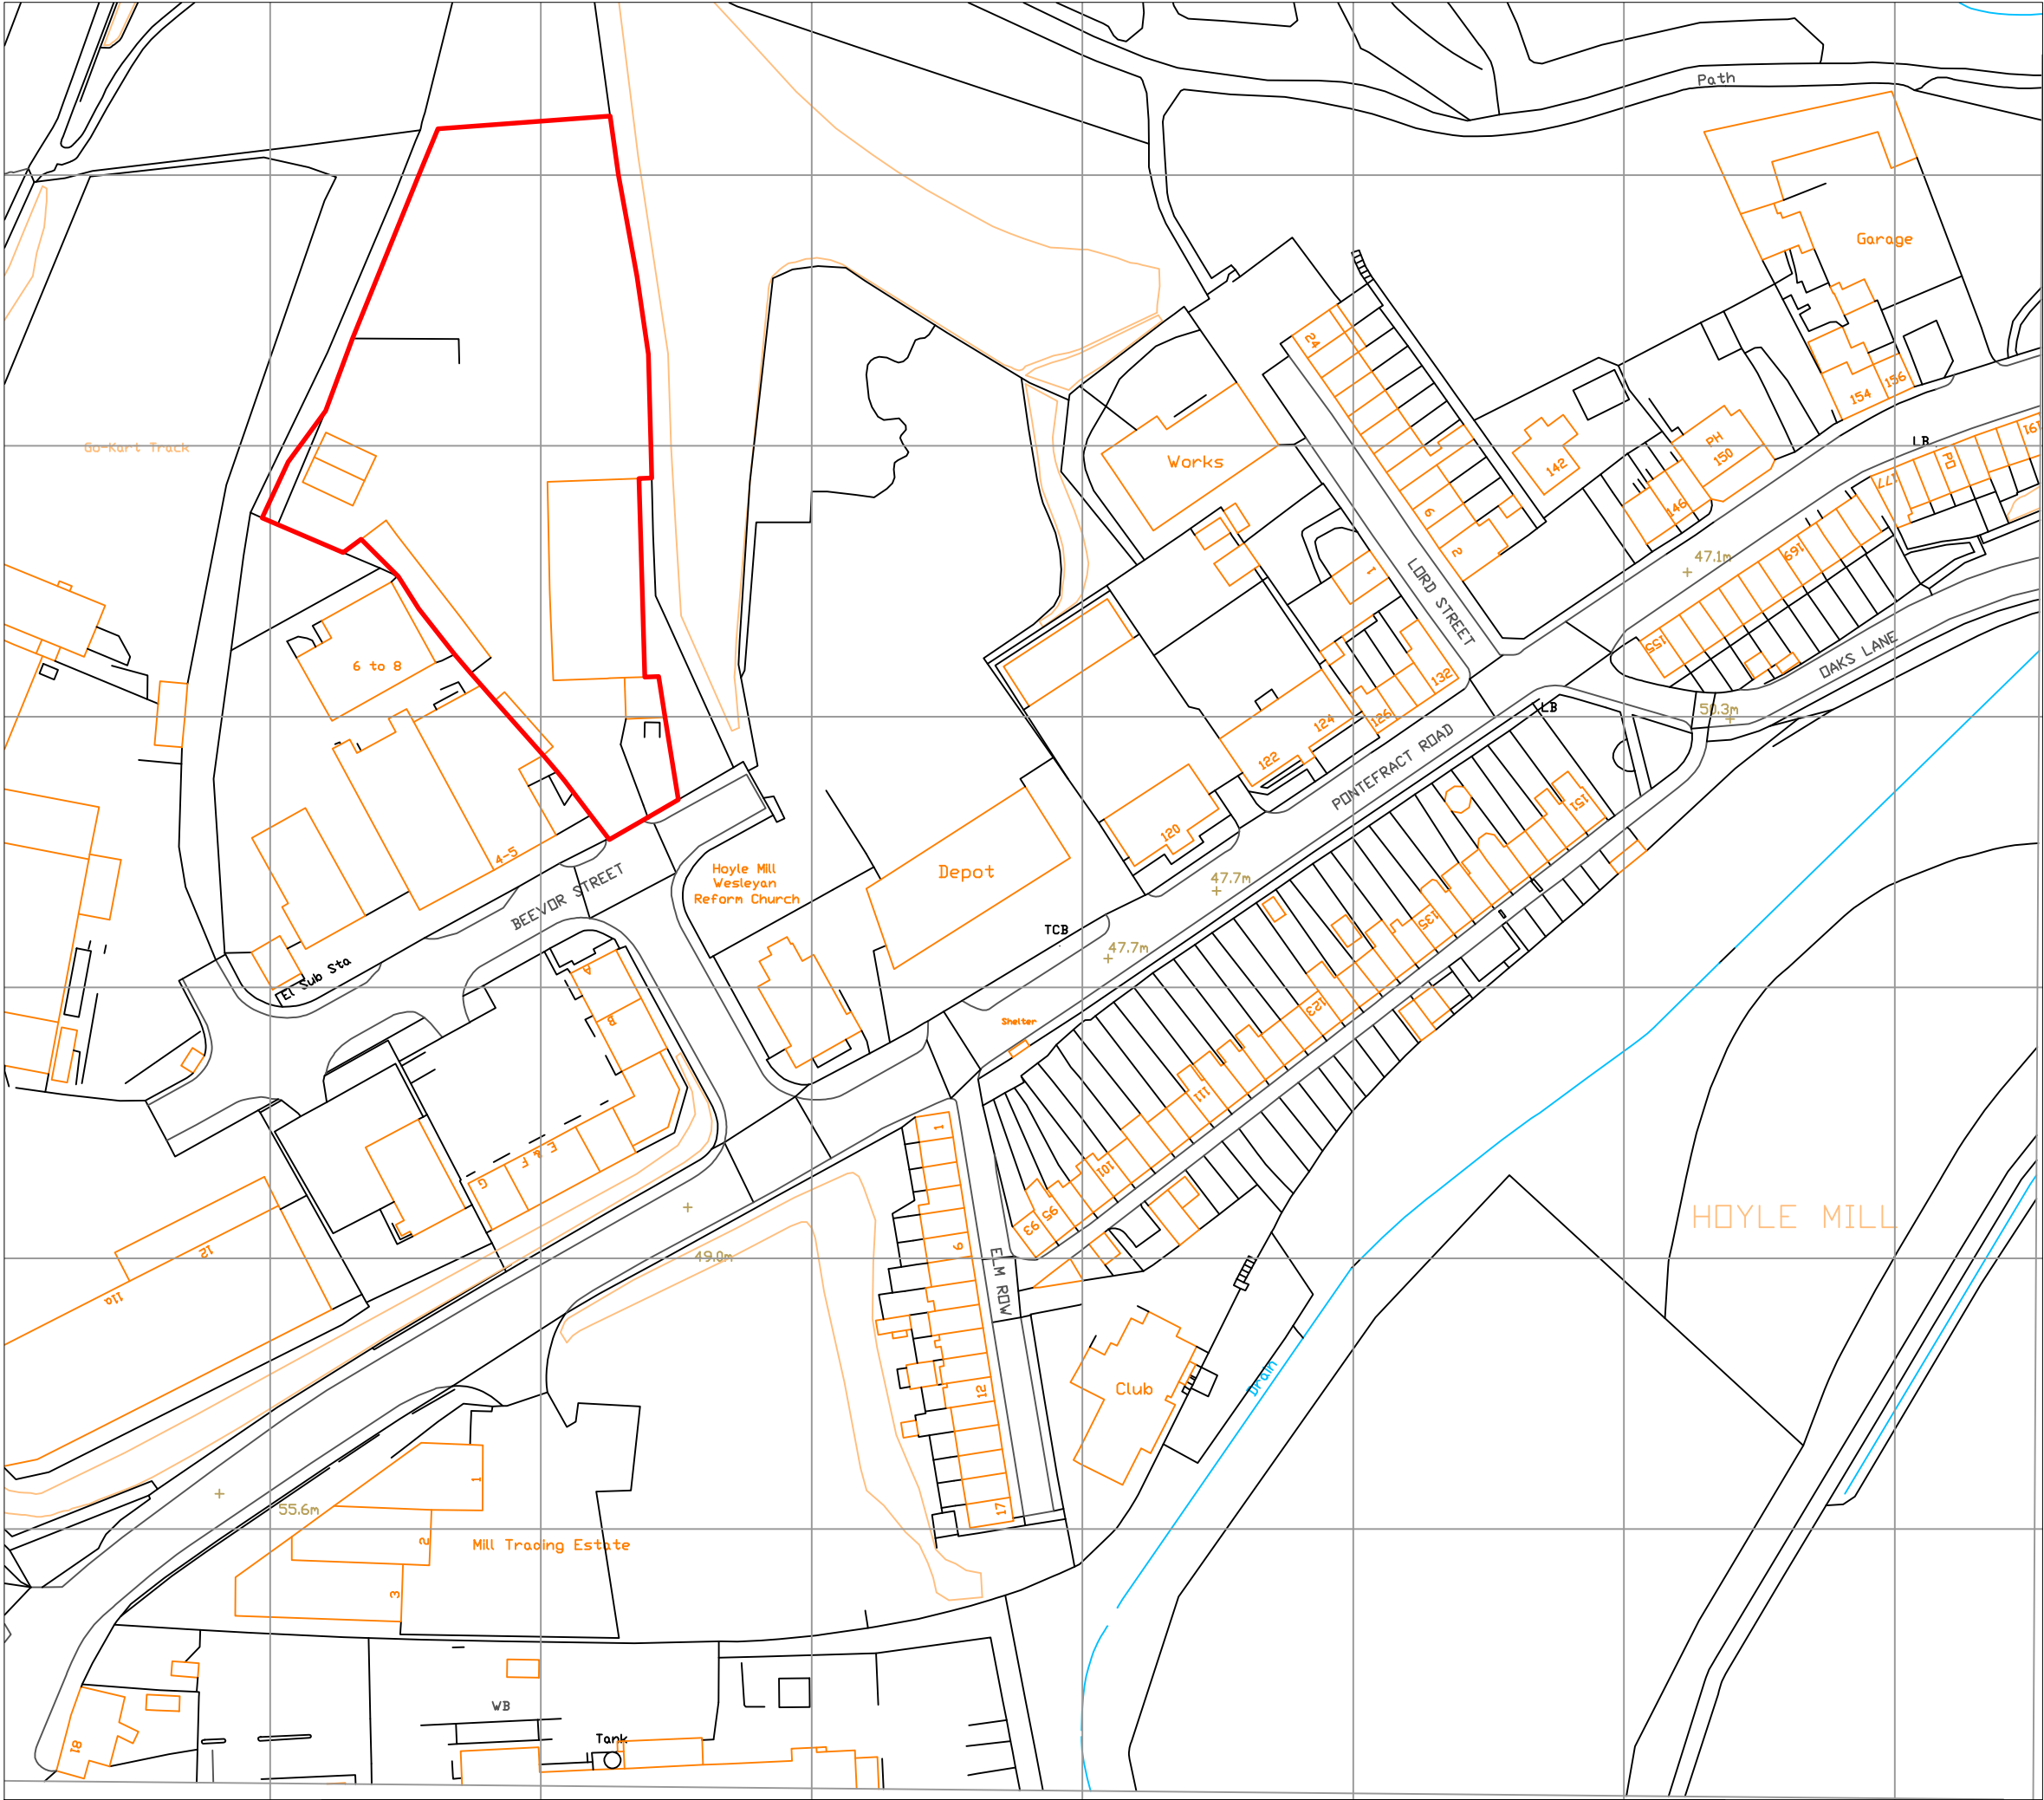

Produced on 21 May 2019 from the Ordnance Survey National Geographic Database and incorporating surveyed revision available at this date.
This map shows the area bounded by 435800,406266 435800,406601 436177,406601 436177,406266
Reproduction in whole or part is prohibited without the prior permission of Ordnance Survey.
Crown copyright 2019. Supplied by copla ltd trading as UKPlanningMaps.com a licensed Ordnance Survey partner (100054135).
Data licenced for 1 year, expiring 21 May 2020. Unique plan reference: vx/350406/476253

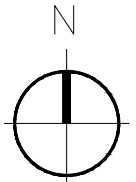

LOCATION PLAN
1:1250 @ A2

10m @1:100
50m @1:1250

KN Shopfitters Ltd
Unit 19
Swannington Road
Broughton Astley
Leicester
LE9 6TU
Tel: 01455 283800

DRAWING REF:
KNS-1182

CLIENT:
Travis Perkins

PROJECT: Travis Perkins,
Industrial Estate,
Pontefract Road,
Beevor St,
Barnsley S71 1HN

TITLE:
Location Plan

DATE: May 2019	SCALE: 1:1250 @A2
DRAWN BY: DS	CHECKED BY: RO
DRAWING NO: KNS-1182-101	REVISION: A