NOTES

- Recommended Plotting Size: A1
- Map recreated from Google Earth building layout and is not to scale. Do not scale from Drawing. Drawing is for representative purposes only.
- The fields of view provided are scaled based on the Google Earth layout of the location and may not accurately represent the camera views.
- All locations to be confirmed on site.

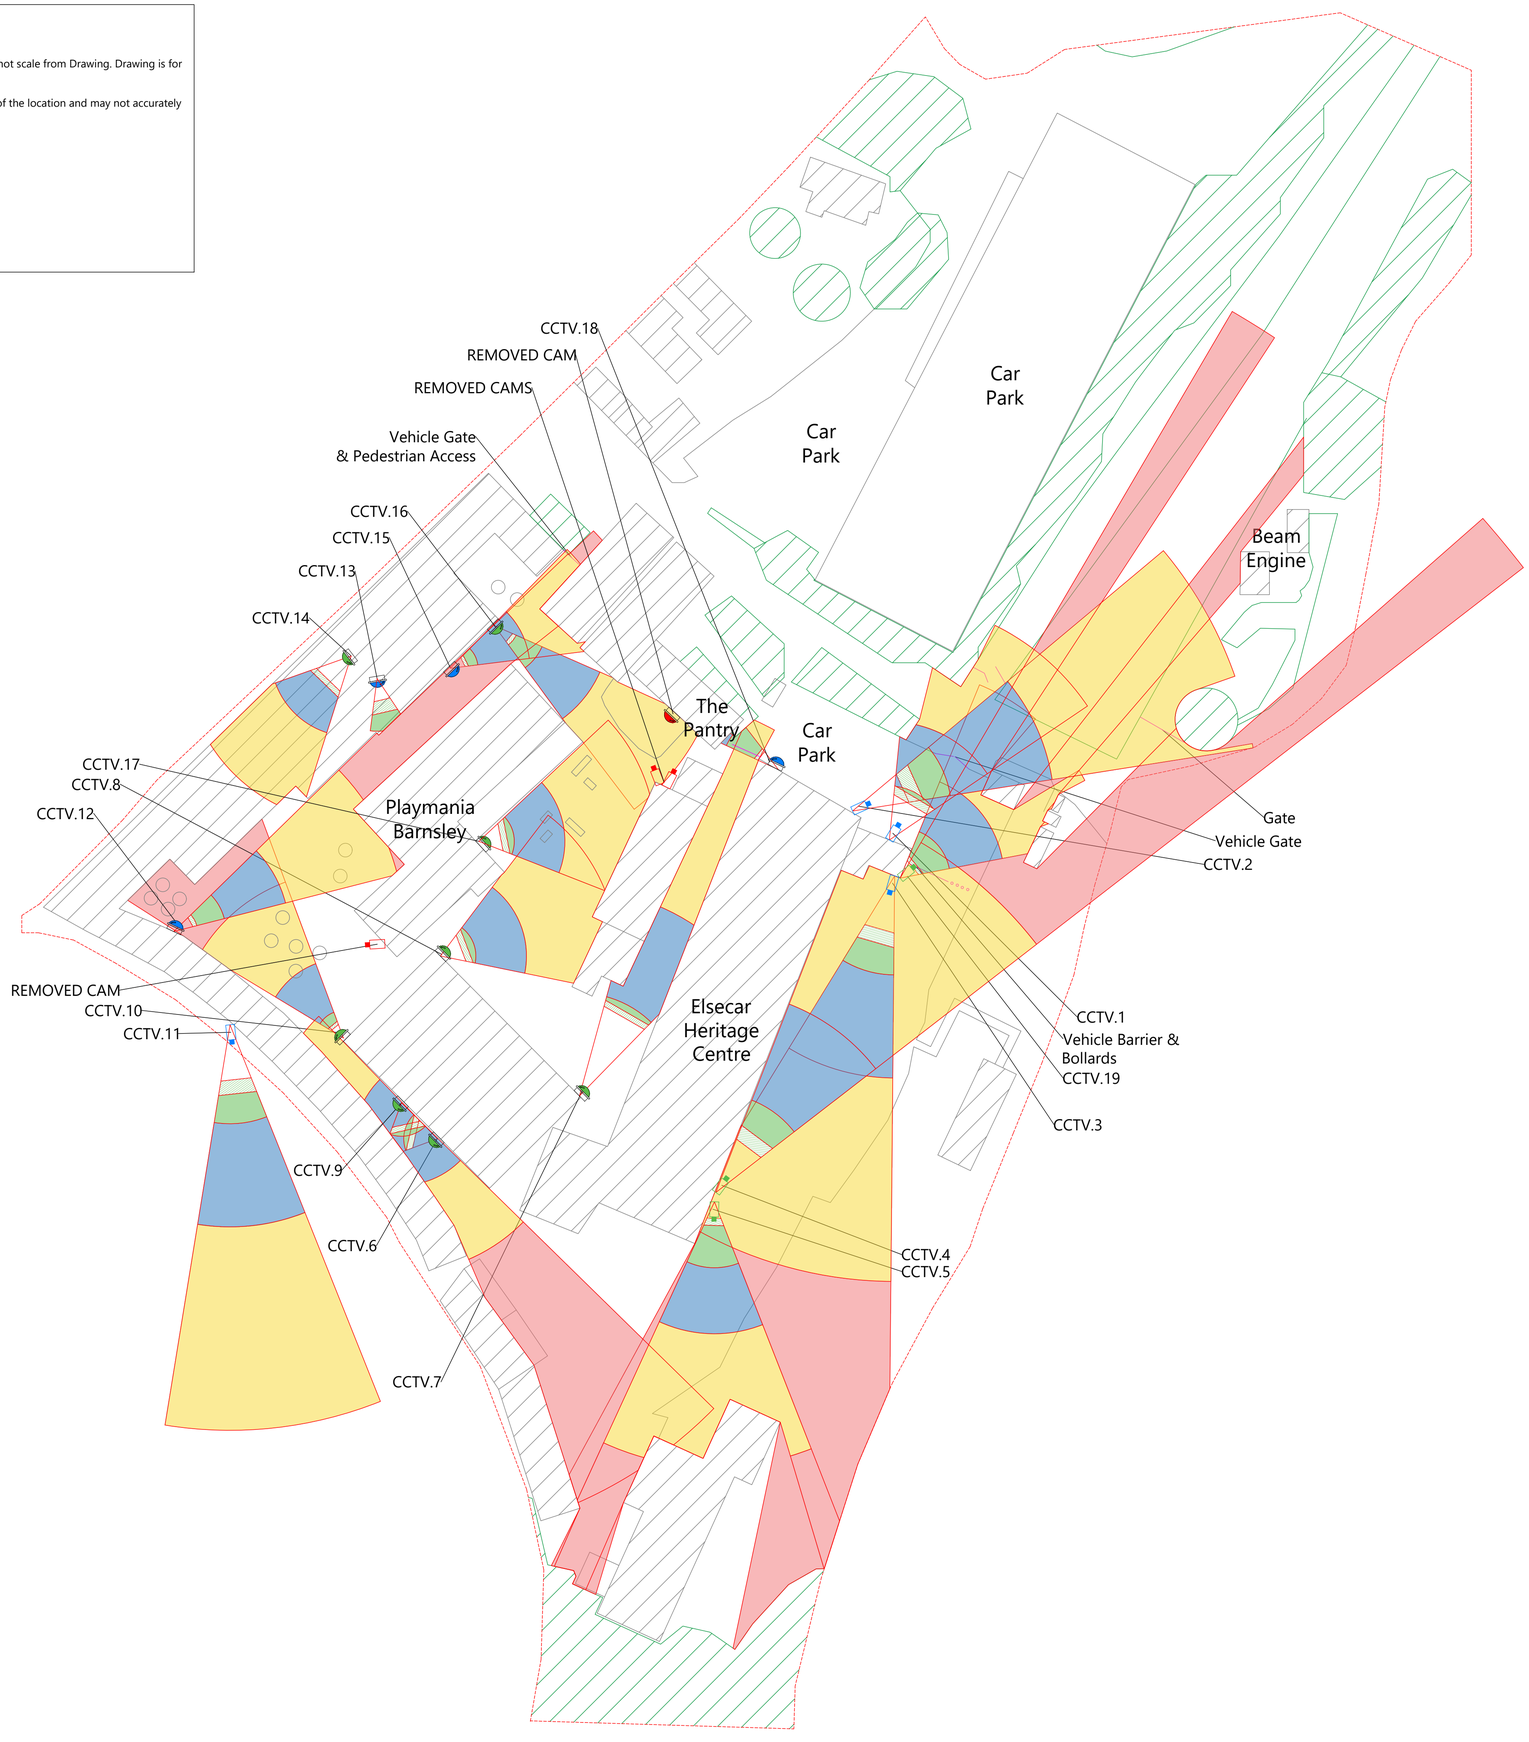

N
W E
S

LEGEND

- Bullet Camera - Existing - Replace
- Bullet Camera - Additional
- Existing Camera - Remove
- Dome Camera - Existing - Replace
- Dome Camera - Additional
- Dome Camera - Remove
- FoV - Detection
- FoV - Observation
- FoV - Recognition
- FoV - Identification
- FoV - Partial Blindspot
- Building/Obstruction
- Obstructive Foliage
- Gate
- Site Boundary

4	Layout Updated.
3	Cameras and Views updated.
2	Camera 18 added.

Consultive Solutions Limited

Hedworths 2
Bowes Offices
Lambton Park
Chester le Street
Co Durham
DH3 4AN

www.consultivesolutions.co.uk

Consultive Solutions

BARNSLEY Metropolitan Borough Council

Project: CCTV Consultancy

Title: Elsecar Heritage Centre
Proposed CCTV
Indicative Overall CCTV Coverage

Type: LAYOUT

Purpose: FOR ISSUE

SCALE	NTS	@A1	REV
DRAWN	23.01.25	PA	4
UPDATED	14.01.26	PA	ISSUE
CHECKED	14.01.26	RG	1

Drawing Number: CSL-BMC-2025-933.1-01002