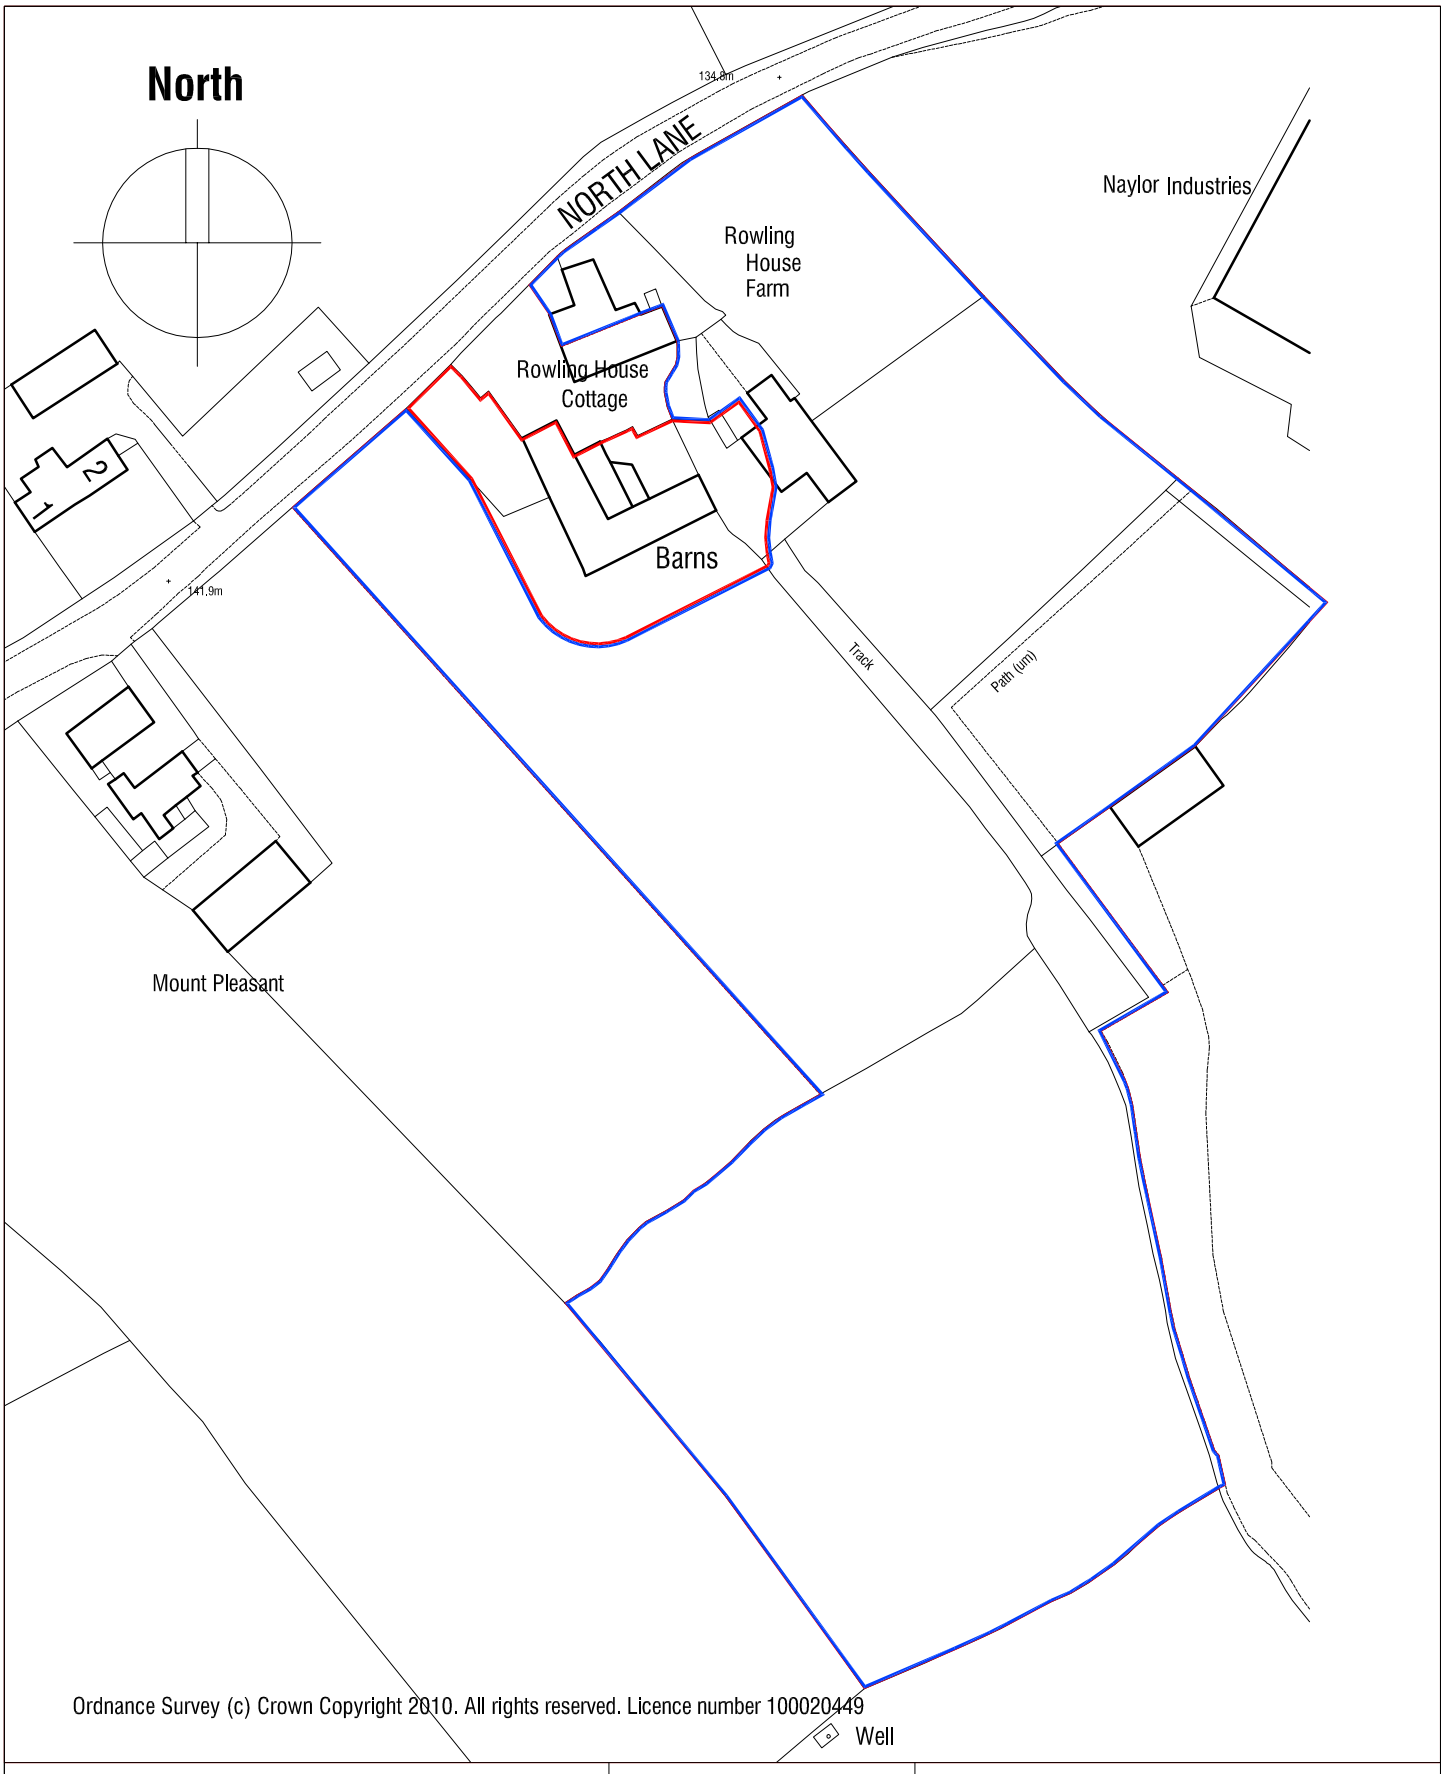


Ordnance Survey (c) Crown Copyright 2010. All rights reserved. Licence number 100020449

PROPOSED DEVELOPMENT
ROWLING HOUSE FARM
NORTH LANE
CAWTHORNE
BARNSLEY

LOCATION PLAN

Scale 1:1250

Date June 2015

Ref 12.15

Drwg No OS2

Chris Carr Associates
ARCHITECTS
6a Eastgate Barnsley
S70 2EP
Tel: 01226 286256 Fax:01226 207304
Email: mail@cca-arch.co.uk