

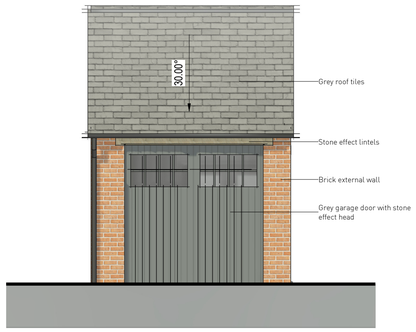



South - Single
1 : 50

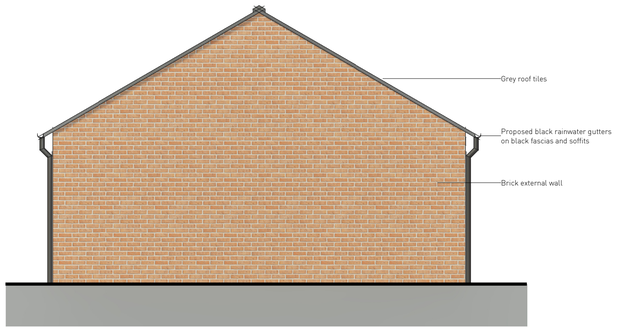


West - Single
1 : 50

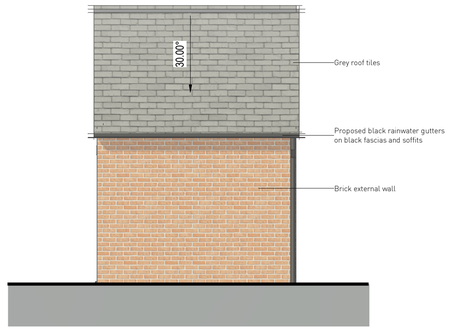

North - Single
1 : 50

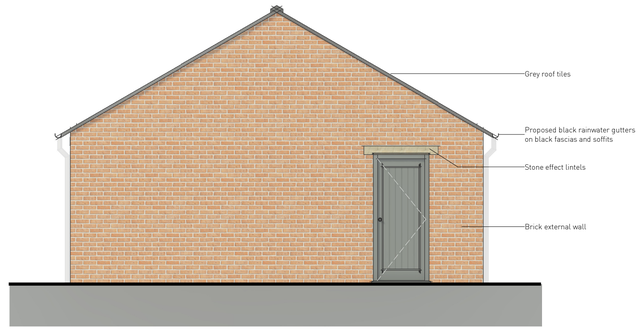

East - Single
1 : 50

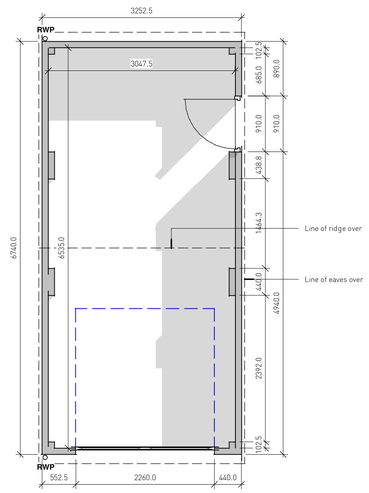

Plan - Single Garage
1 : 50

1 : 50
0 1 2 3m

Contractor must verify all dimensions on site before commencing any work or shop drawings. If this drawing exceeds the quantities taken in any way the Architects are to be informed before the work is initiated. Only figured dimensions to be taken from this drawing. Do not scale off this drawing. Drawings based on Ordnance Survey and / or existing record drawings - design and drawing content subject to Site Survey, Structural Survey, Site Investigations, Planning and Statutory Requirements and Approvals. Authorised reproduction from Ordnance Survey Map with permission of the Controller of Her Majesty's Stationery Office. Crown Copyright reserved. Enjoy Design Ltd.

Notes.

Rev. Des. By Date Ch.

Status:

The Old Brewery
High Court
Leeds
LS2 7ES
Tel: 0113 242 3622
www.enjoy-design.co.uk

Client: Yelcon Ltd
Job No: 18,030
Project: Wood Walk, Hoyland, Barnsley
Title: Proposed Single Garage GA Drawings
Date: 02/07/2021
Scale: 1 : 50@A1
Checked by: WD
Drawing No: GS-01
Drawn By: MH
Revision:

ENJOY DESIGN