


GUIDER TO UNCOVER
EXISTING SW RUN
AND CONNECT NEW
RWP.

B

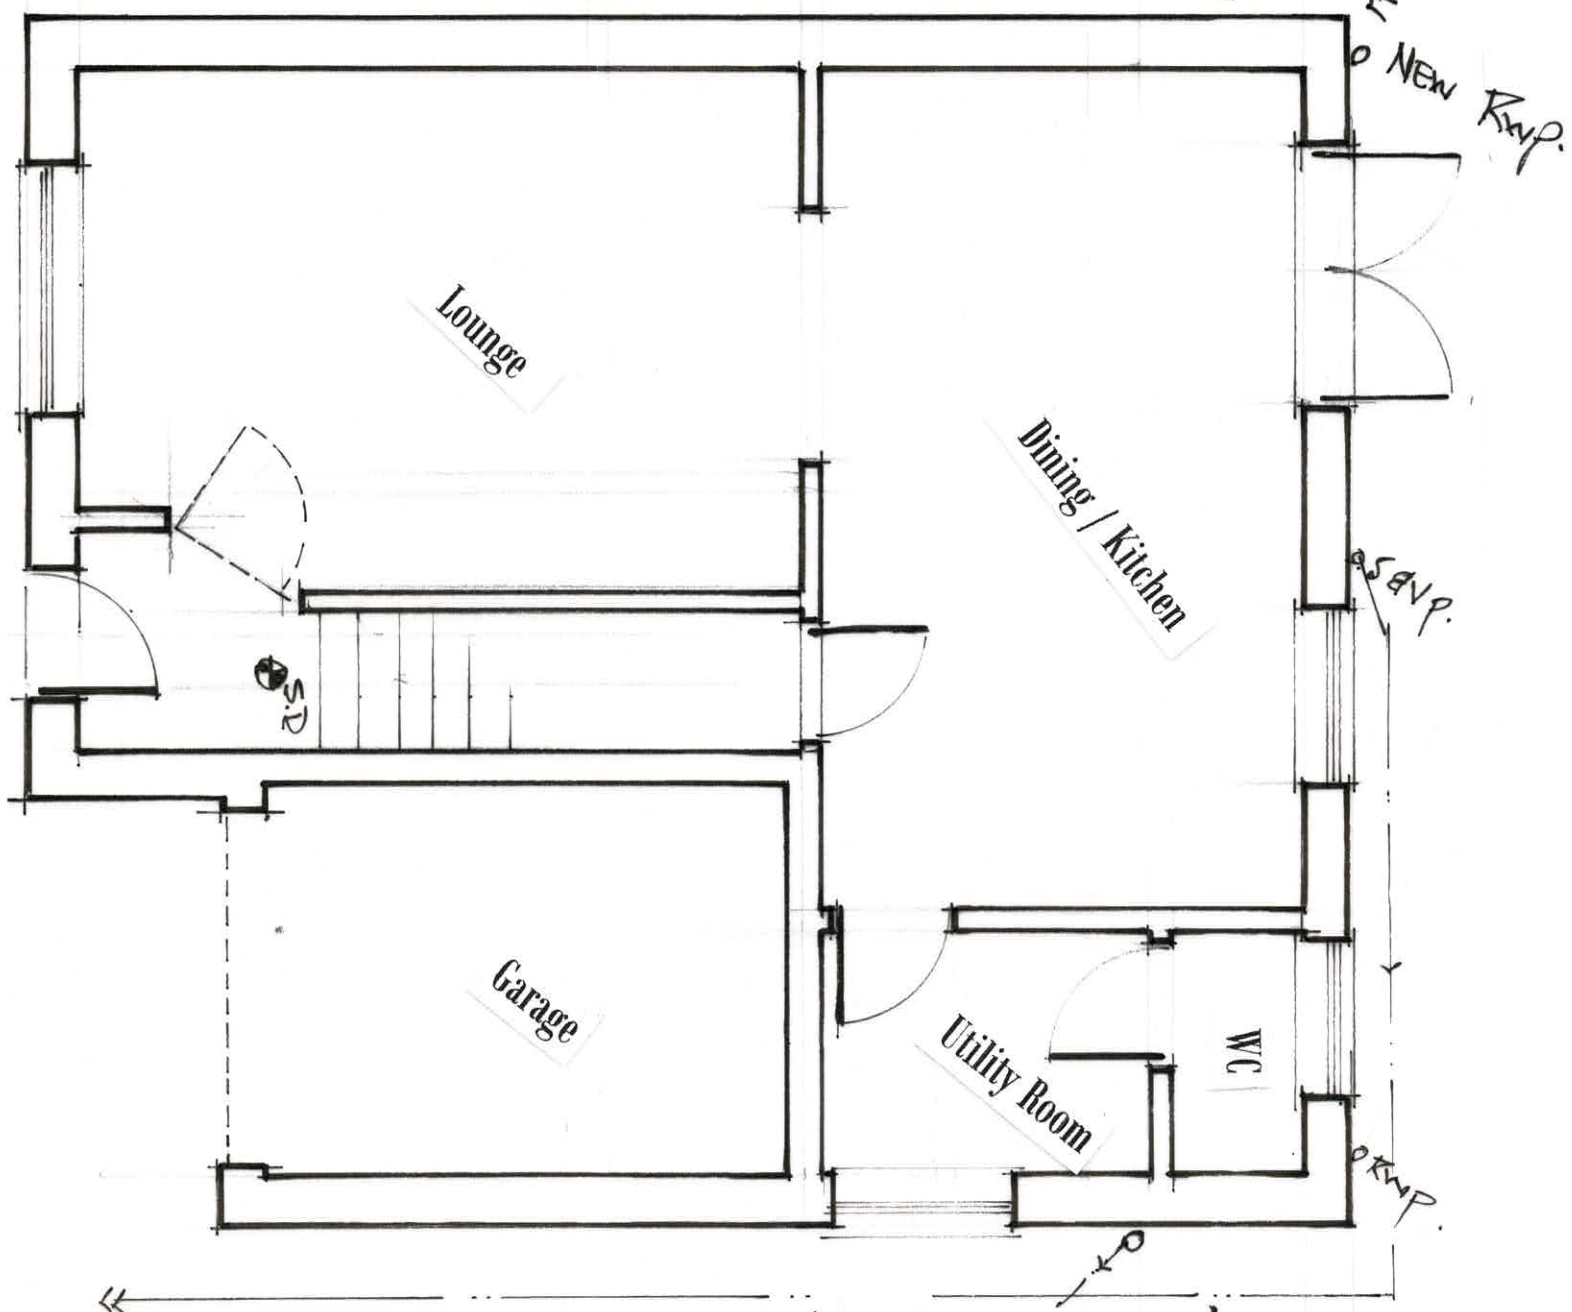

A


ASSUMED LOCATION OF
FOUL DRAIN RUN.
ASSUMED NEW FOUL
CONNECTION FROM
2ND FLOOR SHOWER ROOM
SET UP

22 New Chapel Street
Penistone

Existing Ground Floor Layout

1 : 50 @ A3


New AS NOTED

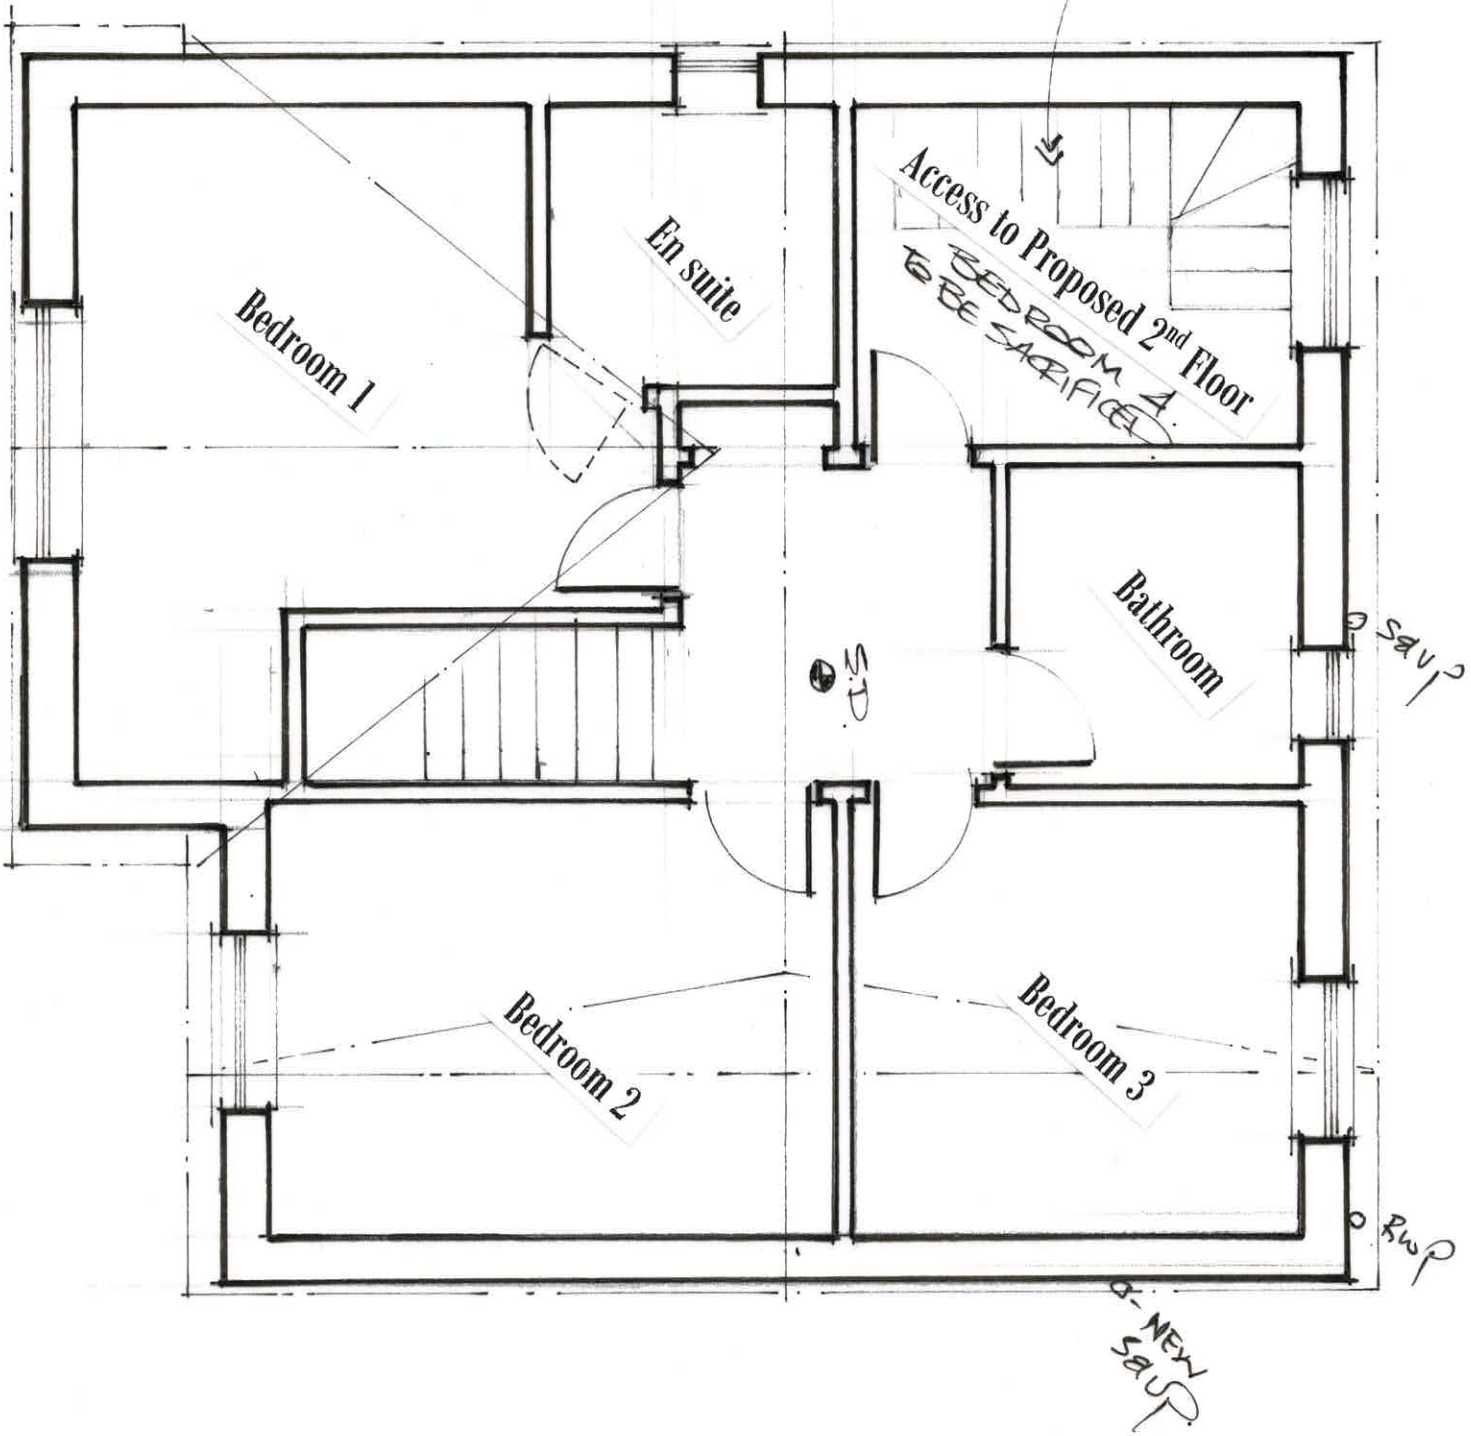


Existing First Floor layout.

1 : 50 @ A3


PROPOSED AS INDICATED

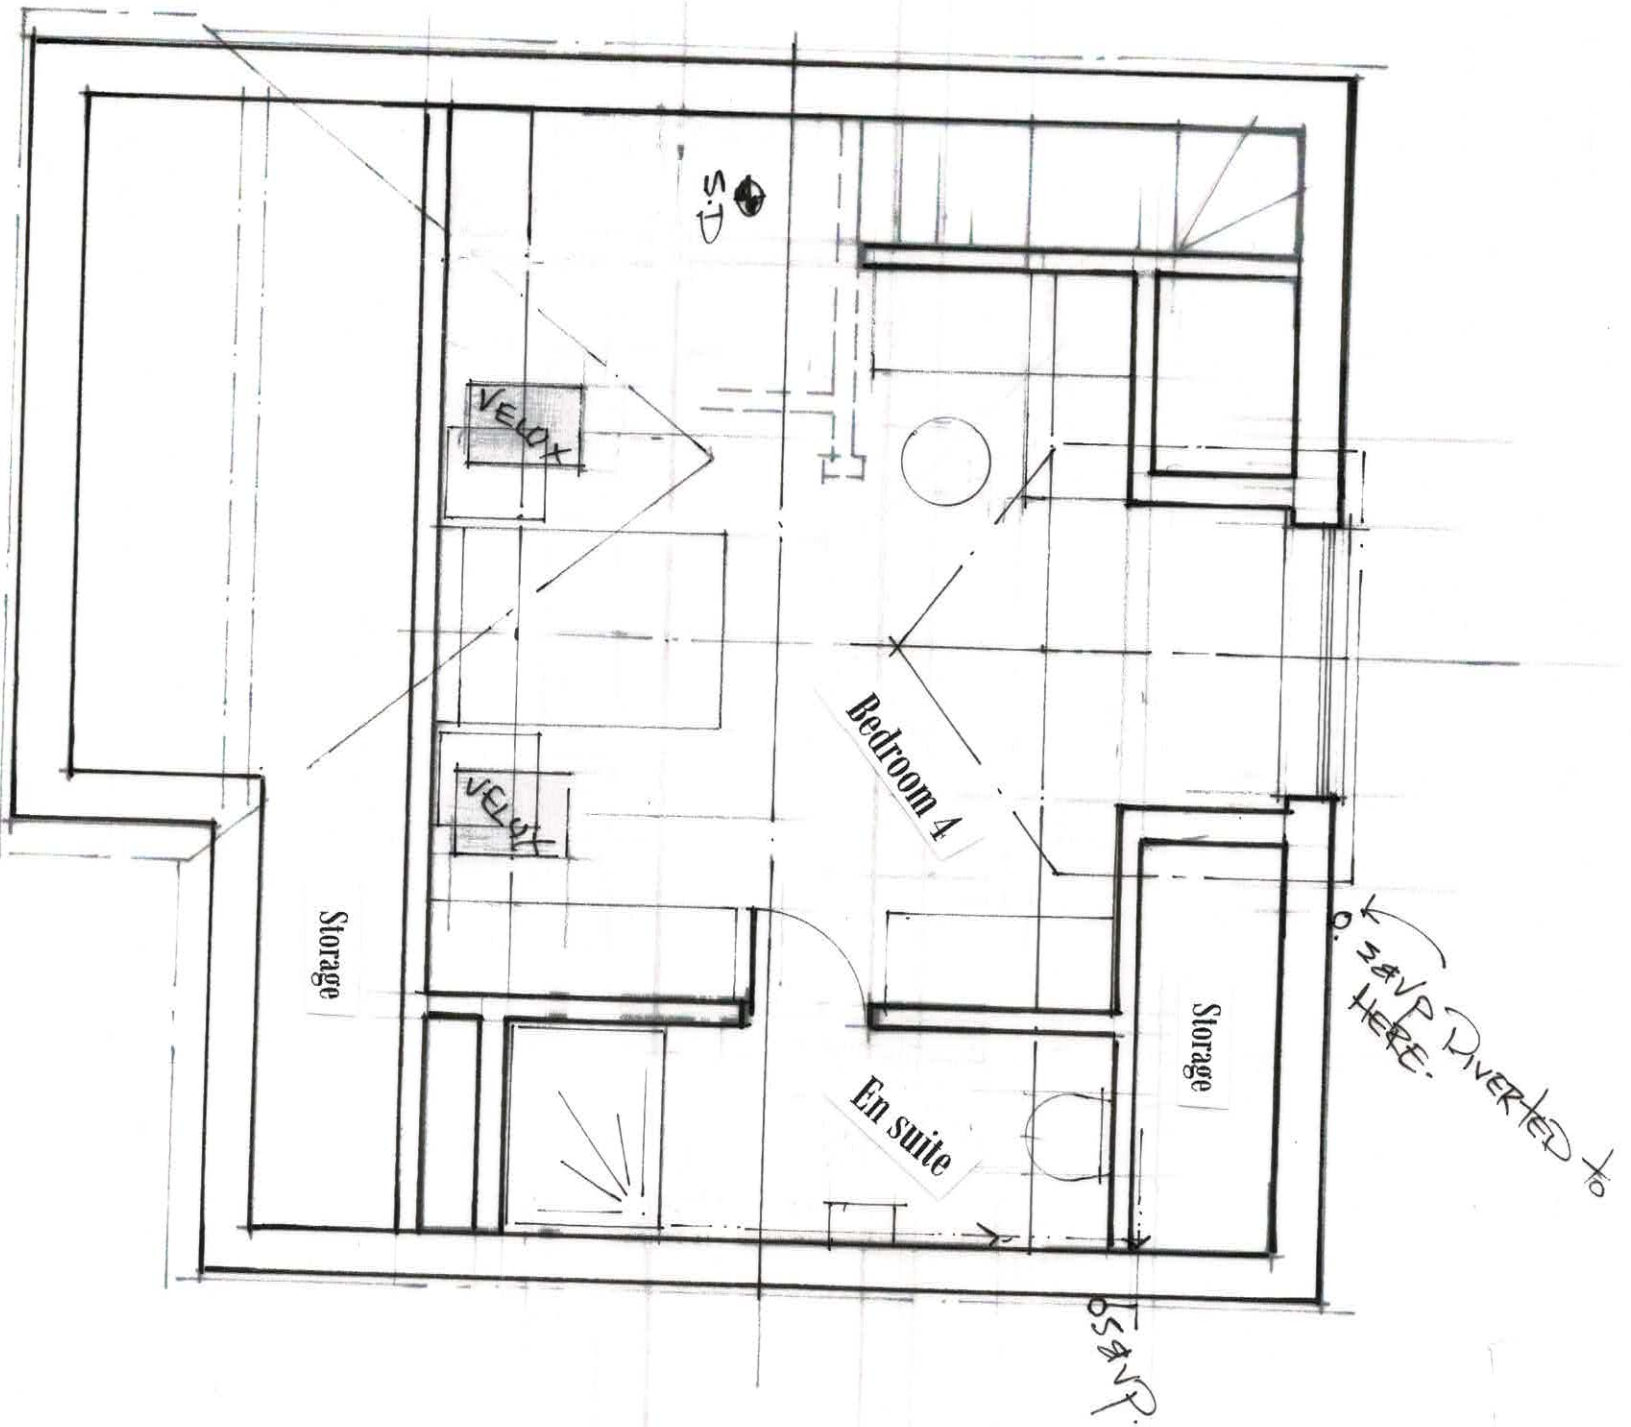


Proposed Second Floor Layout
 1 : 50 @ A3

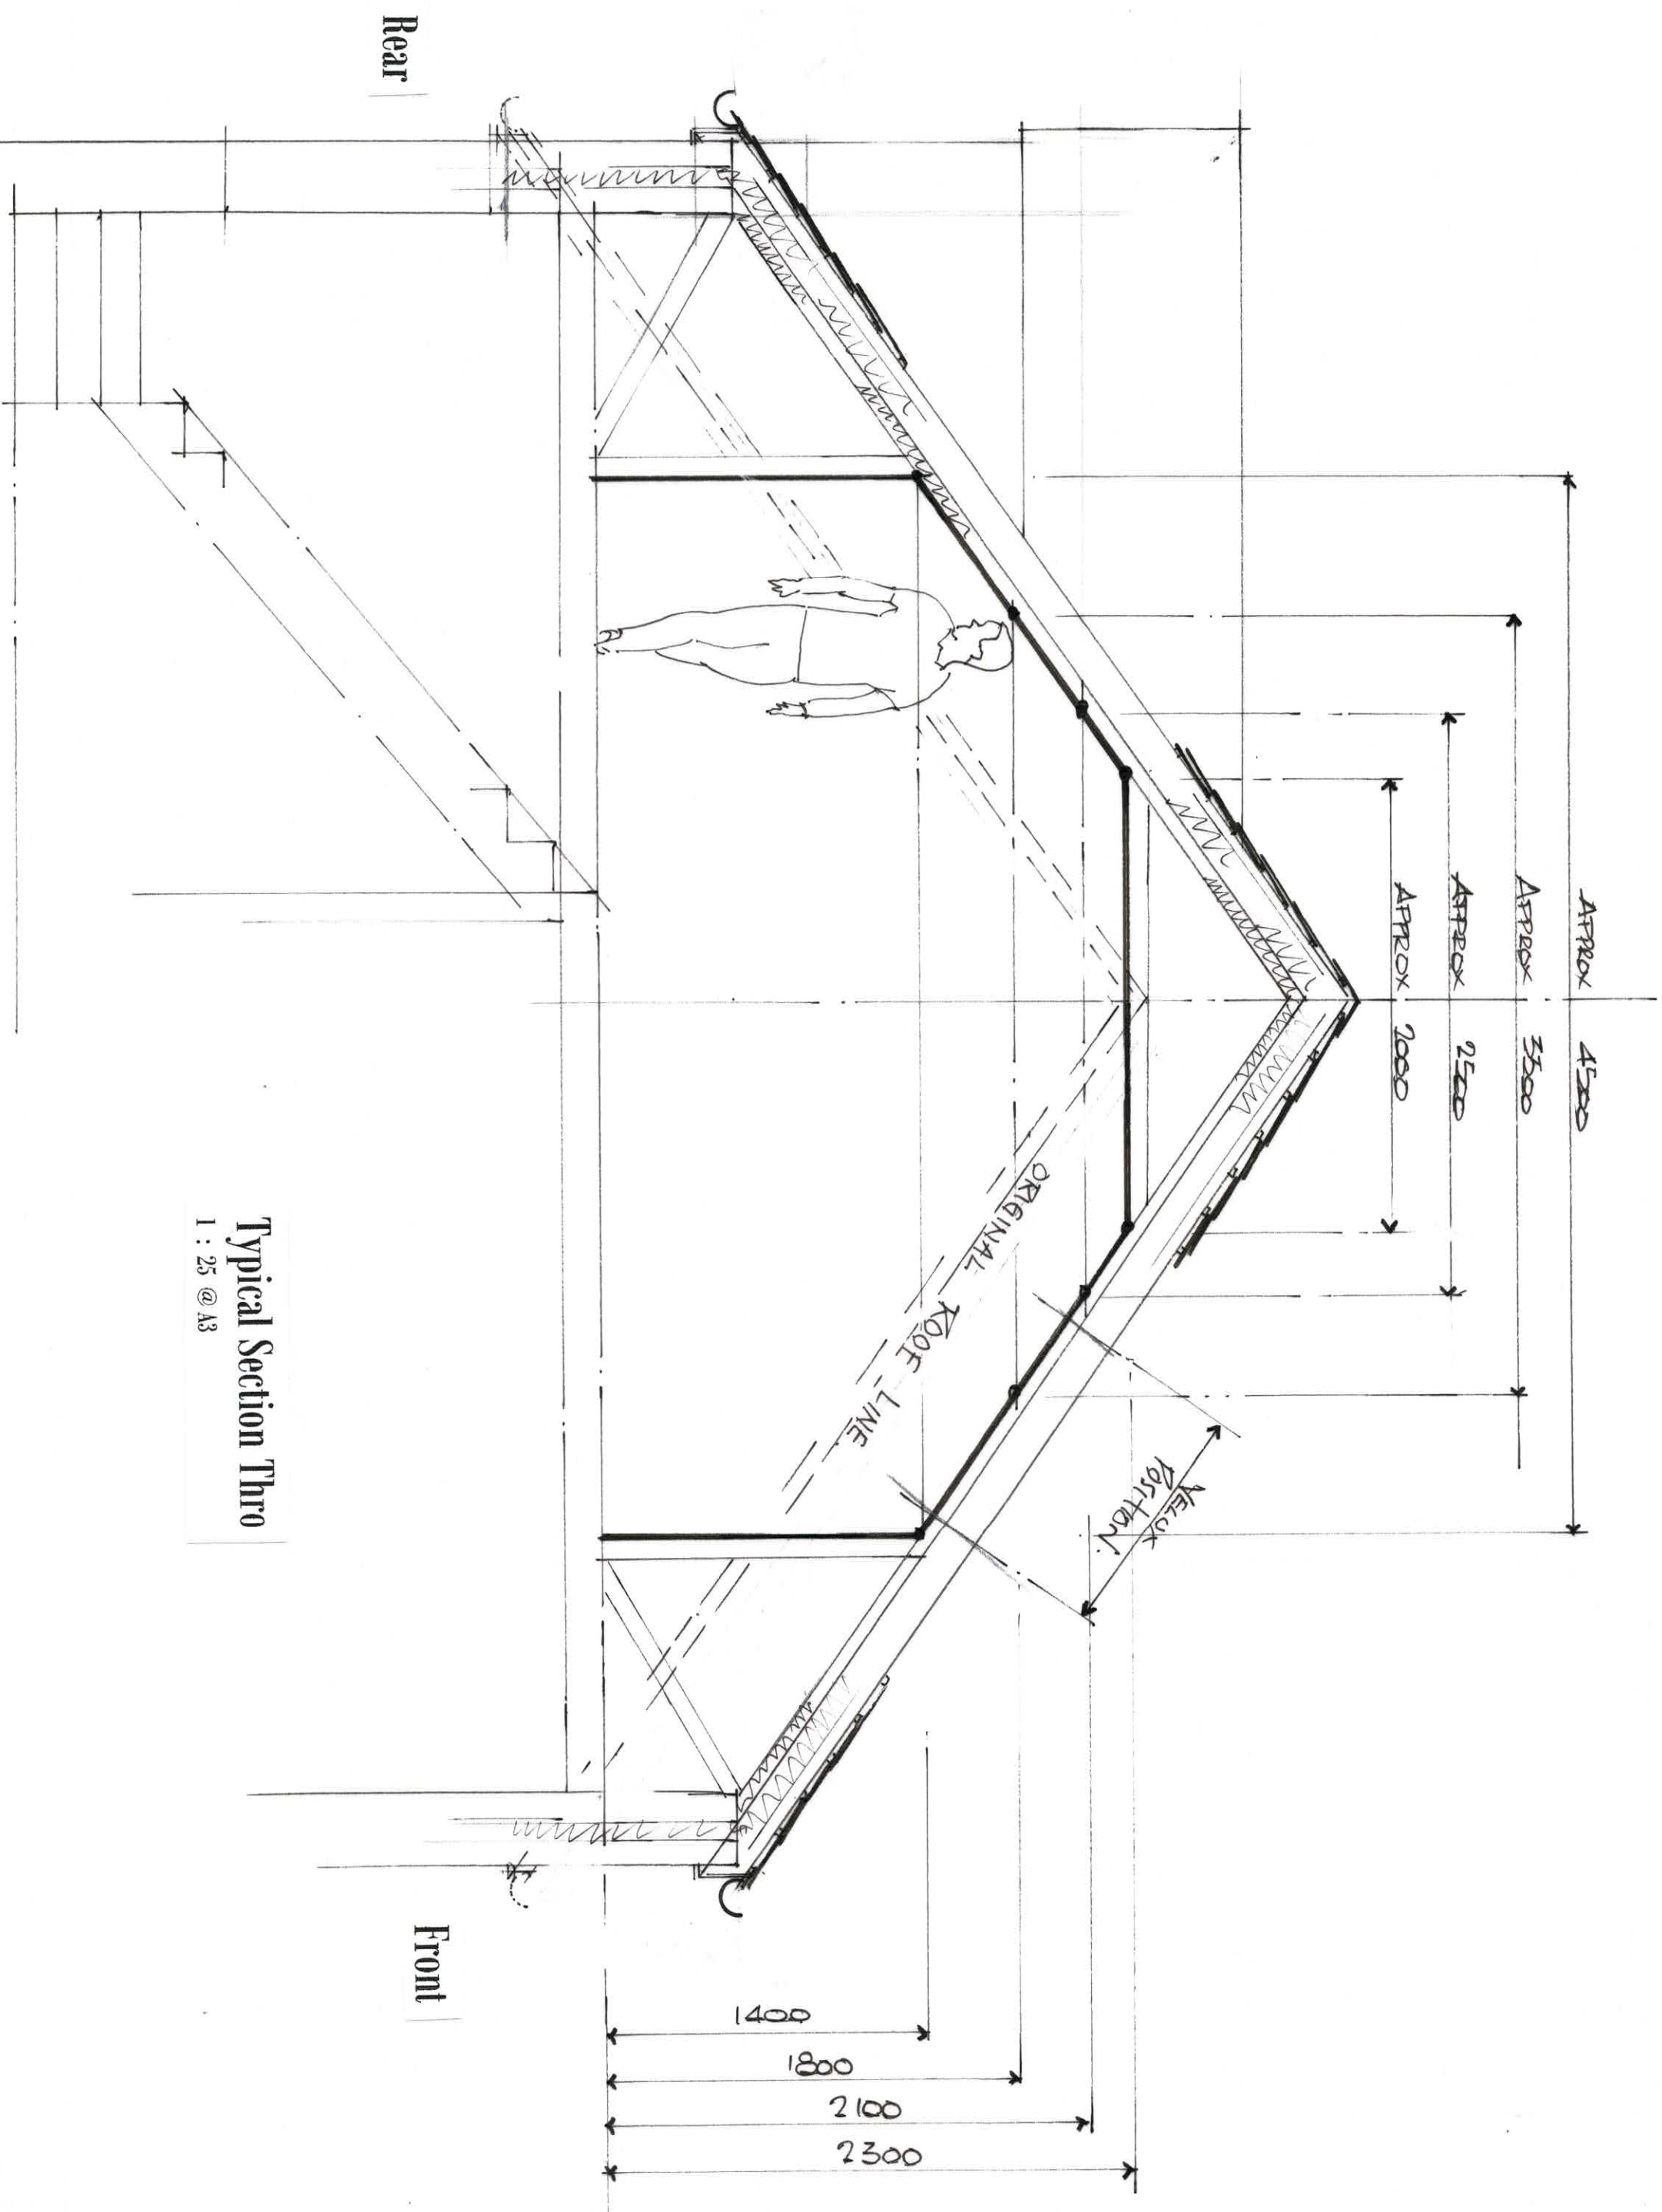


Typical Section Thro
1 : 25 @ A3

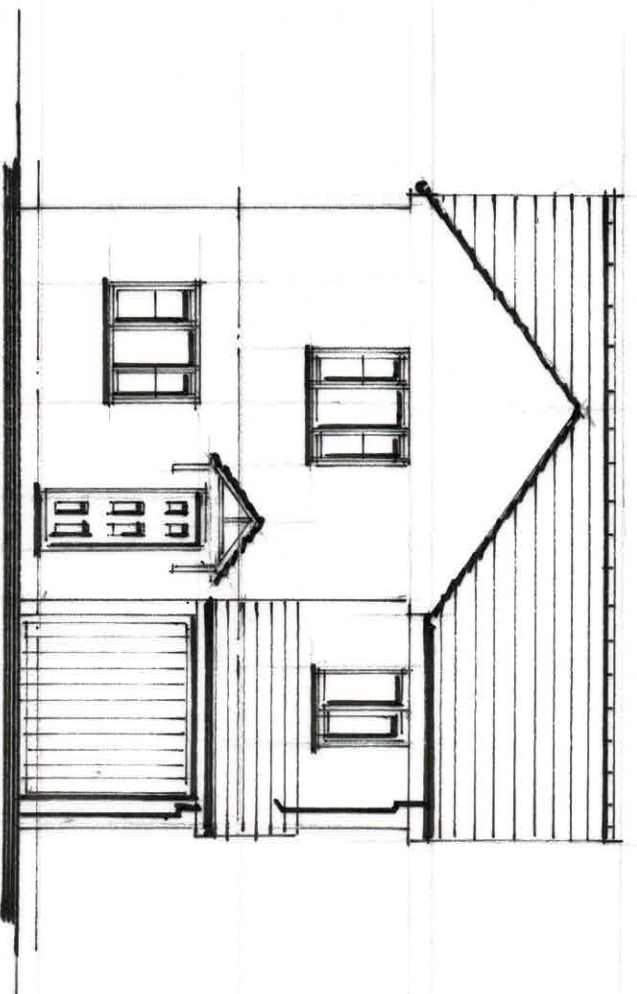


Front Elevation

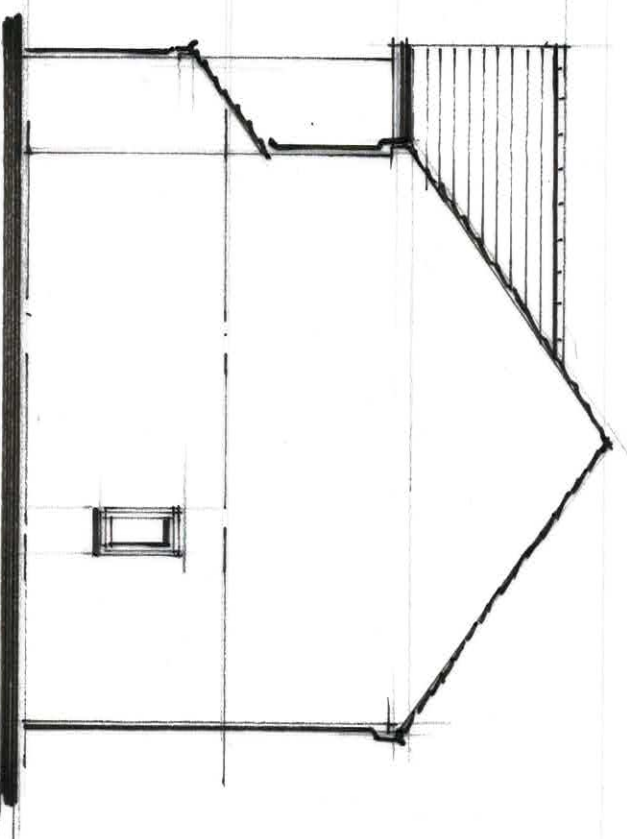

Side Elevation A

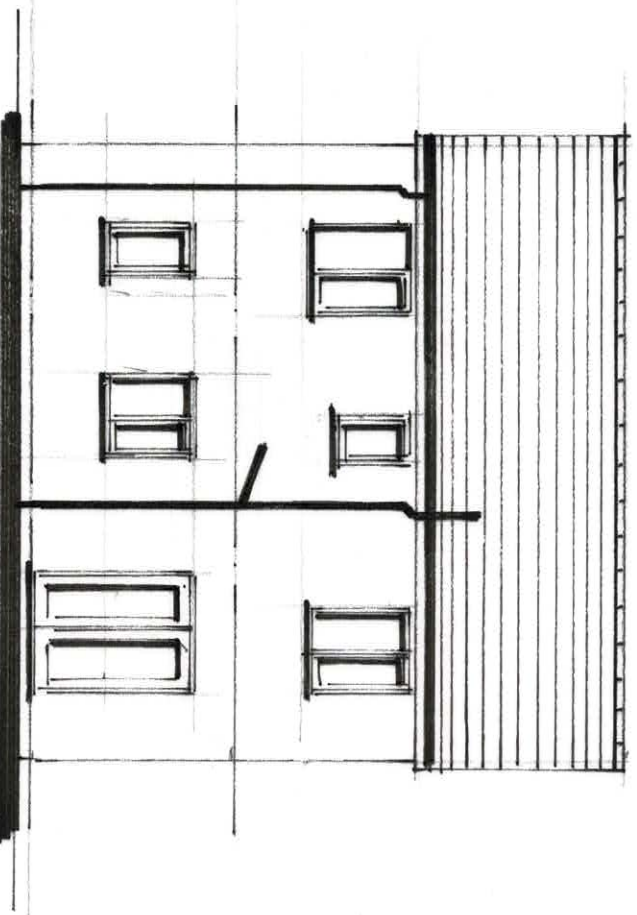


Rear Elevation

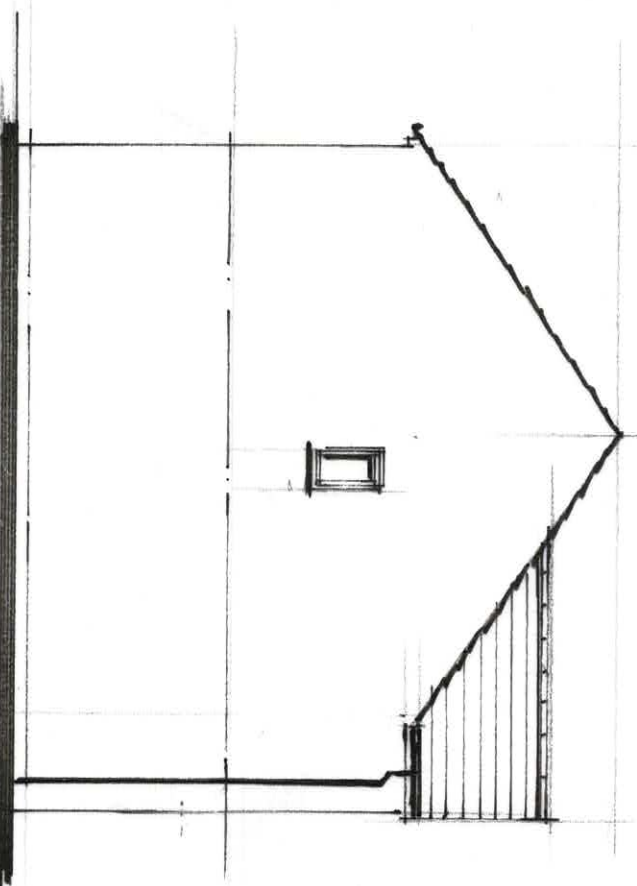


Side Elevation B


Existing Elevations
1 : 100 @ A3

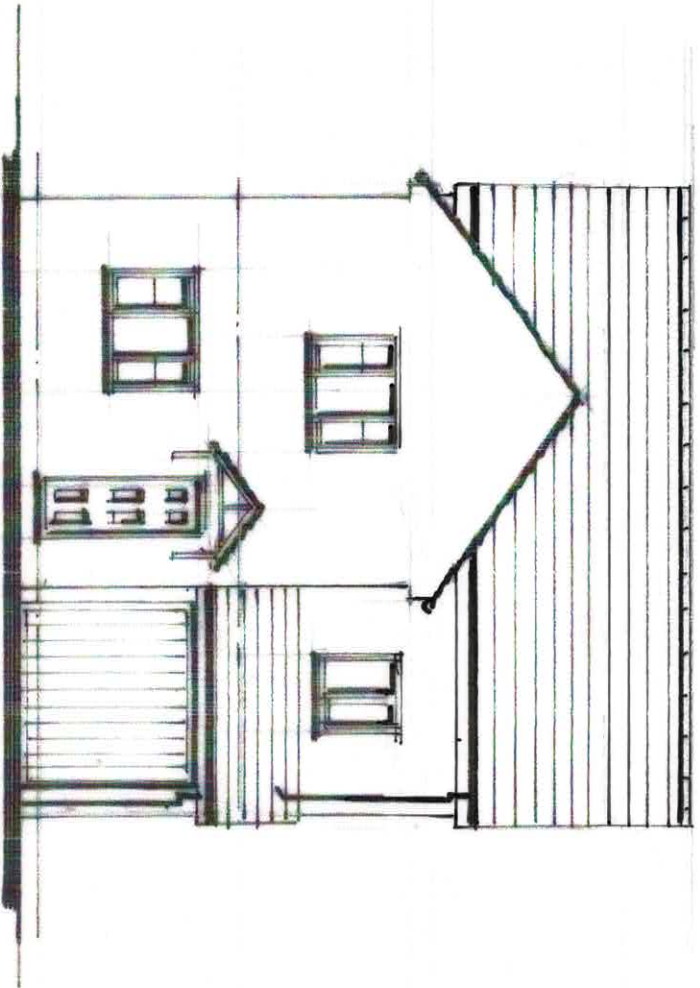


Front Elevation

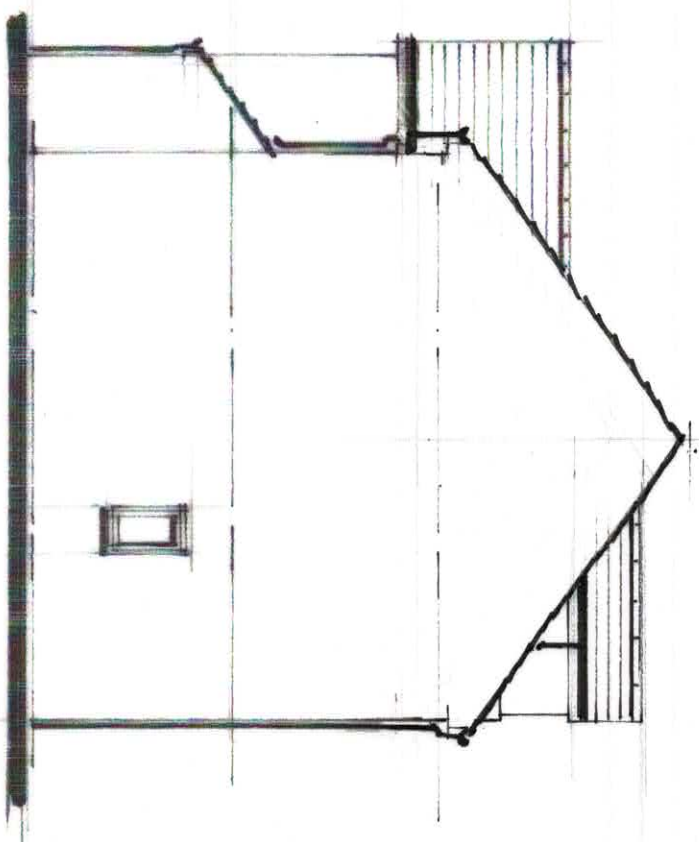

Side Elevation A

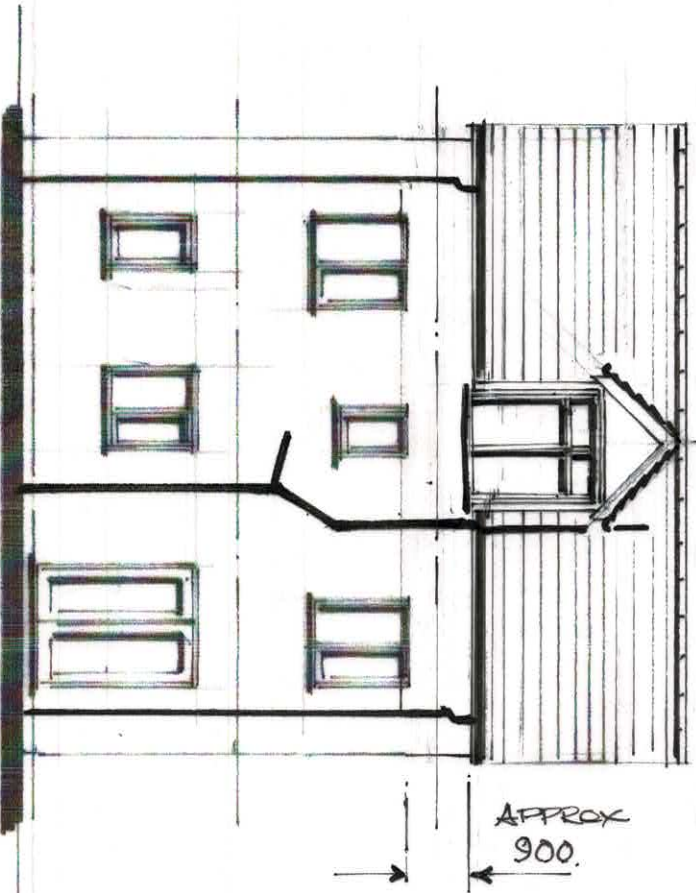

Rear Elevation

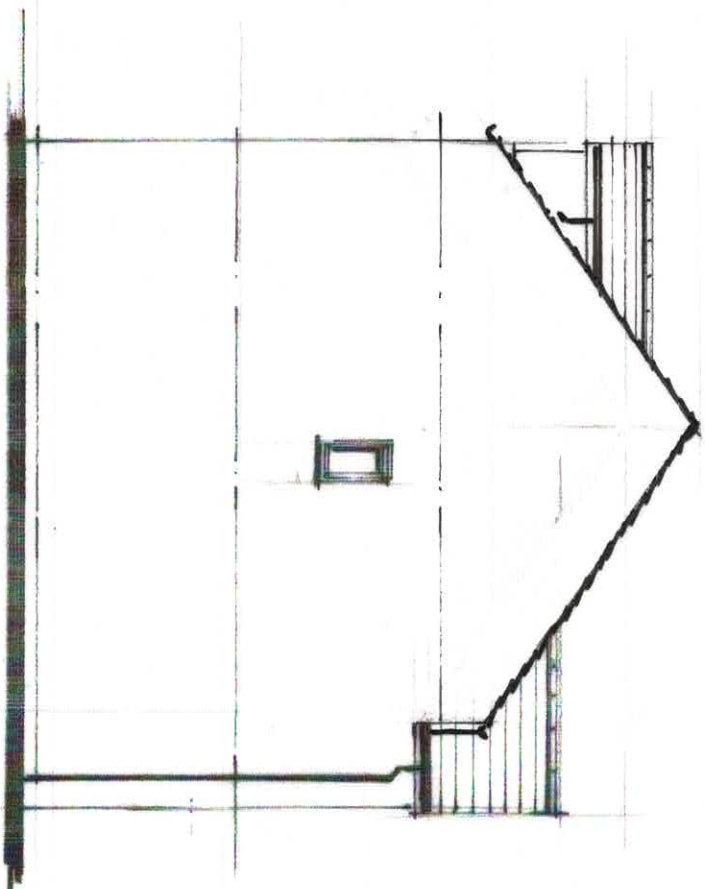

Side Elevation B

Proposed Elevations
1 : 100 @ A3