
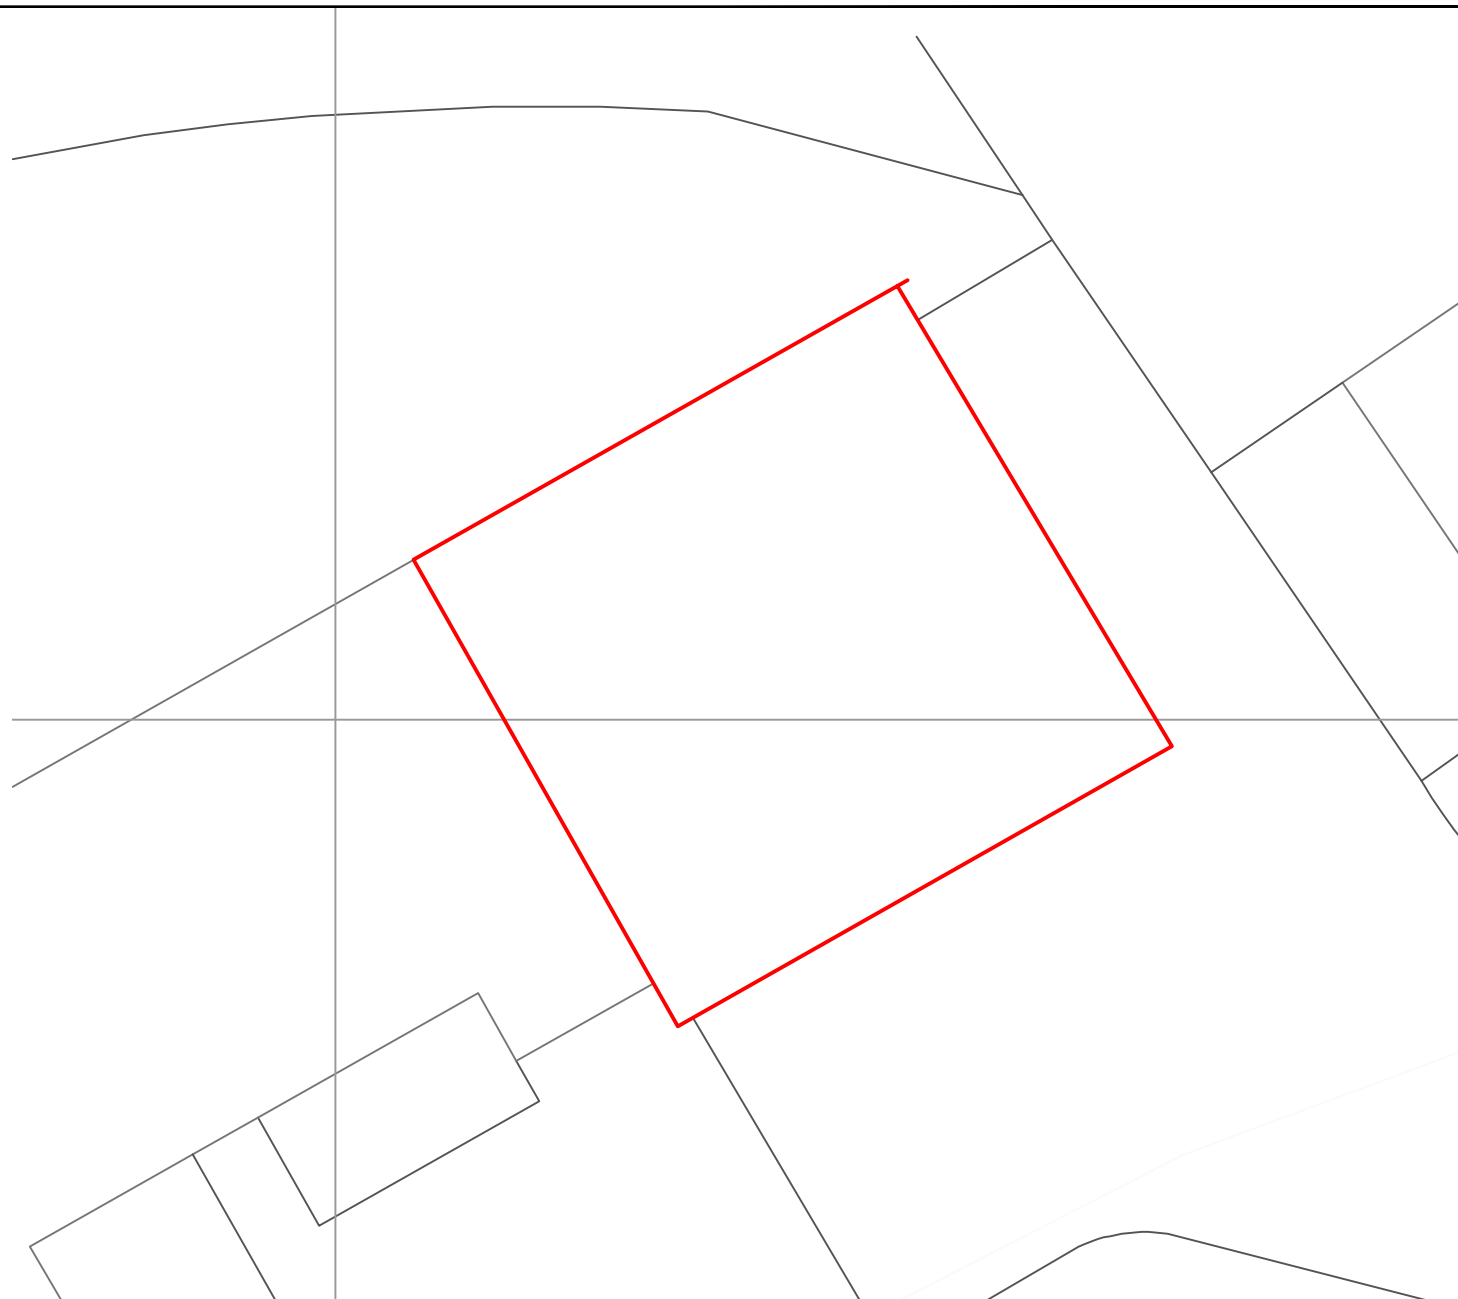


Site Location Plan (NTS)

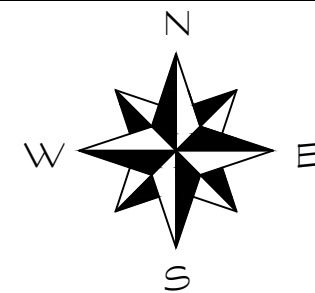

Site Location Plan (1:1250 @ A3)

- NOTES:
- DO NOT SCALE FROM THIS DRAWING. USE FIGURED DIMENSIONS ONLY. DO NOT USE THIS DRAWING FOR CONSTRUCTION PURPOSES.
 - ALL DIMENSIONS ARE IN MILLIMETERS UNLESS STATED OTHERWISE.
 - THE CONTRACTOR IS TO CHECK DRAWINGS AND TO VERIFY ALL DIMENSIONS ON SITE BEFORE COMMENCING ANY WORK OR MAKING ANY SHOP DRAWINGS.
 - ALL WORK IS TO BE CARRIED OUT IN ACCORDANCE WITH THE CURRENT BUILDING REGULATIONS AND ALL ASSOCIATED BRITISH STANDARDS.
 - ALL WORKS ARE SUBJECT TO STATUTORY APPROVALS AND DETAILED SITE SURVEYS.
 - COPYRIGHT WALKER WOOD. MUST NOT BE REPRODUCED WITHOUT WRITTEN PERMISSION.
 - PLEASE NOTE THAT ALL FURNITURE IS FOR ILLUSTRATIVE PURPOSES ONLY AND THAT ACTUAL DIMENSIONS MAY DIFFER DEPENDING ON THE FINAL FURNITURE SELECTED. THIS MEANS EITHER A GREATER OR SMALLER NUMBER OF ITEMS MAY FIT INTO THE DESIGNED AREAS.

REVISIONS:			
REV	DATE	REVISION	INITIALS

PURPOSE OF DRAWING: Planning

CLIENT NAME: Hesley Group

PROJECT NAME: Hopper Works
Low Laithes
Barnsley
S71 5HB

DWG TITLE: Site Location Plan

DWG REF: DR\FILE\DIRECTOR\FILENAME\DWG

DWG NO:	001	REVISION:	R2
SCALE:	1:1250 @ A3	DATE CREATED:	01/2017
DRAWN BY:	SDW	CHECKED BY:	RDW



Walker Wood Ltd
70 Cambridge Road
SHEFFIELD
S10 3LJ

TEL: 0114 2631768
MOD: 0161 700026