
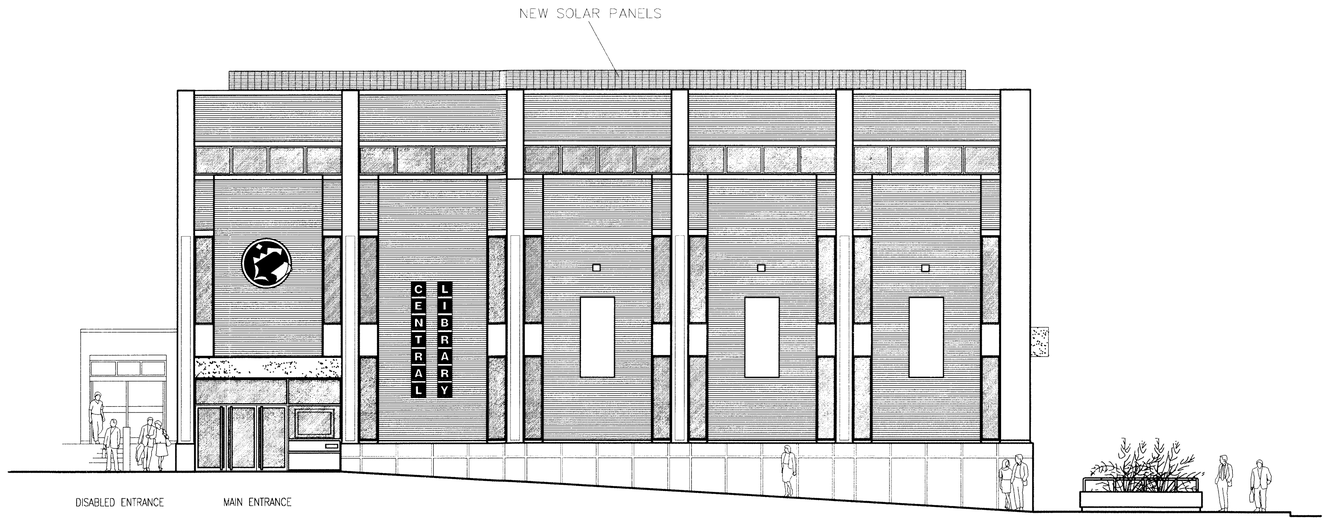


EXISTING FRONT ELEVATION - SHAMBLES STREET

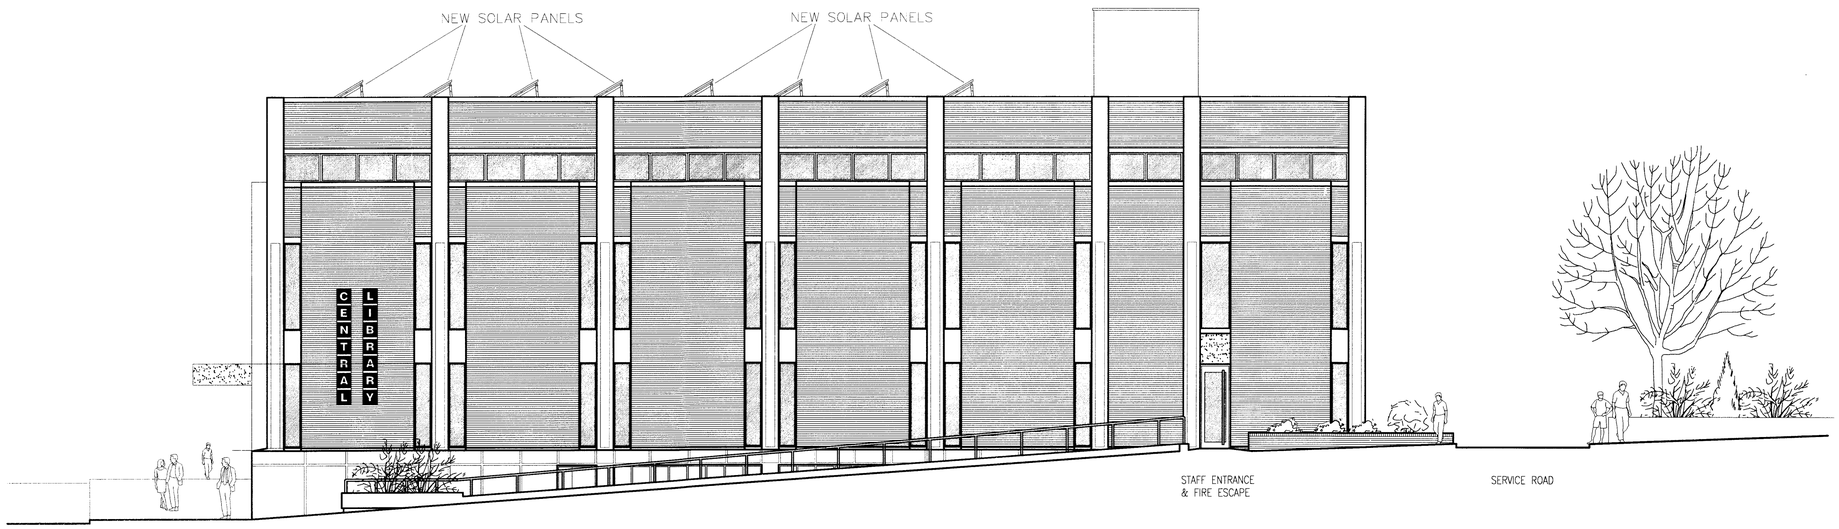

EXISTING SIDE ELEVATION -ST MARY'S PLACE

REV	DATE	DESCRIPTION

The contractor is to comply in all respects with the current Building Regulations and is to check all site dimensions and levels.
Do not scale from the drawing, use written dimensions. To be read in conjunction with Pre-Tender Health & Safety Plan / Preliminaries
Maps are reproduced from Ordnance Survey material with the permission of Ordnance Survey on behalf of the Controller of Her Maje
© Crown copyright. Unauthorised reproduction infringes Crown copyright and may lead to prosecution or civil proceedings 100022

nps group

NPS BARNSLEY L
PO BOX 634
BARNSLEY
SOUTH YORKSHIRE, S70 9GG
TEL: 01226 776605 FAX: 01226 774399
EMAIL: enquiries@nps-co.uk

Head Office
Lancaster House, 16 Cardinal Avenue, St Andrews Business Park,
Norwich, NR7 0HR. Tel: 01603 708000 Fax: 01603 708001
Other Office locations can be found on website : www.nps.co.u

PROJECT	CLIENT
CENTRAL LIBRARY SHAMBLES ST, BARNSLEY SOLAR PANELS TO ROOF	CAD FILE REF / DATE
SUBJECT PROPOSED ELEVATIONS 1	REV / DRAWN ab
PROJECT NR F 320	DRAW 03

© NPS This drawing may not be reproduced in any form