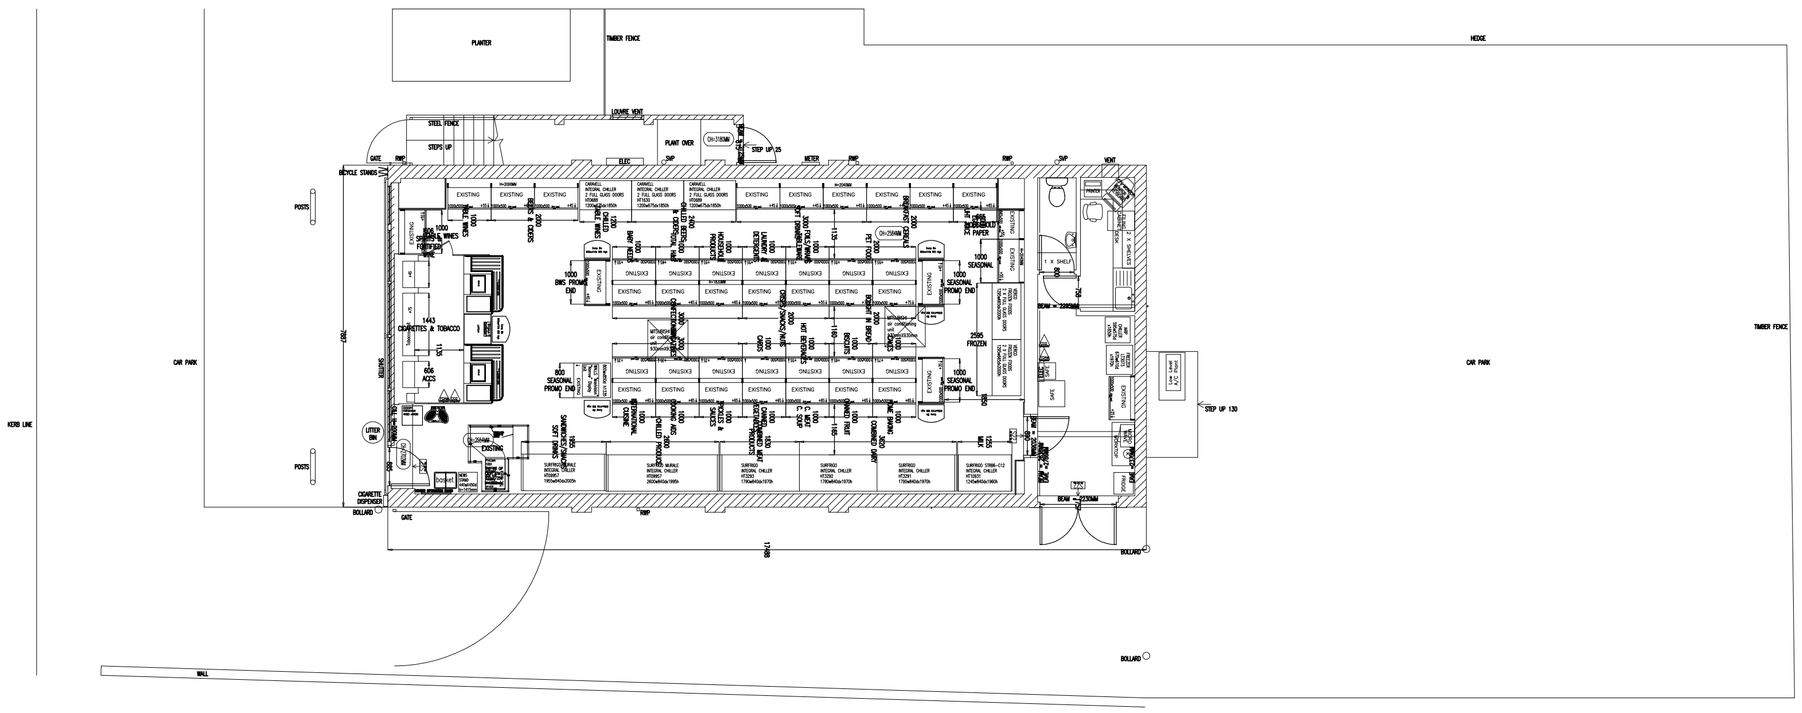

EXISTING PLAN

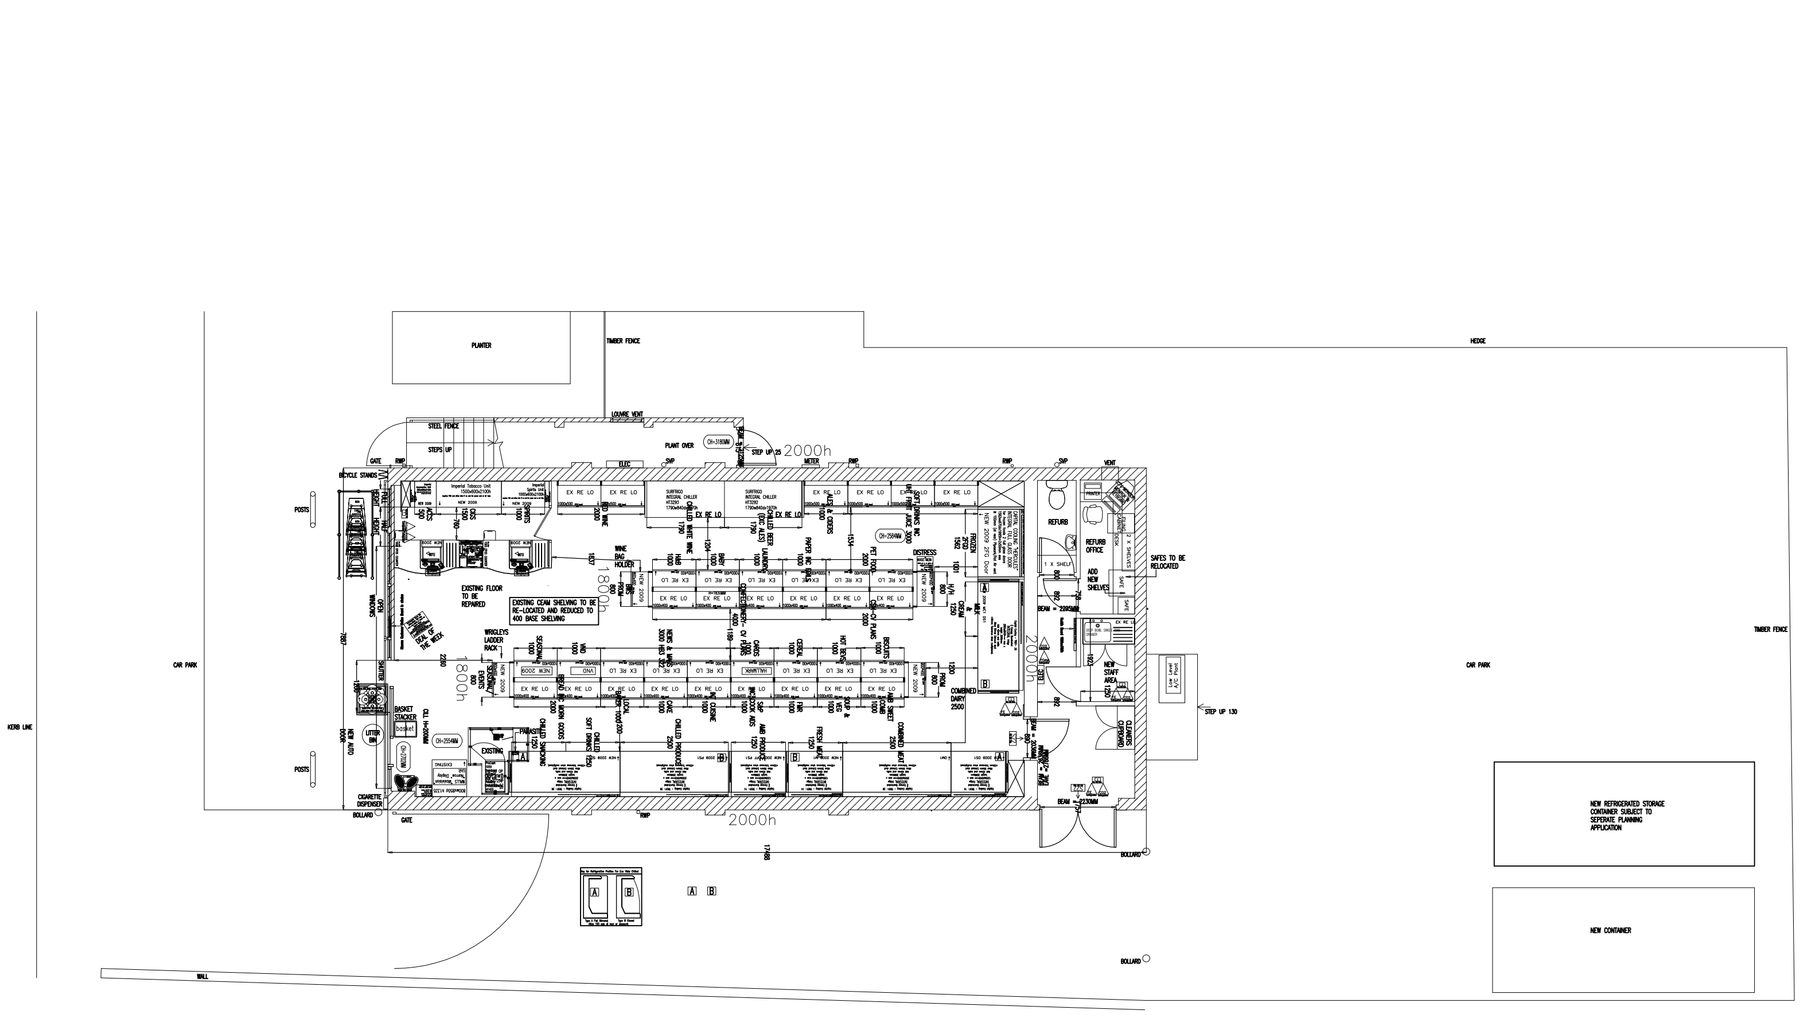

PROPOSED PLAN

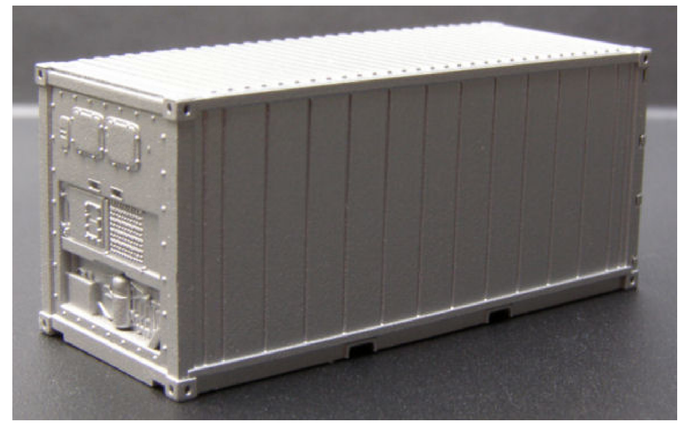

NEW STORAGE CONTAINER (TYPICAL UNIT SHOWN FOR INDICATIVE PURPOSES ONLY)

2.4M X 6M METAL STORAGE CONTAINER TO BE LOCATED WITHIN SERVICE YARD

REV	NOTE	DR	CH	DATE

DRAWING STATUS

	SKETCH		BUILDING REGS
	PRELIMINARY		TENDER
	APPROVAL		CONSTRUCTION
	PLANNING		AS BUILT

darntonegs
BUILT ENVIRONMENT CONSULTANCY
LEEDS LONDON BRISTOL WARWICK
Leeds Office:
The Coach House, Monk Fryston Hall, Monk Fryston, Leeds, LS25 5DU
T: 01977 681001 F: 01977 681006 www.darntonegs.com

CLIENT
THE CO-OPERATIVE GROUP

PROJECT
BIRDWELL

DRAWING
EXISTING & PROPOSED
BUILDING PLANS

SCALE @ A1
1:50

DATE	DRAWN	CHECKED
SEP 09	MF	-

7297 [31] 03 | -

© COPYRIGHT: ALL RIGHTS RESERVED.
THIS DRAWING MUST NOT BE REPRODUCED WITHOUT PERMISSION.
THIS DRAWING MUST BE READ INCONJUNCTION WITH ALL RELEVANT CONSULTANTS'/SPECIALIST DRAWINGS/INFORMATION.
THIS DRAWING MUST NOT BE USED FOR CONSTRUCTION UNLESS ISSUED FOR CONSTRUCTION.
ALL DIMENSIONS ON THIS DRAWING ARE IN MILLIMETRES (UNLESS OTHERWISE STATED). DO NOT SCALE FROM THIS DRAWING.

0	SCALE 1:50	5m
0	SCALE 1:100	10m
0	SCALE 1:200	20m
0	SCALE 1:500	50m
0	SCALE 1:1250	125m