


Existing Garage
is exactly the same size

Stone will be put to
the front to match
location area.

at the minute Garage
looks old and is not
Used,
This will upgrade
area and all works
Carried out will be
to a high spec.

Inside will be
3 working hair dressing
Stations which will
be used by myself and another stylist.
I am a Salon owner in Barnsley and I
want to downscale my business (Parttime)
and would like to work close to my home.

Slopping Flat Roof
as existing.

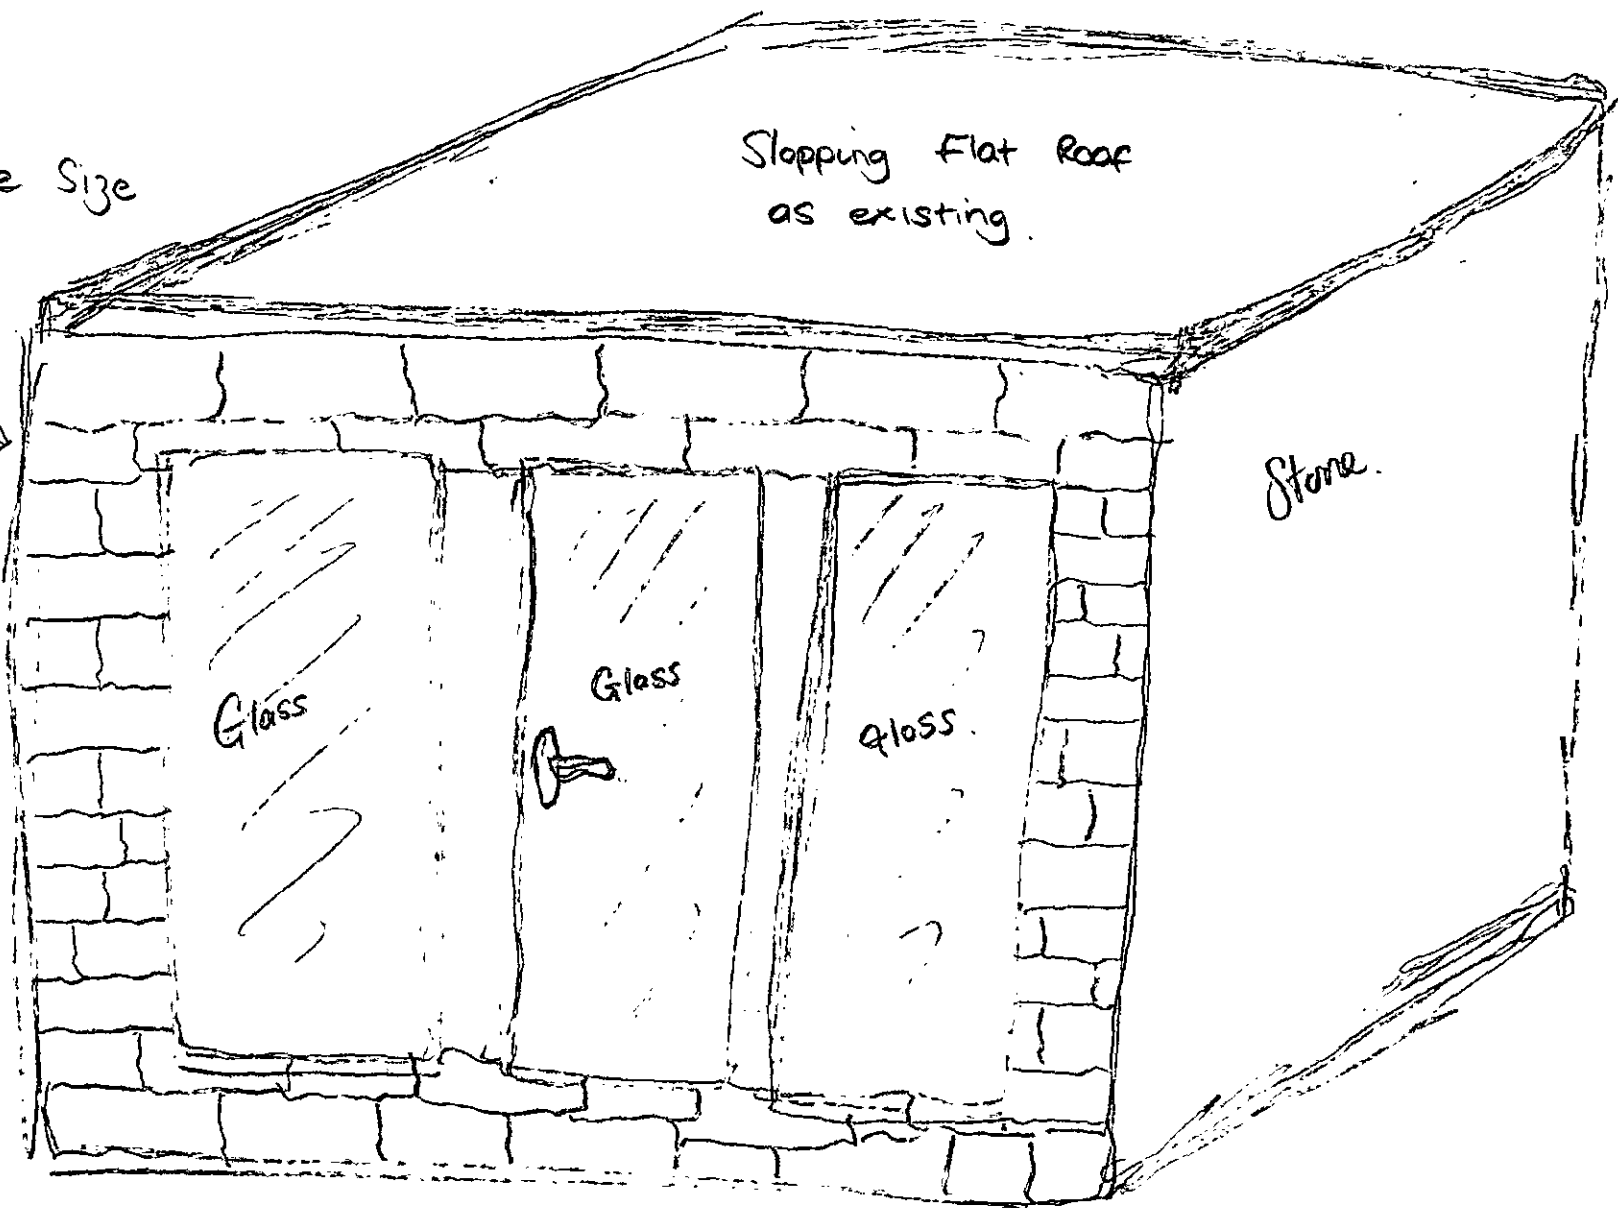

Parking will be located on my
Property So no inconvenience will
be to anyone else in the area.

Thankyou