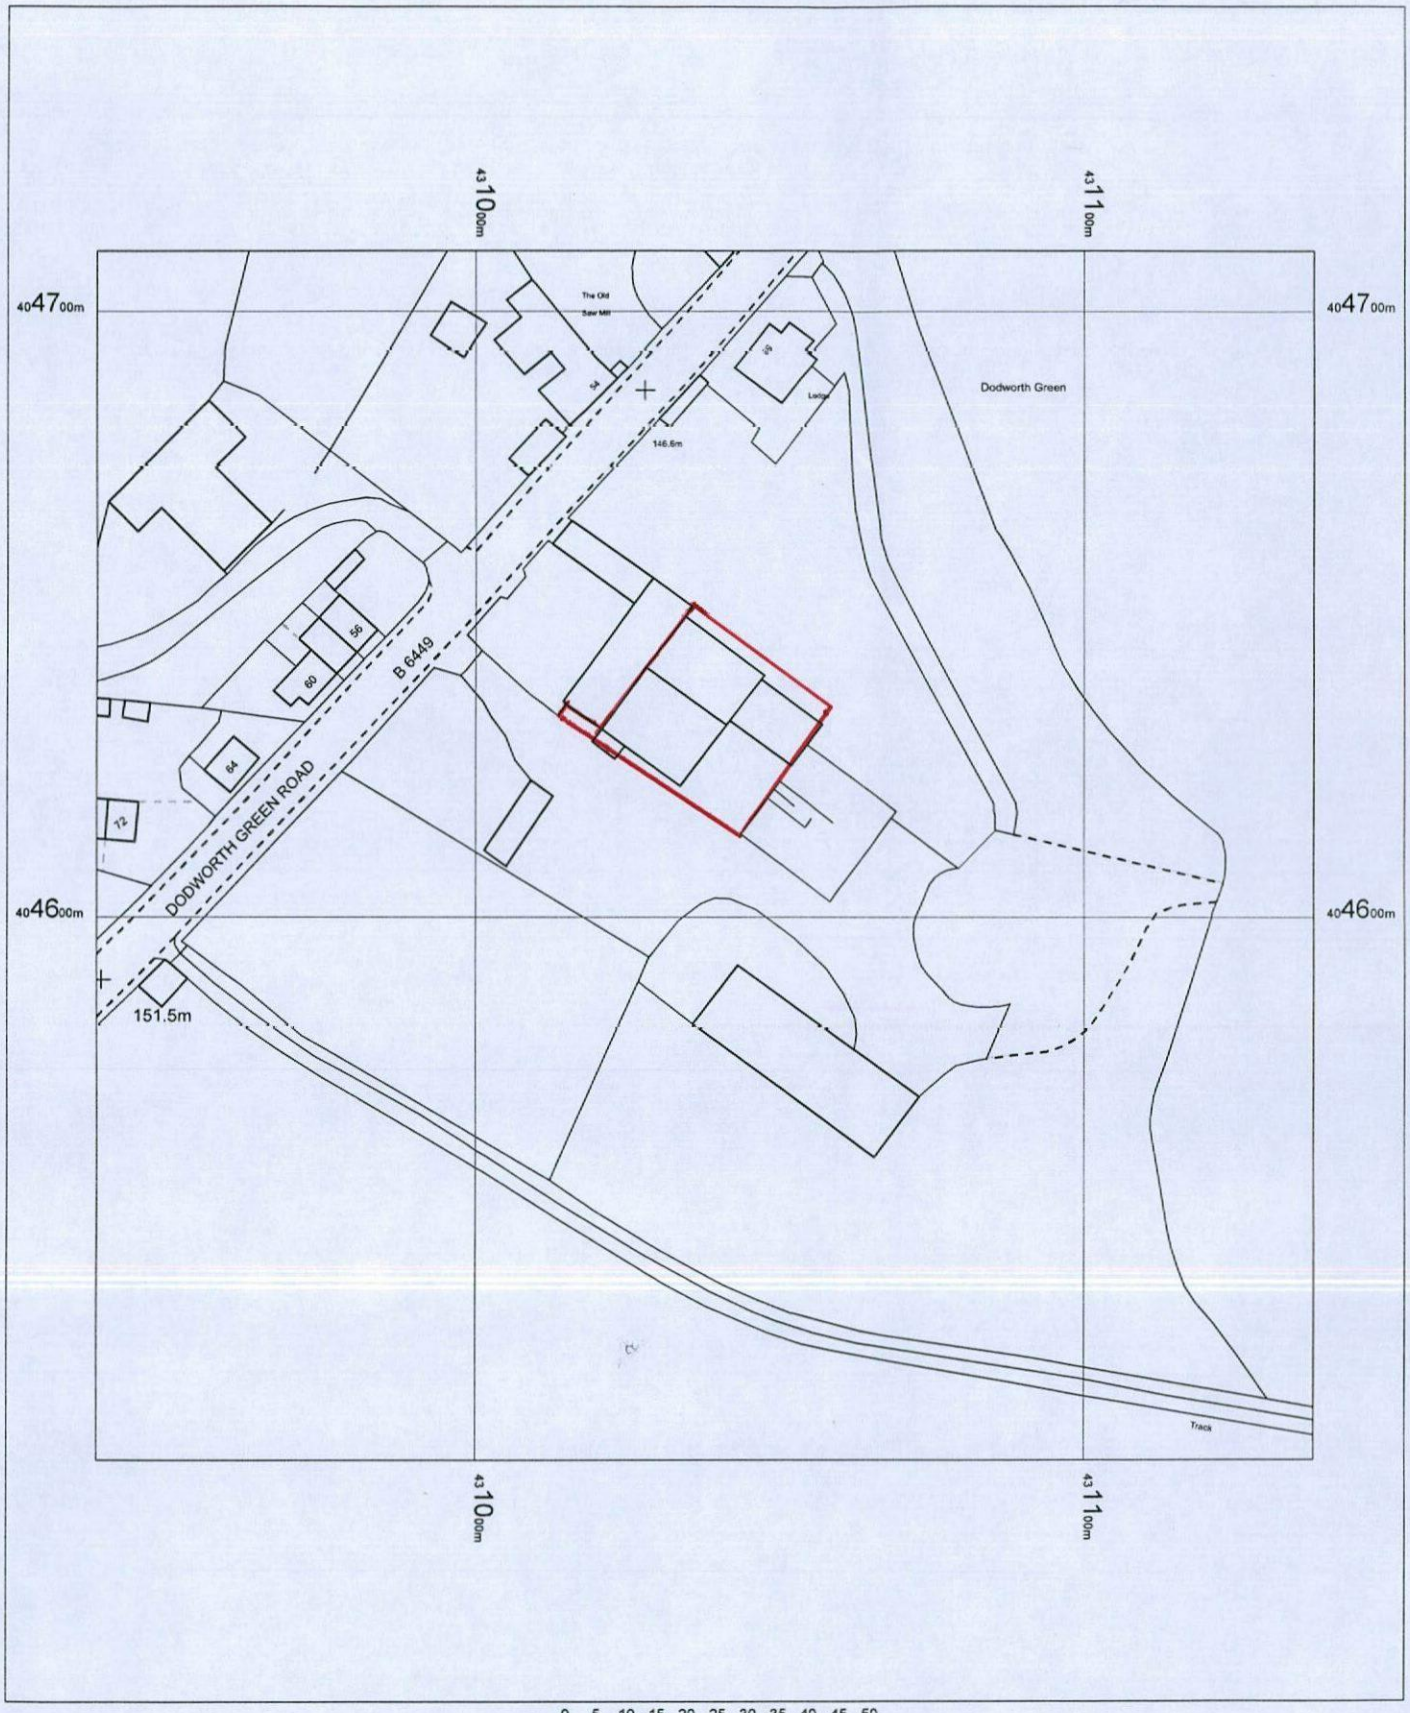


DODWORTH HALL FARM
DODWORTH GREEN ROAD
DODWORTH
BARNSLEY
S75 3RT

OS MasterMap 1250/2500/10000 scale
28 November 2016, ID: BW1-00579885
www.blackwellmapping.co.uk

1:1250 scale print at A4, Centre: 431037 E, 404610 N

©Crown Copyright and database rights 2016 OS 100019980

N

BLACKWELL'S
www.blackwellmapping.co.uk

TEL: 0114 268 7658
maps.sheffield@blackwell.co.uk