
Proposed 4 Bungalows
@ 15 New Road, Staincross, Barnsley
For Mr J. Wade
Prints to scale on A3 Paper

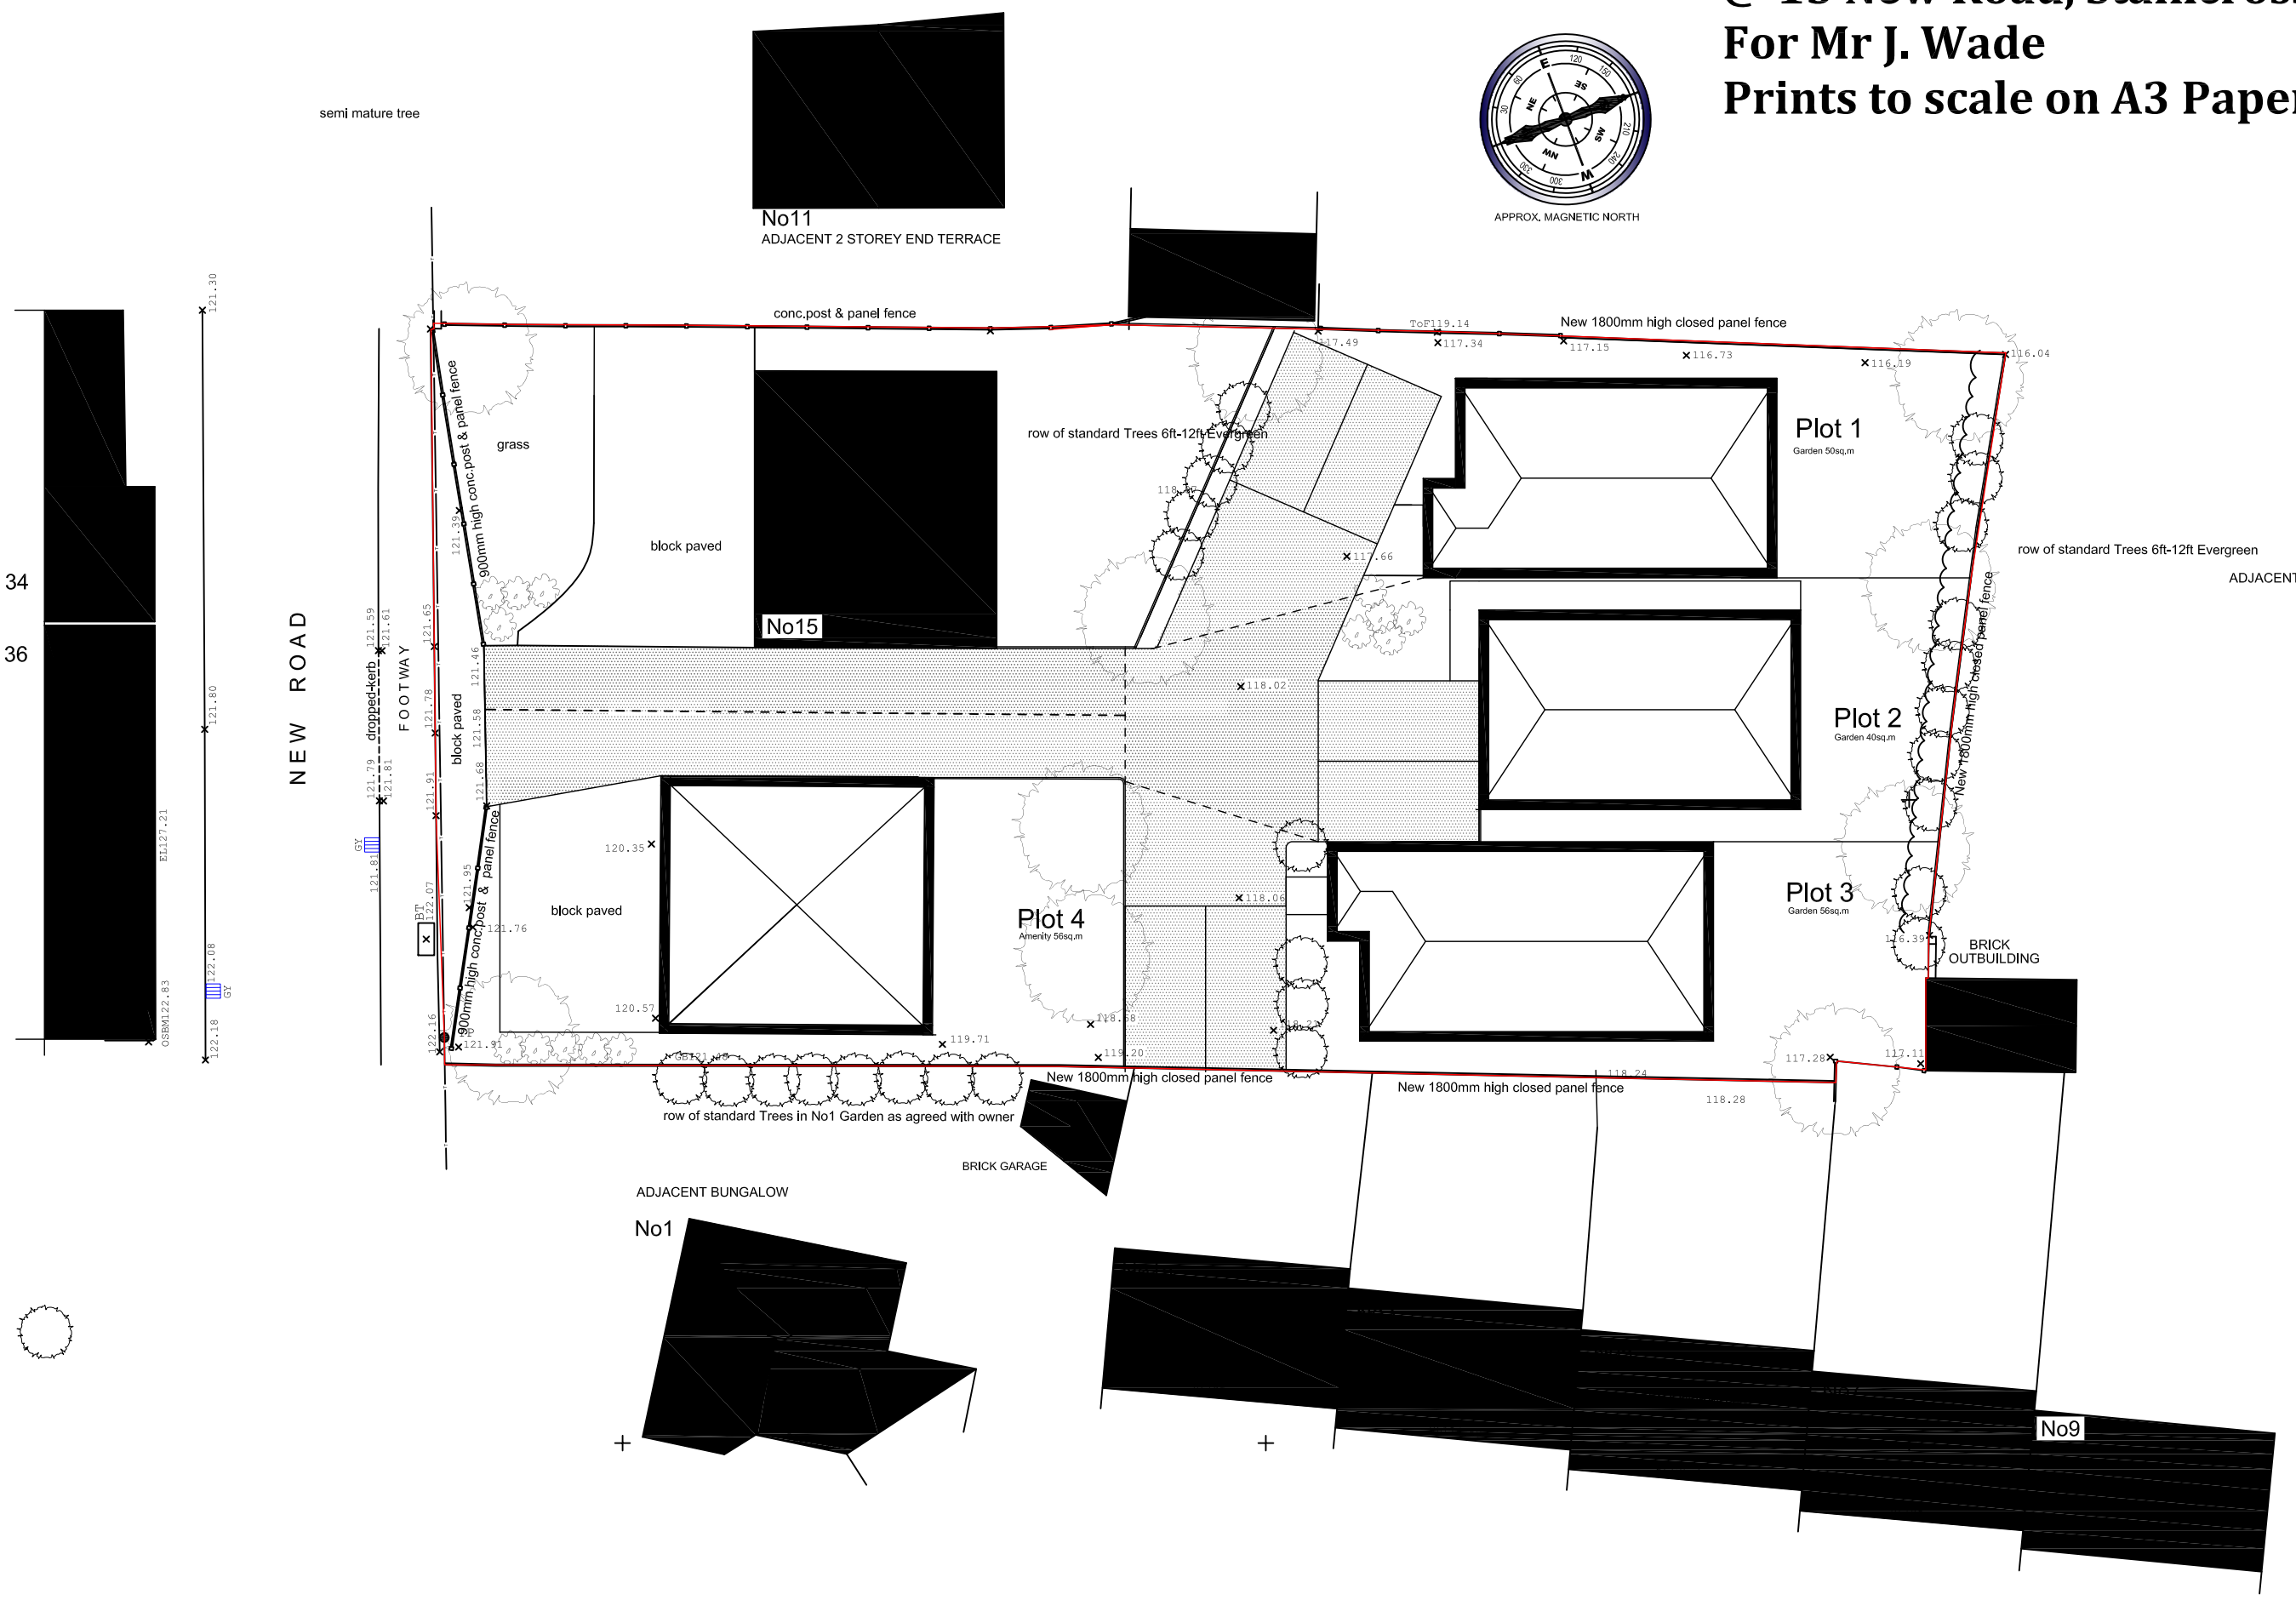

Site Plan 1:200