copyright:

this drawing and the design depicted thereon are the copy right of Firth Partnership


all drawings and dimensions to be checked and any discrepancies to be reported to the Architect prior to the commencement of works or production of shop drawings.

no dimensions to be scaled from drawing unless approved by Architect

all work to be carried out in accordance with the Building Regulations and the requirements of the Local Authority

REVISIONS

REF.	DESCRIPTION	BY	CHK	DATE
A	HOUSE TYPE REFERENCES ON PLOTS 6,10 & 11 AMENDED	RAL		27.07.12

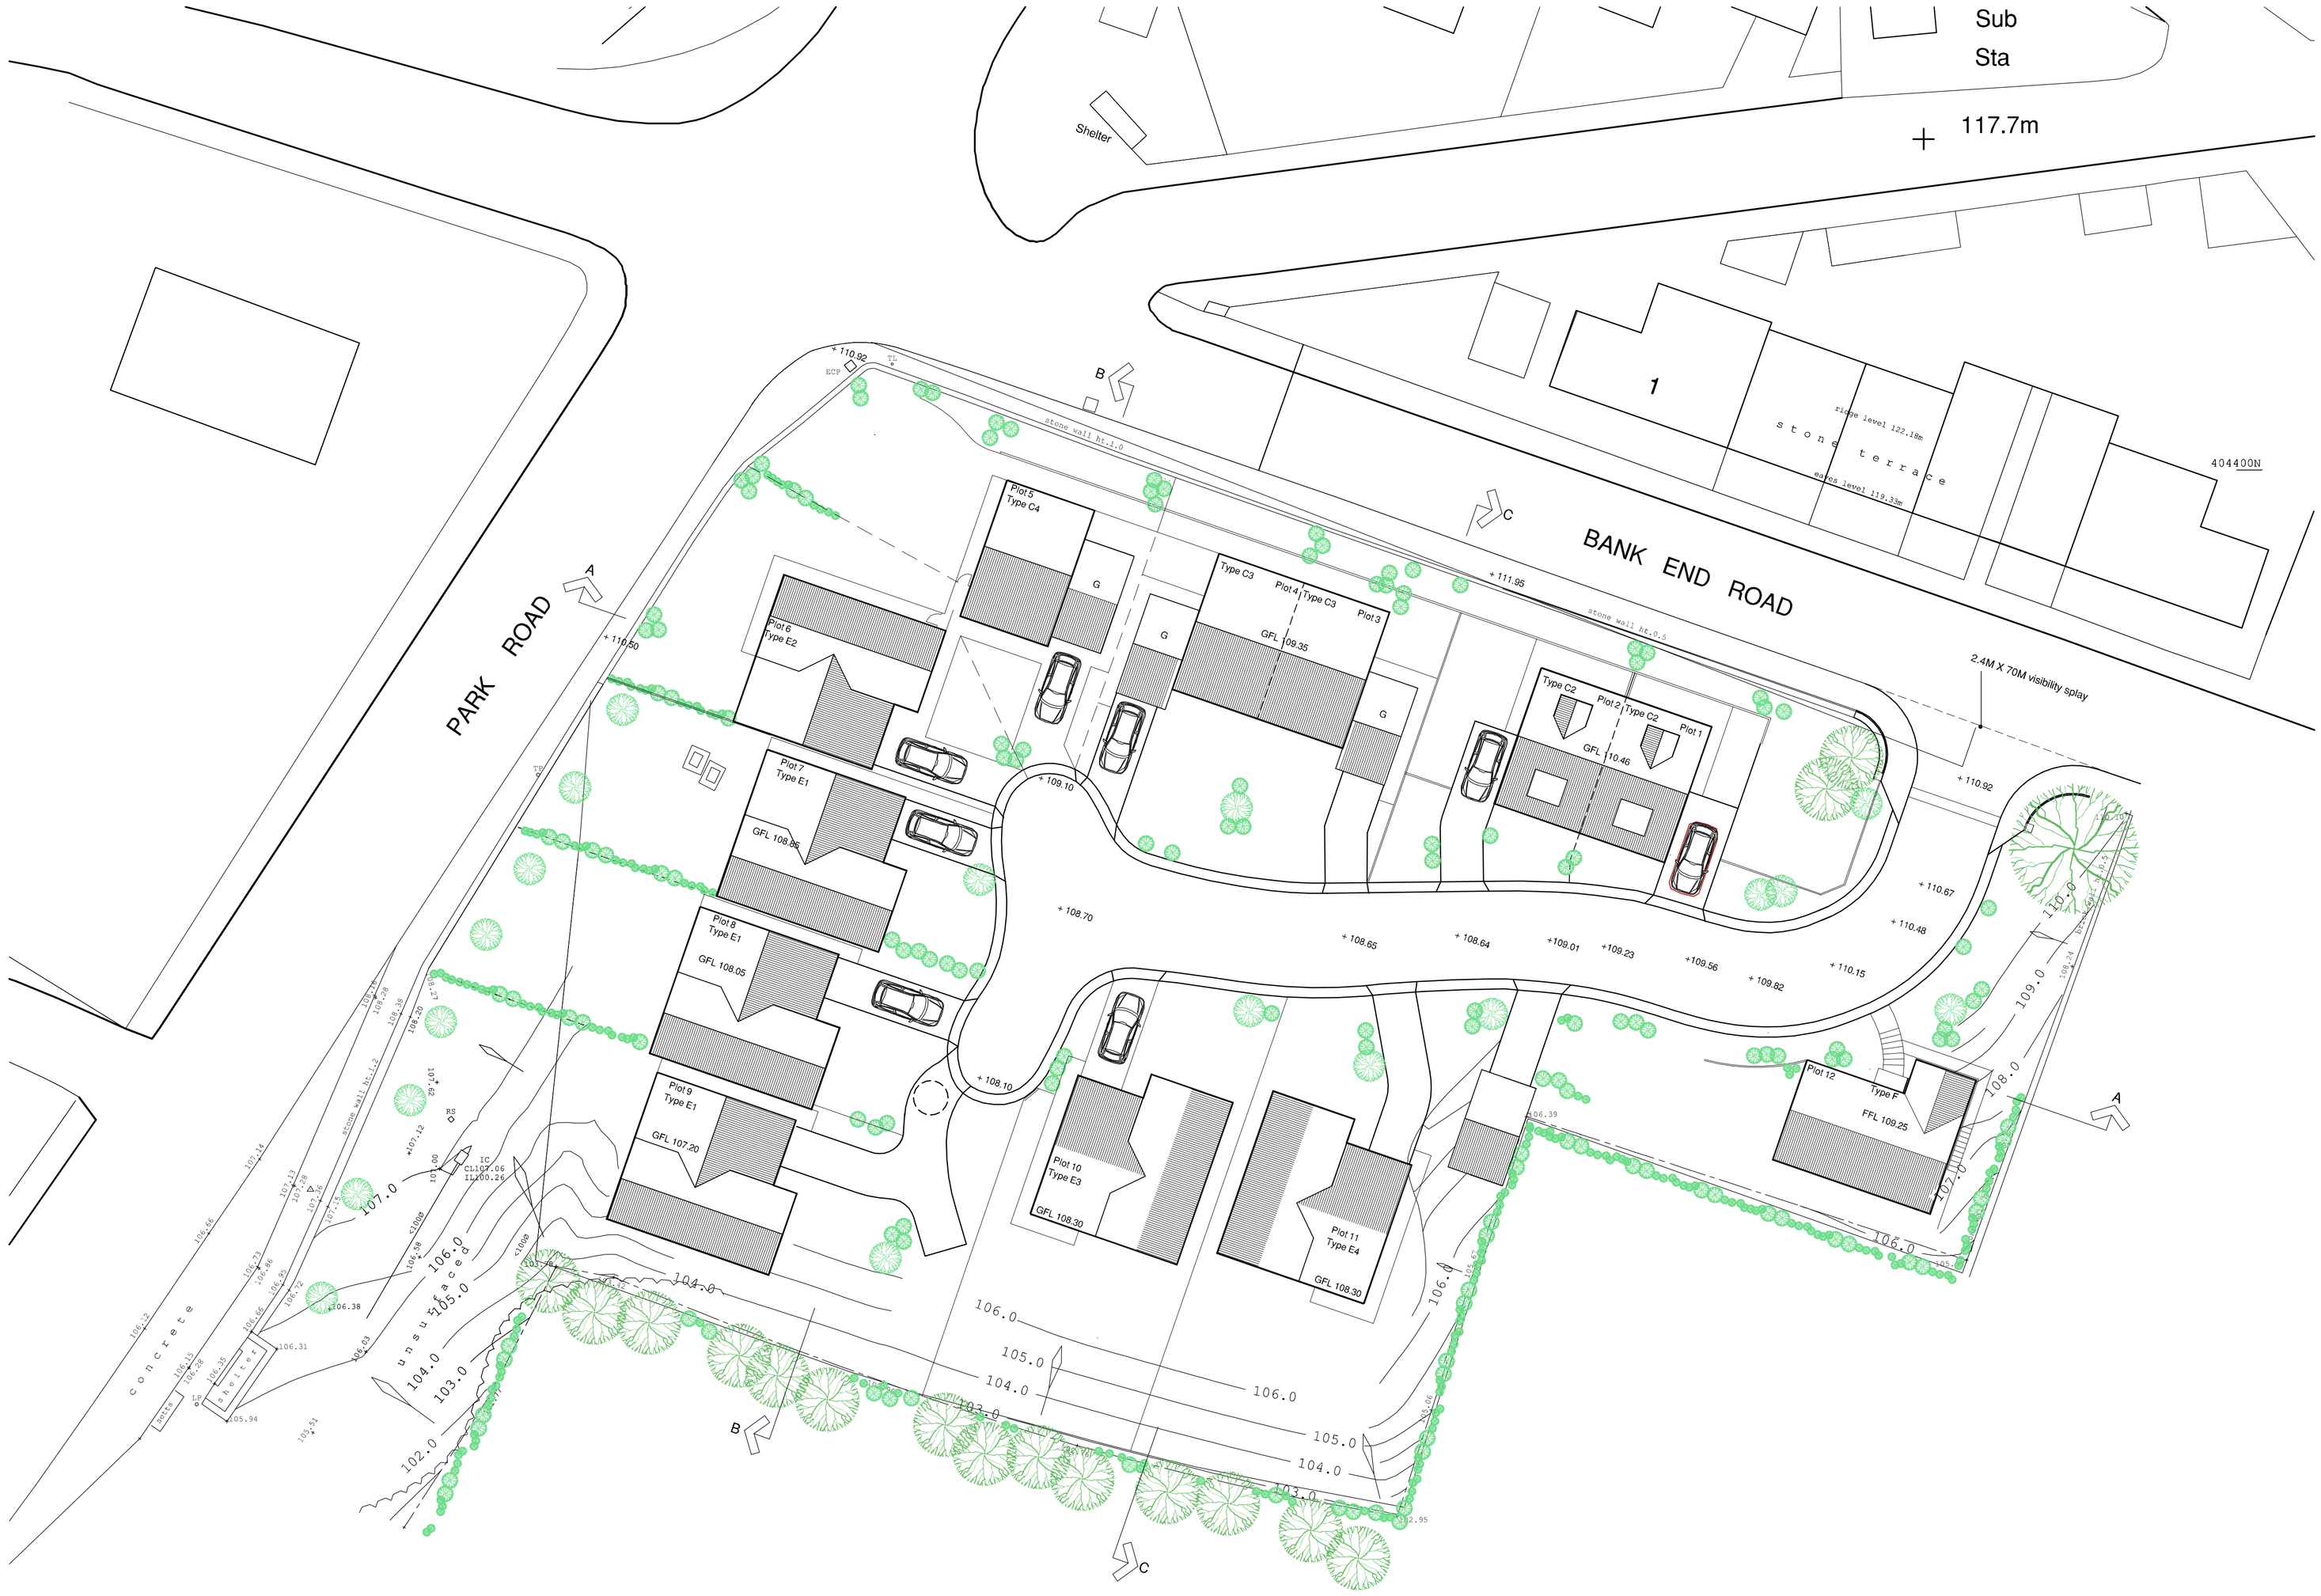

FIRTH PARTNERSHIP

ARCHITECTS - QUANTITY SURVEYORS - PROJECT MANAGEMENT CONSULTANTS

15 REGENT STREET
BARNSLEY, SOUTH YORKSHIRE
S70 2EG

tel: 01226 206021

fax: 01226 240220

web: www.firthpartnership.co.uk

e-mail: administrator@firth.co.uk

CLIENT
KEPTCASTLE LTD

PROJECT
PROPOSED RESIDENTIAL DEVELOPMENT
CUTTING EDGE, WORSBOROUGH
BARNSLEY

DRG.TITLE
PROPOSED SITE LAYOUT

SCALES	DATE	DRAWN	CHKD
1:200	19.07.12	RAL	

DRG. No.	REV
2322/43	A

PDF Created with deskPDF PDF Writer - Trial :: http://www.docudesk.com