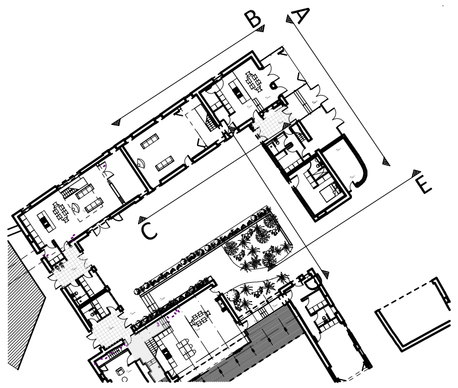

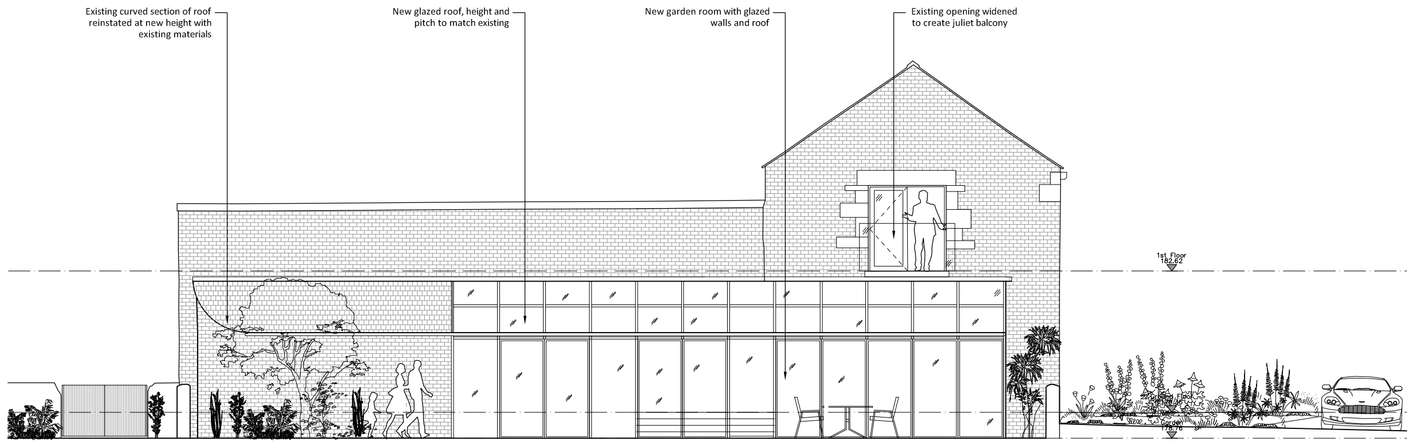

A
Proposed Elevation: Elevation A
Scale: 1:100

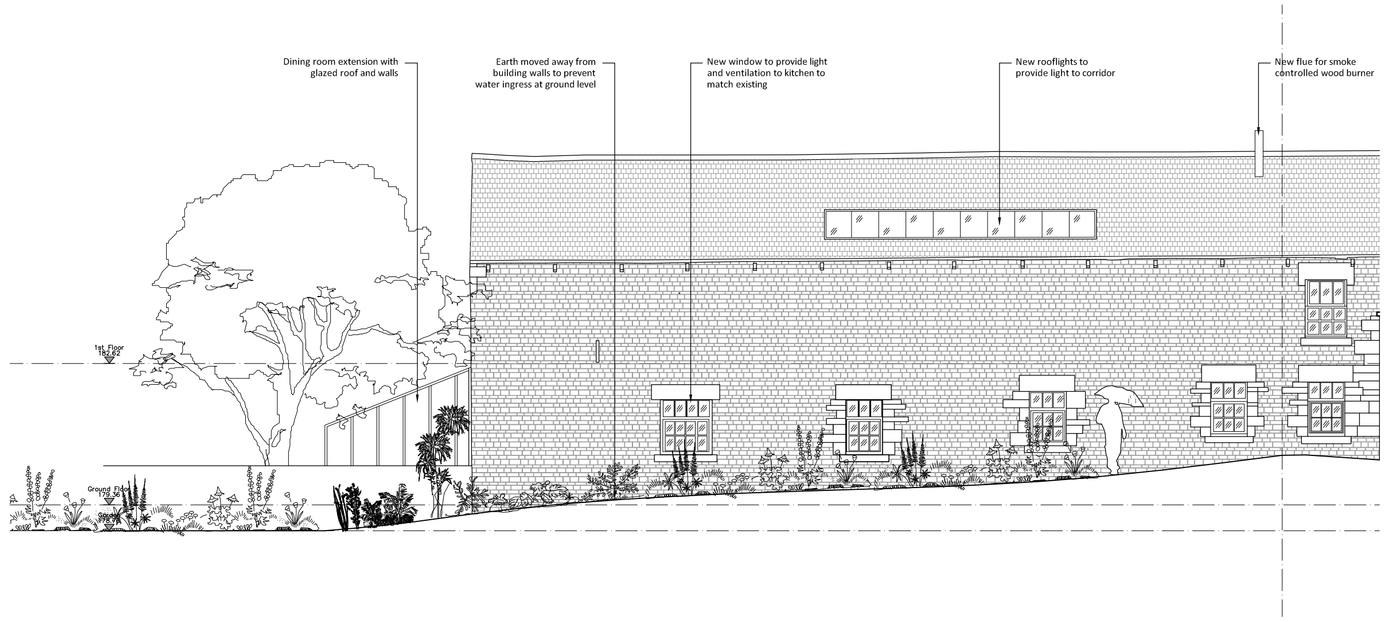

B
Proposed Elevation: Elevation B
Scale: 1:100

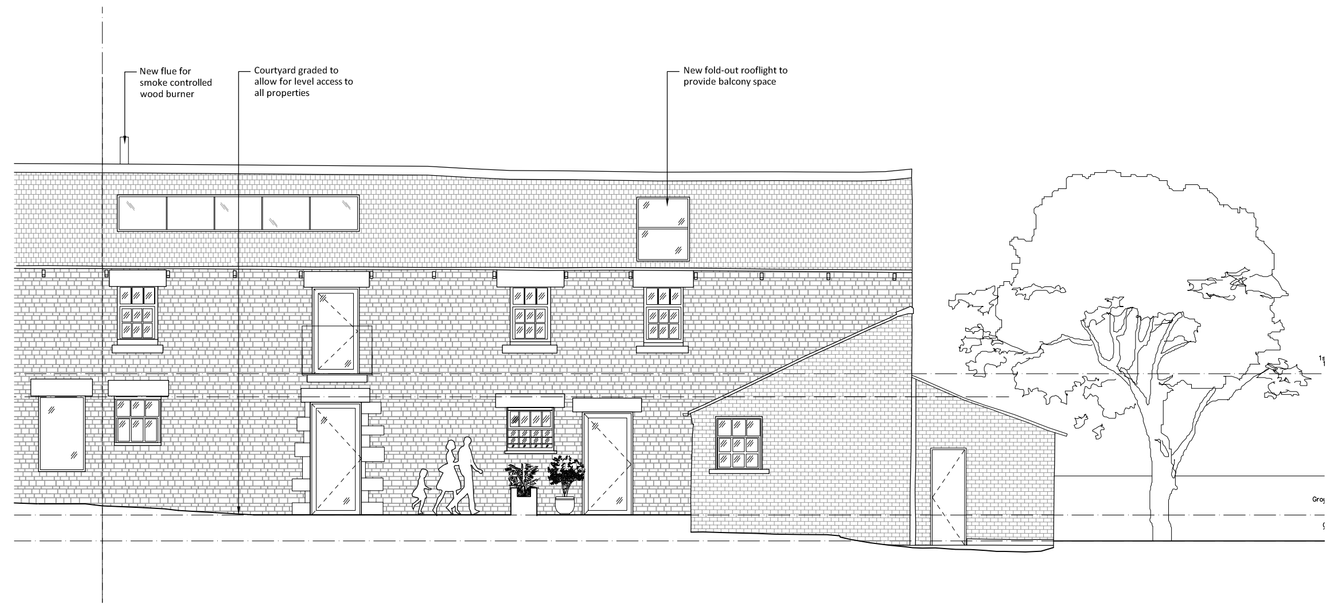

C
Proposed Elevation: Elevation C
Scale: 1:100

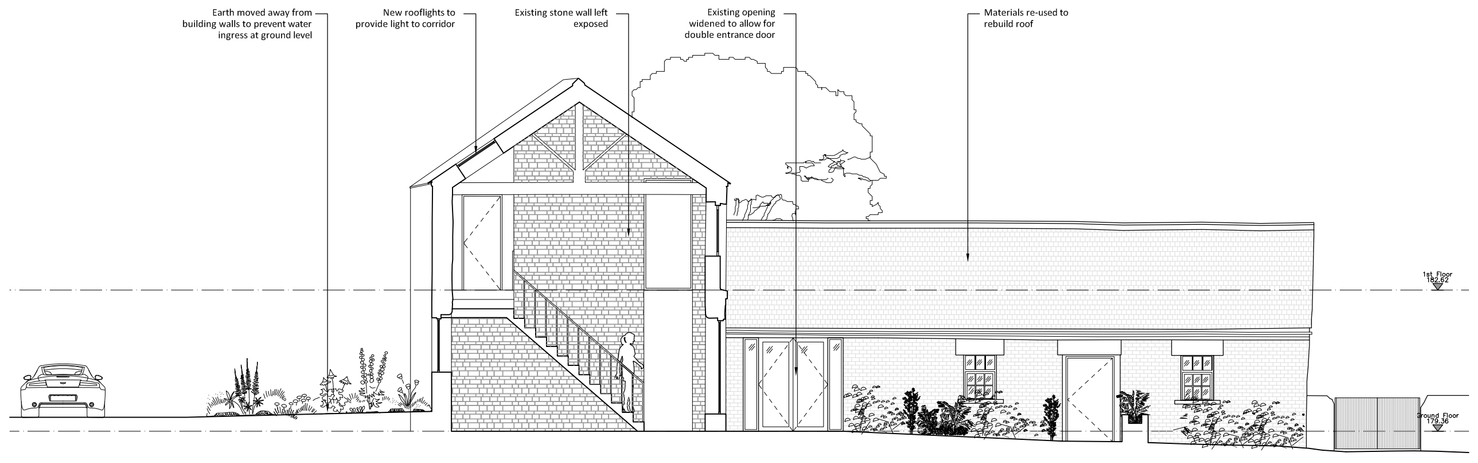

D
Proposed Elevation: Elevation D
Scale: 1:100

Barn 2 - Proposed Elevations

1:100@A1 | Lower Eastfield Farmstead | PL(02)122

Miller Family

group ginger

architecture, urban design and creative intelligence

Revisions

N

0 1m 5m

1:100