


This drawing is the copyright and property of The Royal Bank of Scotland plc.
It must not be copied or published without written consent.

STYLES&WOOD
DESIGN

Aspect House
Manchester Road
Altrincham WA14 5PG
t: +44 (0)161 926 6000
www.stylesandwood.co.uk

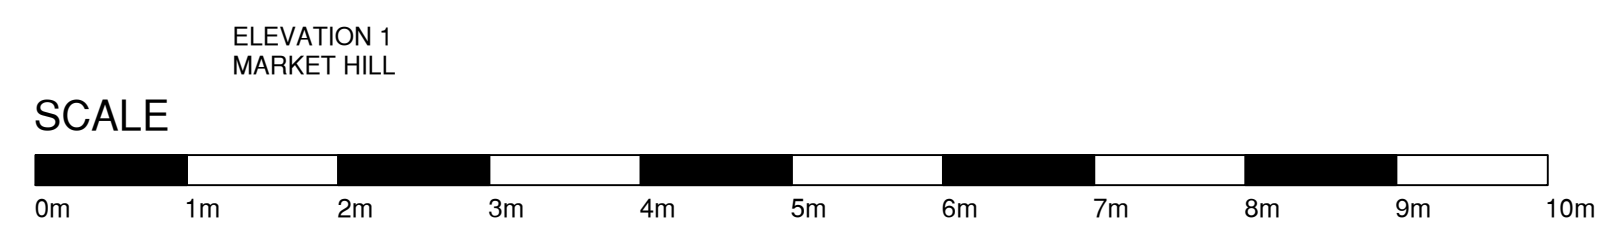

rev	description	date
B	Updated to comments	05/08/15
A	Drawing title updated	01/06/15




project

BARNSELEY
26 MARKET HILL, BARNSELEY
SOUTH YORKSHIRE, S70 2QU

title

ELEVATION 1
MARKET HILL
AS PROPOSED

scale 1:50

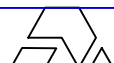dm	JG	chk	ZR	app	
date	17/06/15	date	17/06/15	date	
consultants' drawing number				brand	
D0648-006-015					
rbs drawing number				rev.	
4207/G1/E1					B