

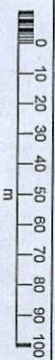


Hazlehead Farm

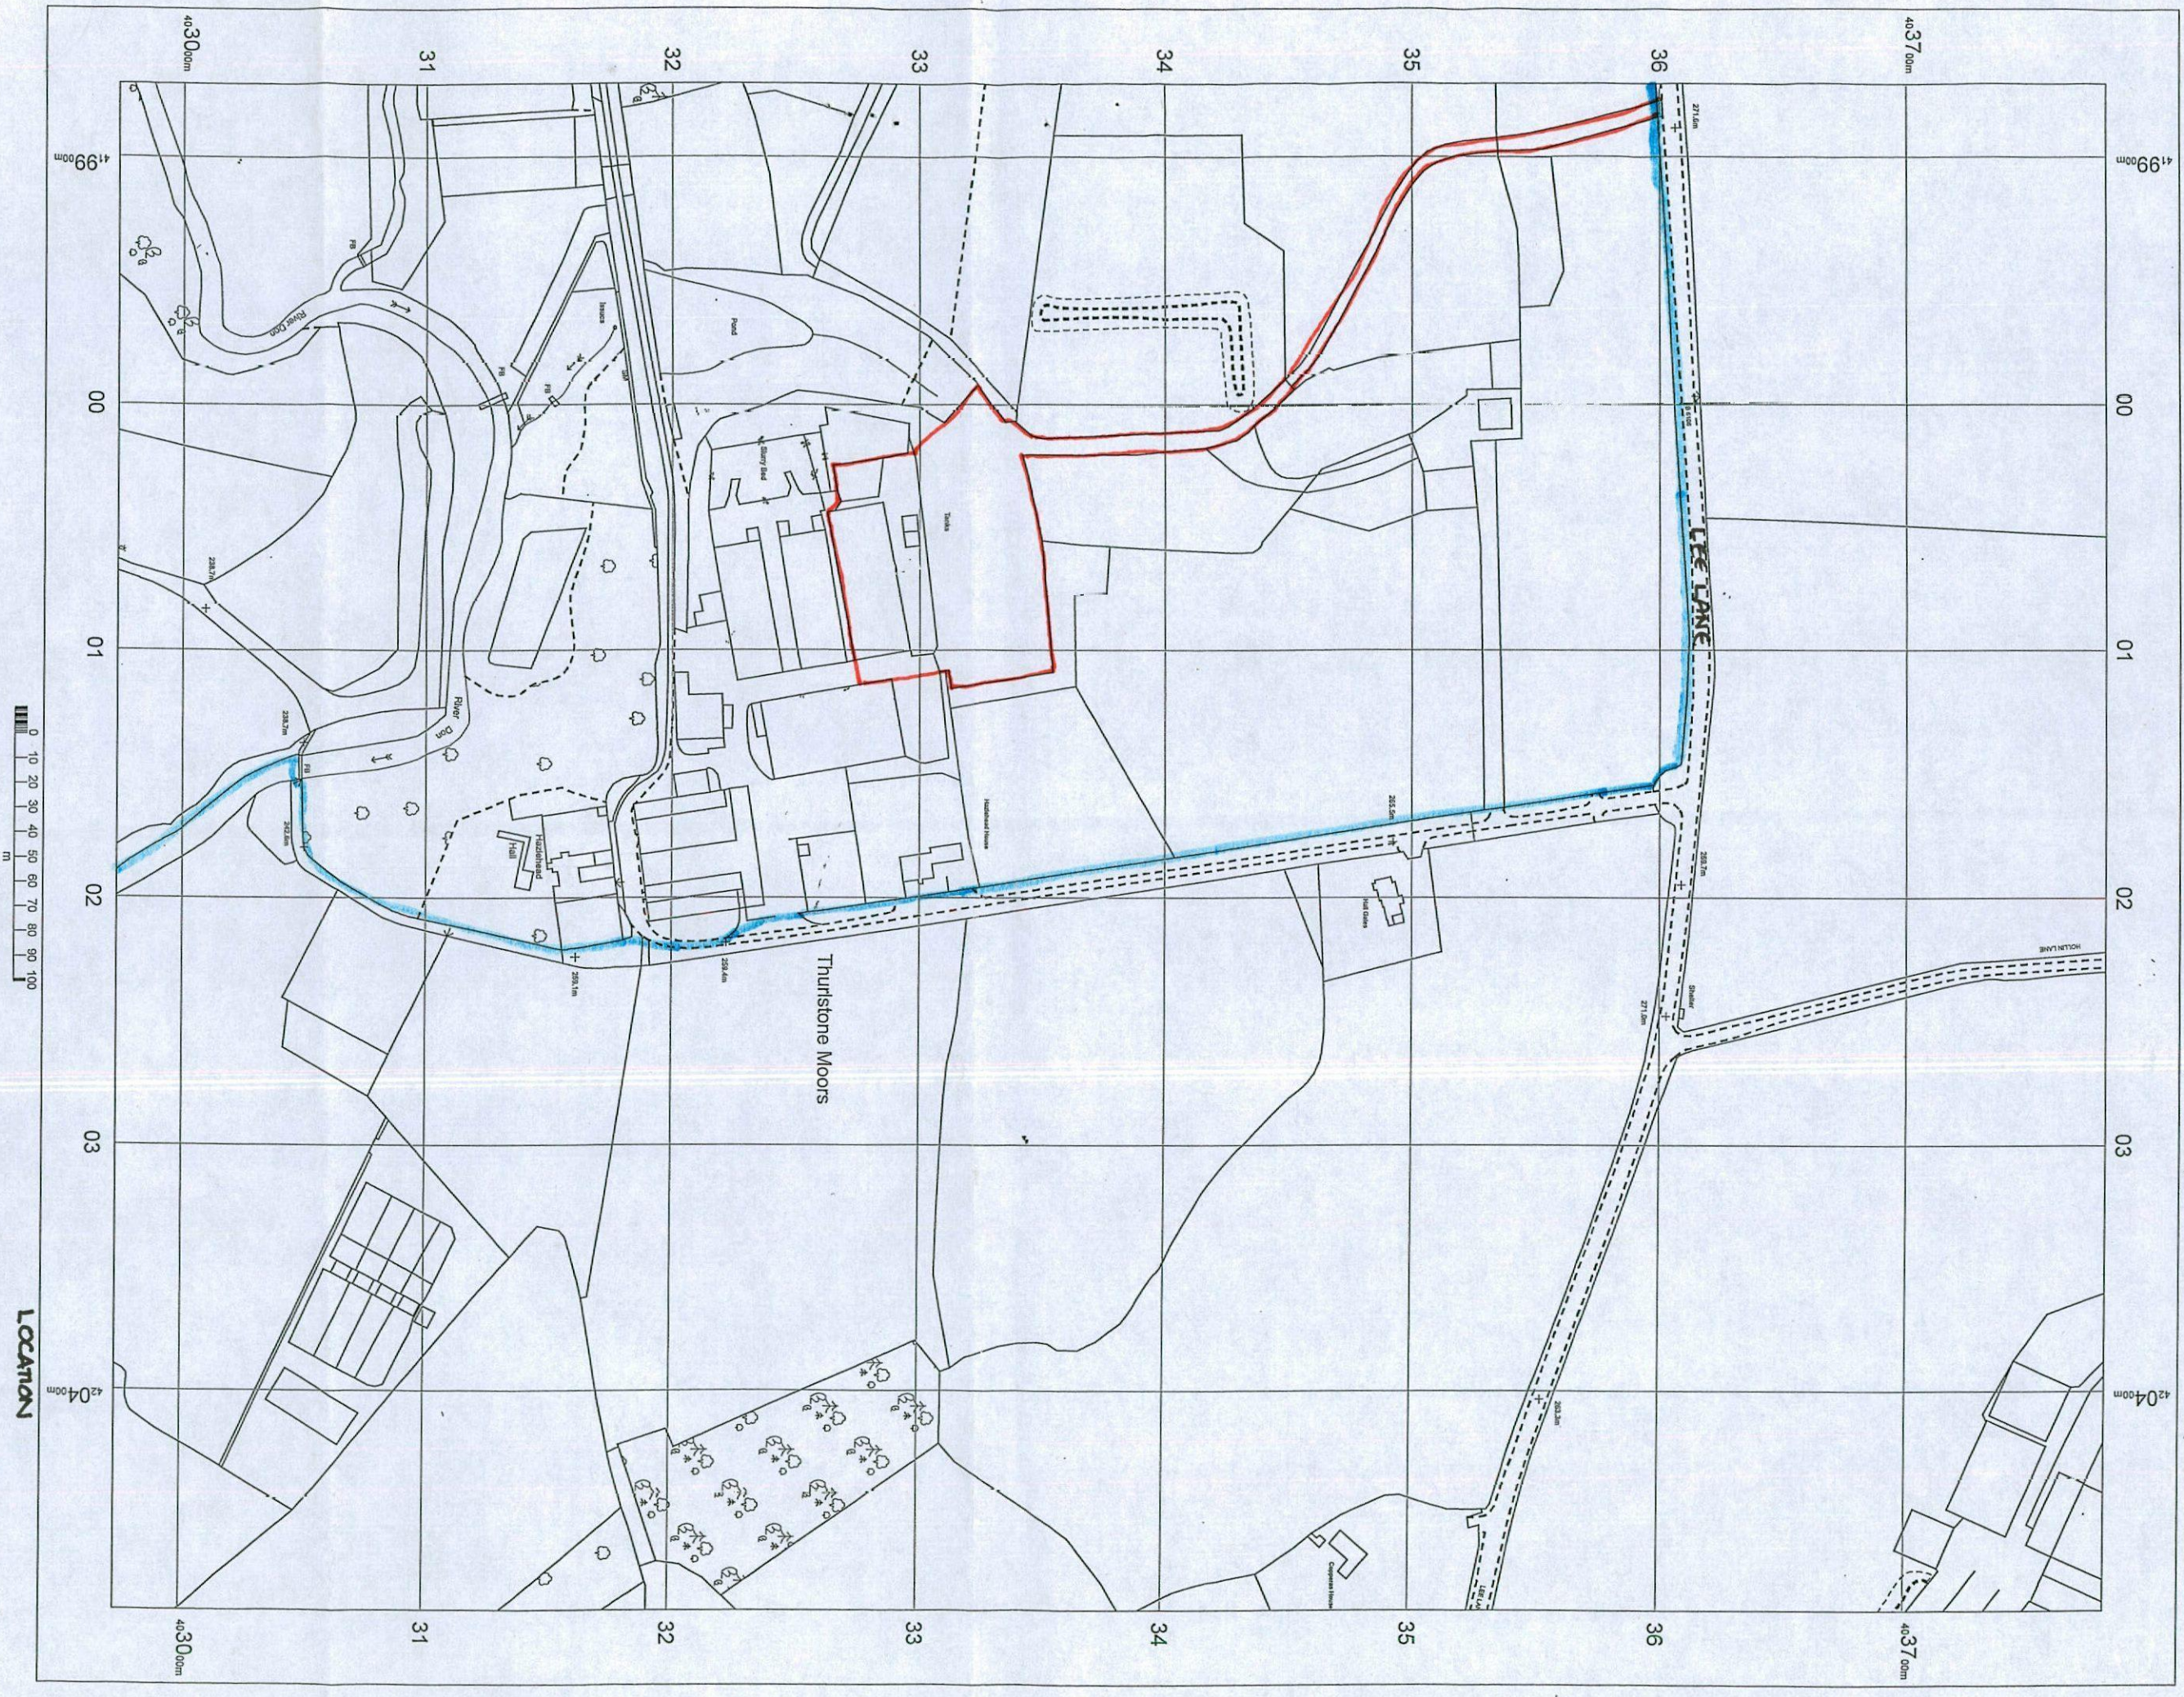

LOCATION

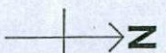

OS MasterMap 1:250/2500/1:0000 scale
07 January 2016, ID: MAP-00491443
mfp.mapdataportal.co.uk

1:2500 scale print at A3, Centre: 420180 E, 403377 N
©Crown Copyright Ordnance Survey, Licence no. 100025026

Michael A. Clynn
Architect, Town Planner, Property Consultant
DIP.ARCH. DIP. T.P. A.R.I.B.A. F.R.S.A.

14 Huddersfield Road, Inghirchworth, Penistone
Sheffield S36 7GF
Tel: 01226 766308

Mapping
sourced from
OS Ordnance
Survey