**PROPOSED FRONT ELEVATION**
SCALE 1:100

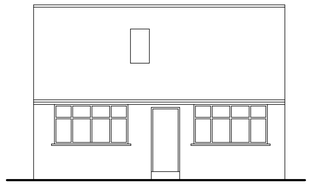

**EXISTING FRONT ELEVATION**
SCALE 1:100

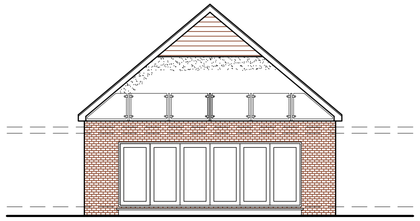

**PROPOSED REAR ELEVATION**
SCALE 1:100

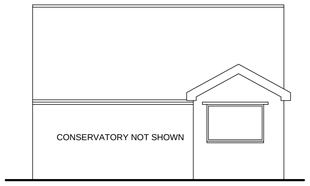


**EXISTING REAR ELEVATION**
SCALE 1:100

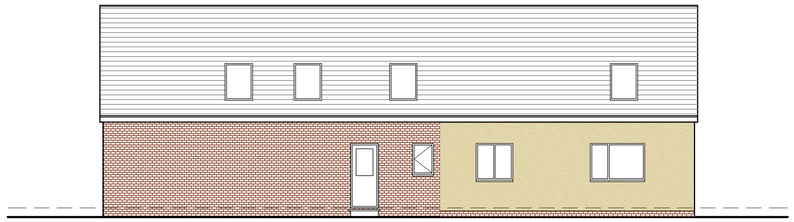

**PROPOSED SIDE ELEVATION**
SCALE 1:100

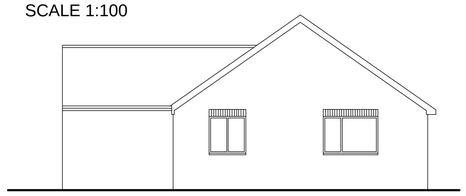

**EXIST ING SIDE ELEVATION**
SCALE 1:100

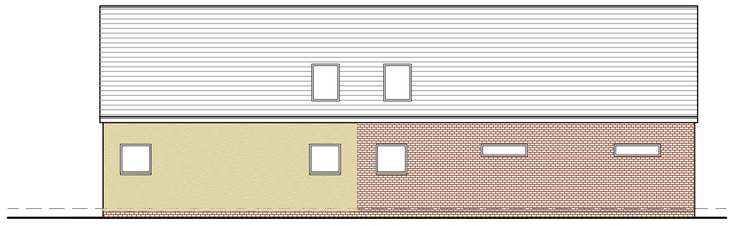

**PROPOSED SIDE ELEVATION**
SCALE 1:100

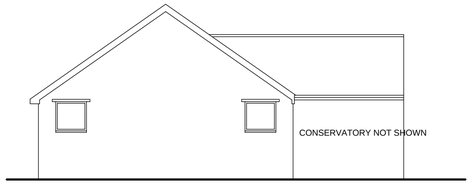


**EXIST ING SIDE ELEVATION**
SCALE 1:100

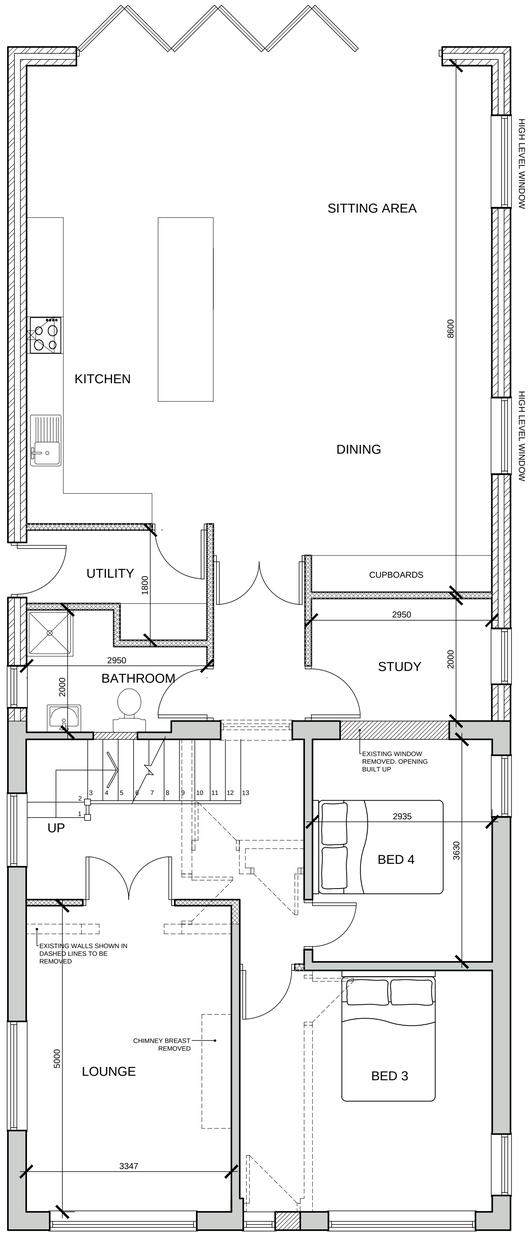


**PROPOSED GROUND FLOOR PLAN**
SCALE 1:50

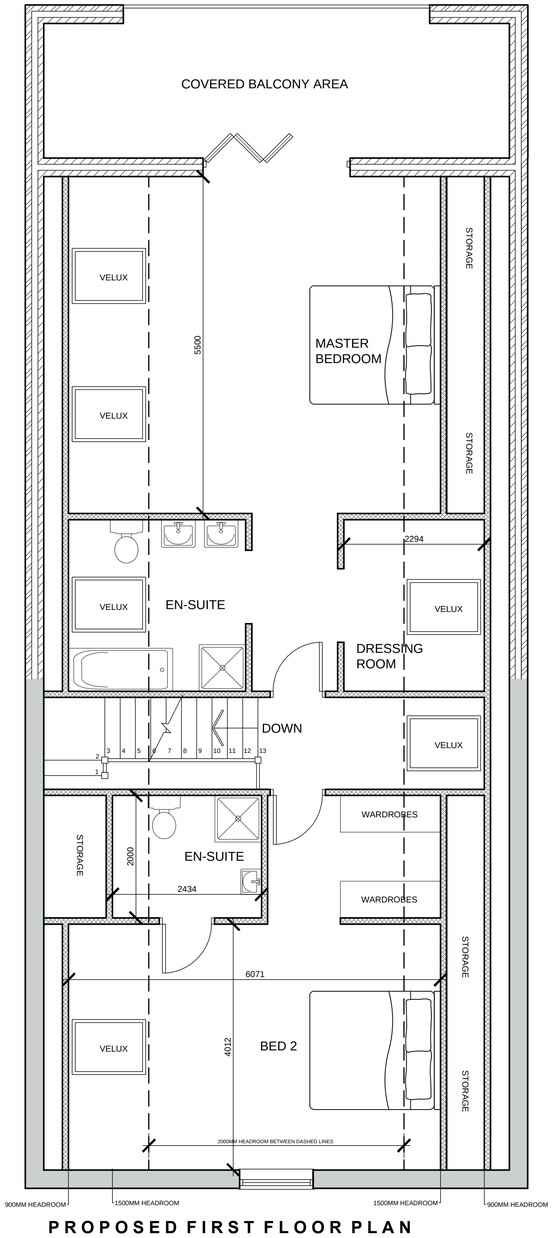


**PROPOSED FIRST FLOOR PLAN**
SCALE 1:50

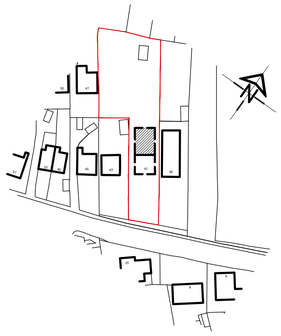

**SITE PLAN**
SCALE 1:1250

White Agus PARTNERSHIP
ARCHITECTURAL SERVICES AND SURVEYORS
8 MORSTON BUSINESS PARK,
WHALEY ROAD, BARUGH GREEN,
BARNSLEY.
S75 1HQ
Phone: 01226 208482
Fax: 01226 283030
Email: info@whiteaguspartnership.co.uk
Web: www.whiteaguspartnership.co.uk

| Project. | Client. | | |
|---|---|---|---|
| EXTENSION & ROOF ALTERATION<br>41 WEETSHAW CLOSE<br>SHAFTON, BARNSLEY, S72 8PZ | MR P. HAIGH | | |
| Drawing Title.<br>PLANS & ELEVATIONS | Date.<br>FEBRUARY 2014 | Scale.<br>AS SHOWN | |
| | Ref.<br>13–079 | Dwg. No.<br>05 | Rev.<br>D |

| Date | Suffix | Description | Date | Suffix | Description |
|---|---|---|---|---|---|
| 17/02/2014 | A | REVISED TO CLIENTS REQUIREMENTS | | | |
| 06/05/2014 | B | REVISED FOLLOWING PLANNING OFFICERS COMMENTS | | | |
| 04/05/2014 | C | REVISED TO CLIENTS REQUIREMENTS | | | |
| 12/05/2014 | D | REVISED TO CLIENTS REQUIREMENTS | | | |