



EXISTING ELEVATION 'A'

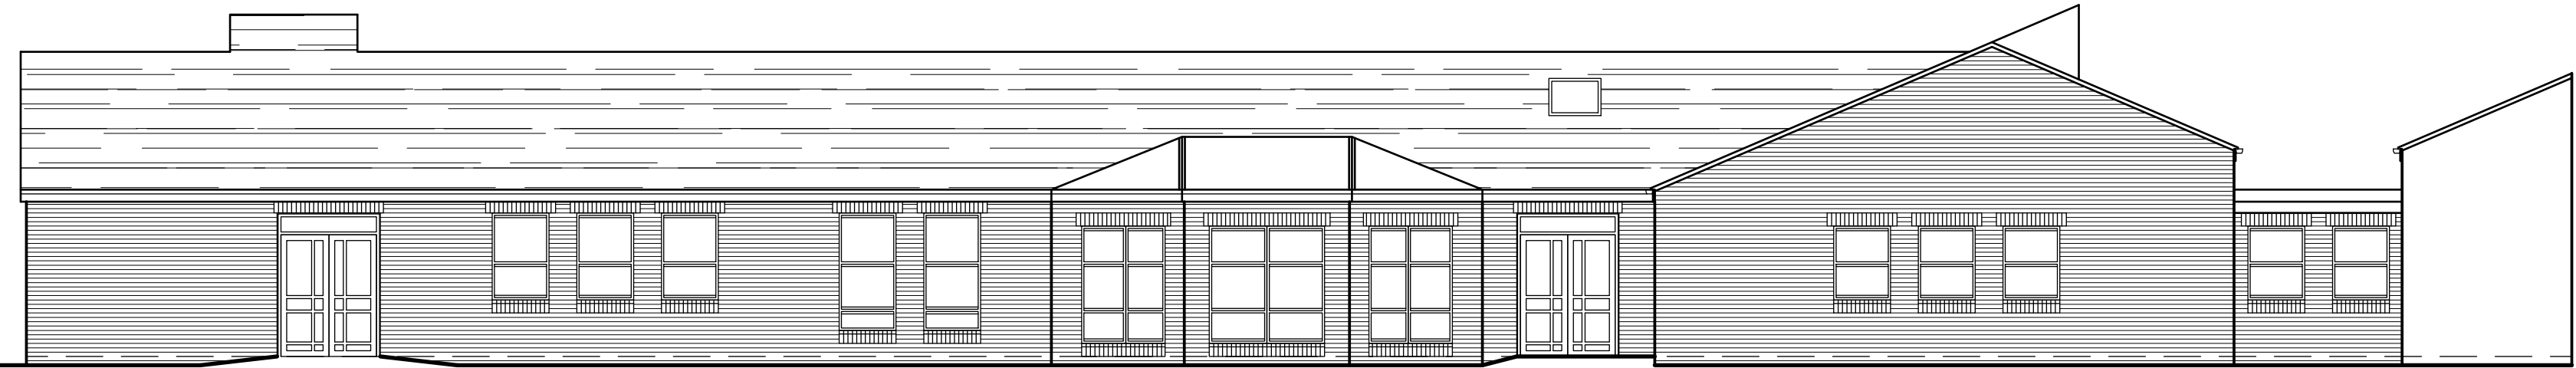

EXISTING ELEVATION 'B'



EXISTING ELEVATION 'C'

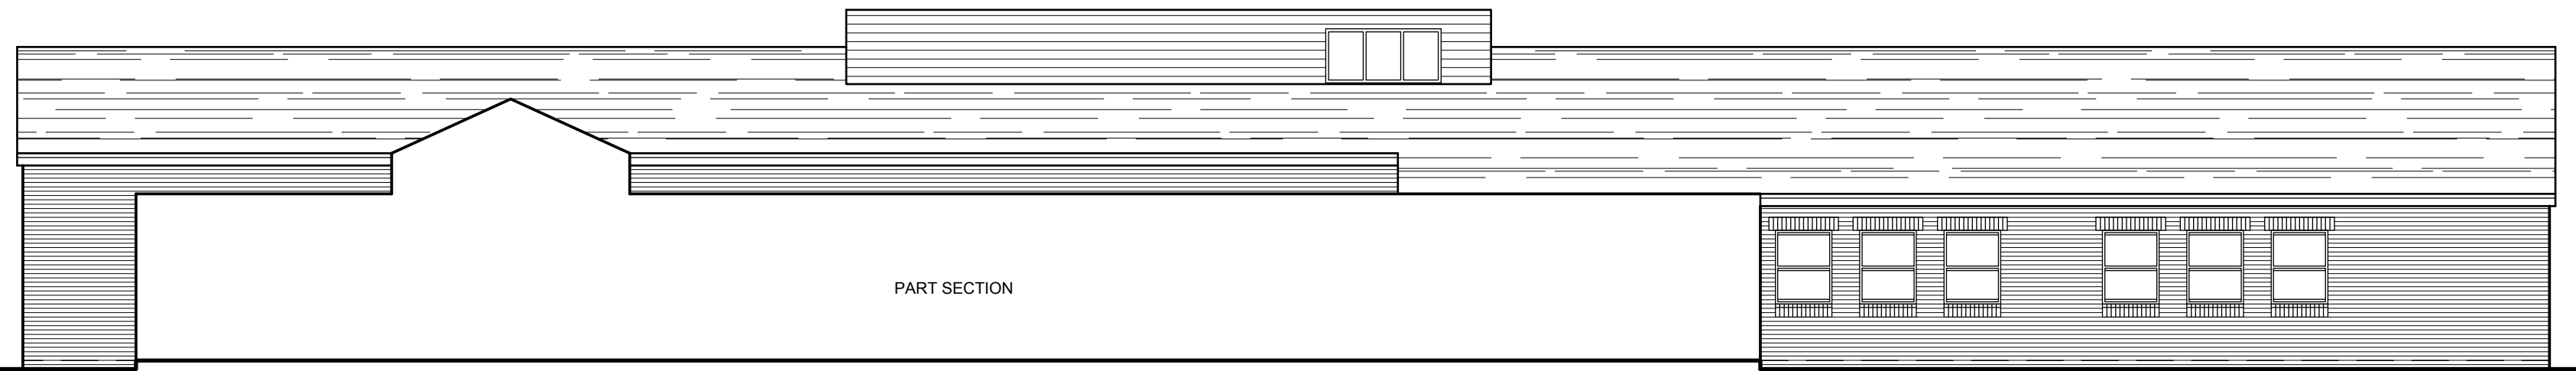


EXISTING ELEVATION 'D'

ELEVATION 'B'

ELEVATION 'C'

ELEVATION 'A'

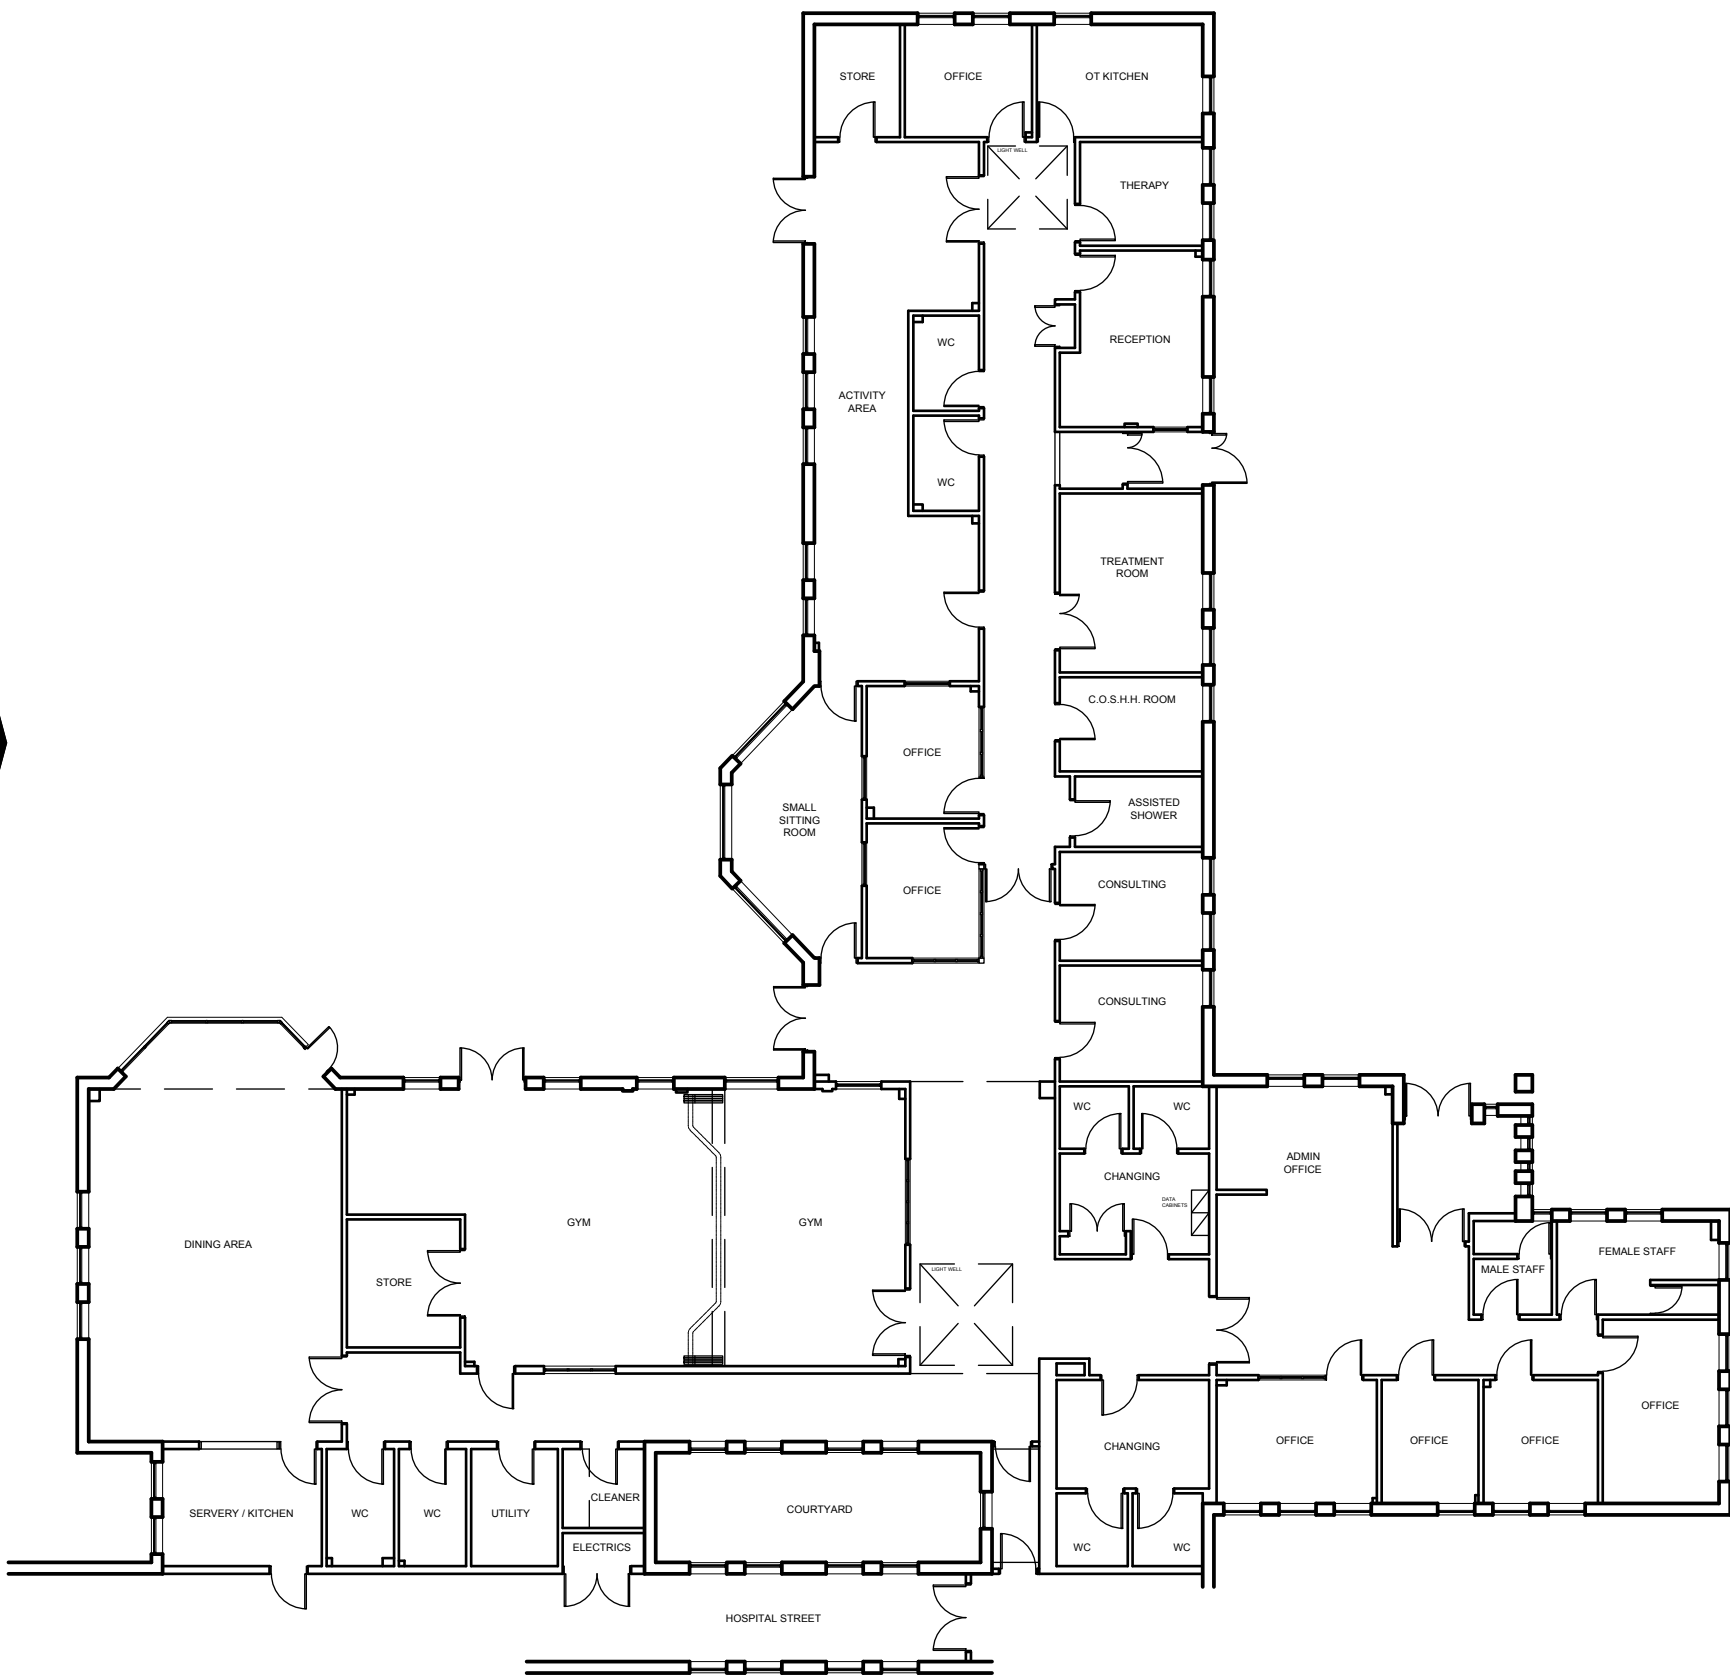

ELEVATION 'D'

KEY PLAN

Status:	FOR PLANNING
Client:	South West Yorkshire Partnership NHS Foundation Trust
Project:	Relocation of Stroke Unit to Kendray Day Hospital
Drawing:	Existing Elevations