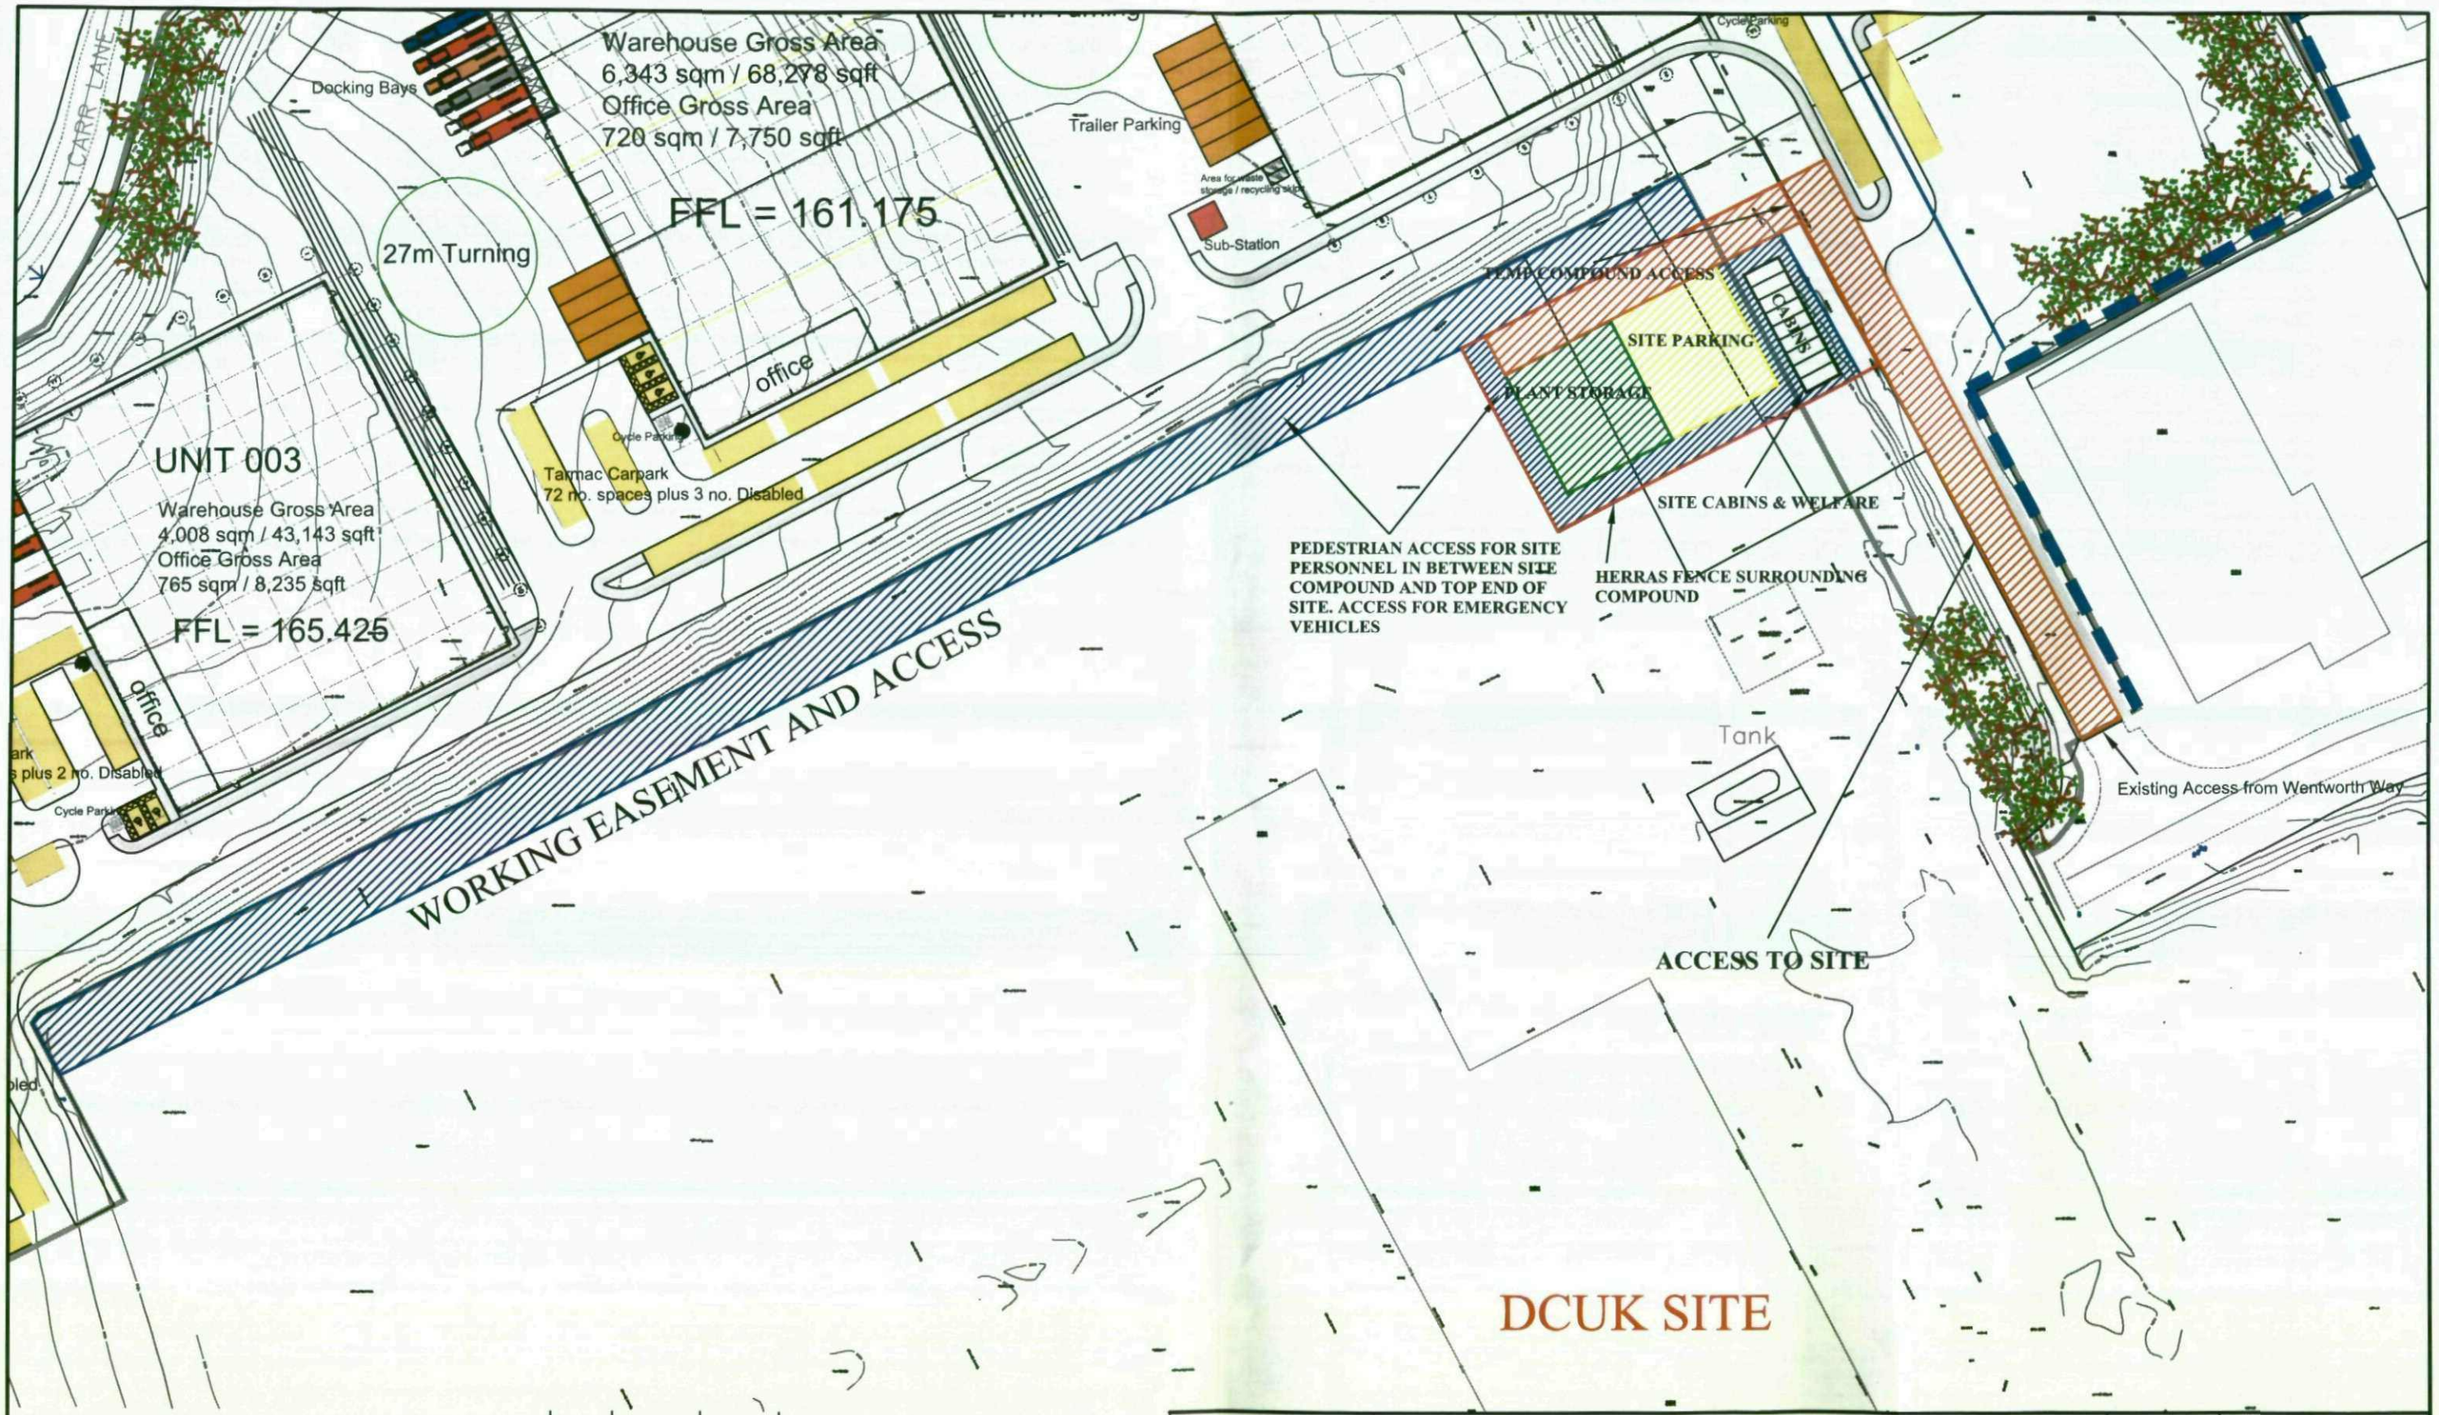


GLADMAN
Gladman House
Alexandria Way
Congleton Business Park
Congleton
Cheshire
CW12 1LB
Tel: 01260 288800
Fax: 01260 288801
www.gladman.co.uk

Rev	Date	By	Revision notes
*	*	*	*

Status

CONSTRUCTION

Project

'PLOT B' WENTWORTH WAY, WENTWORTH IND PARK TANKERSLEY

Title

SITE SET UP

Drawn by	Issue date
NJG	21:07:2008

Scale(s)

SCALE: 1:1000 @ A3

Drawing No

DWG No: 202