
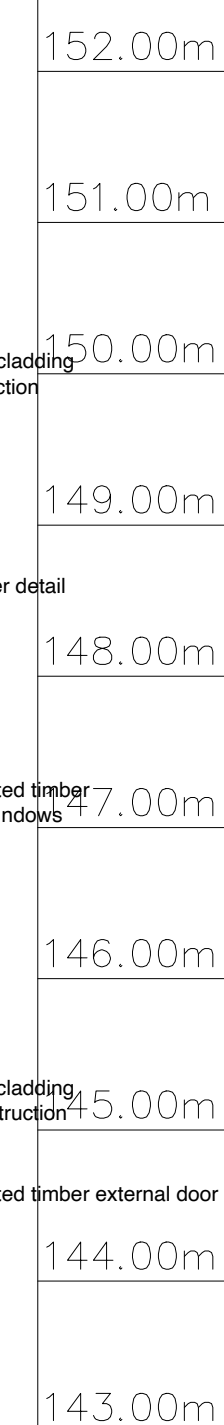


Safety, Health + Environmental Information

It is assumed that all works are to be carried out by a competent contractor working, where appropriate to an approved method statement.

rev	description	date	dr by	app by
-----	-------------	------	-------	--------

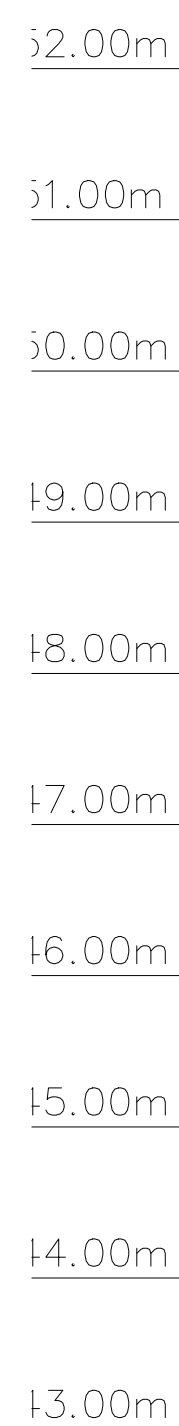

rev	description	date	dr by	app by
original by	WN	13.05.22		MW
status				



Tel: +44(0)1904 655900
www.walkerdsp.com

project **Woodhead Hall Farm**

S74 9SX

drawing title New Dwelling

Elevations as Proposed

scale @ A1	project No	drawing No	rev
1:50	808	PL185	C

New dwelling

