


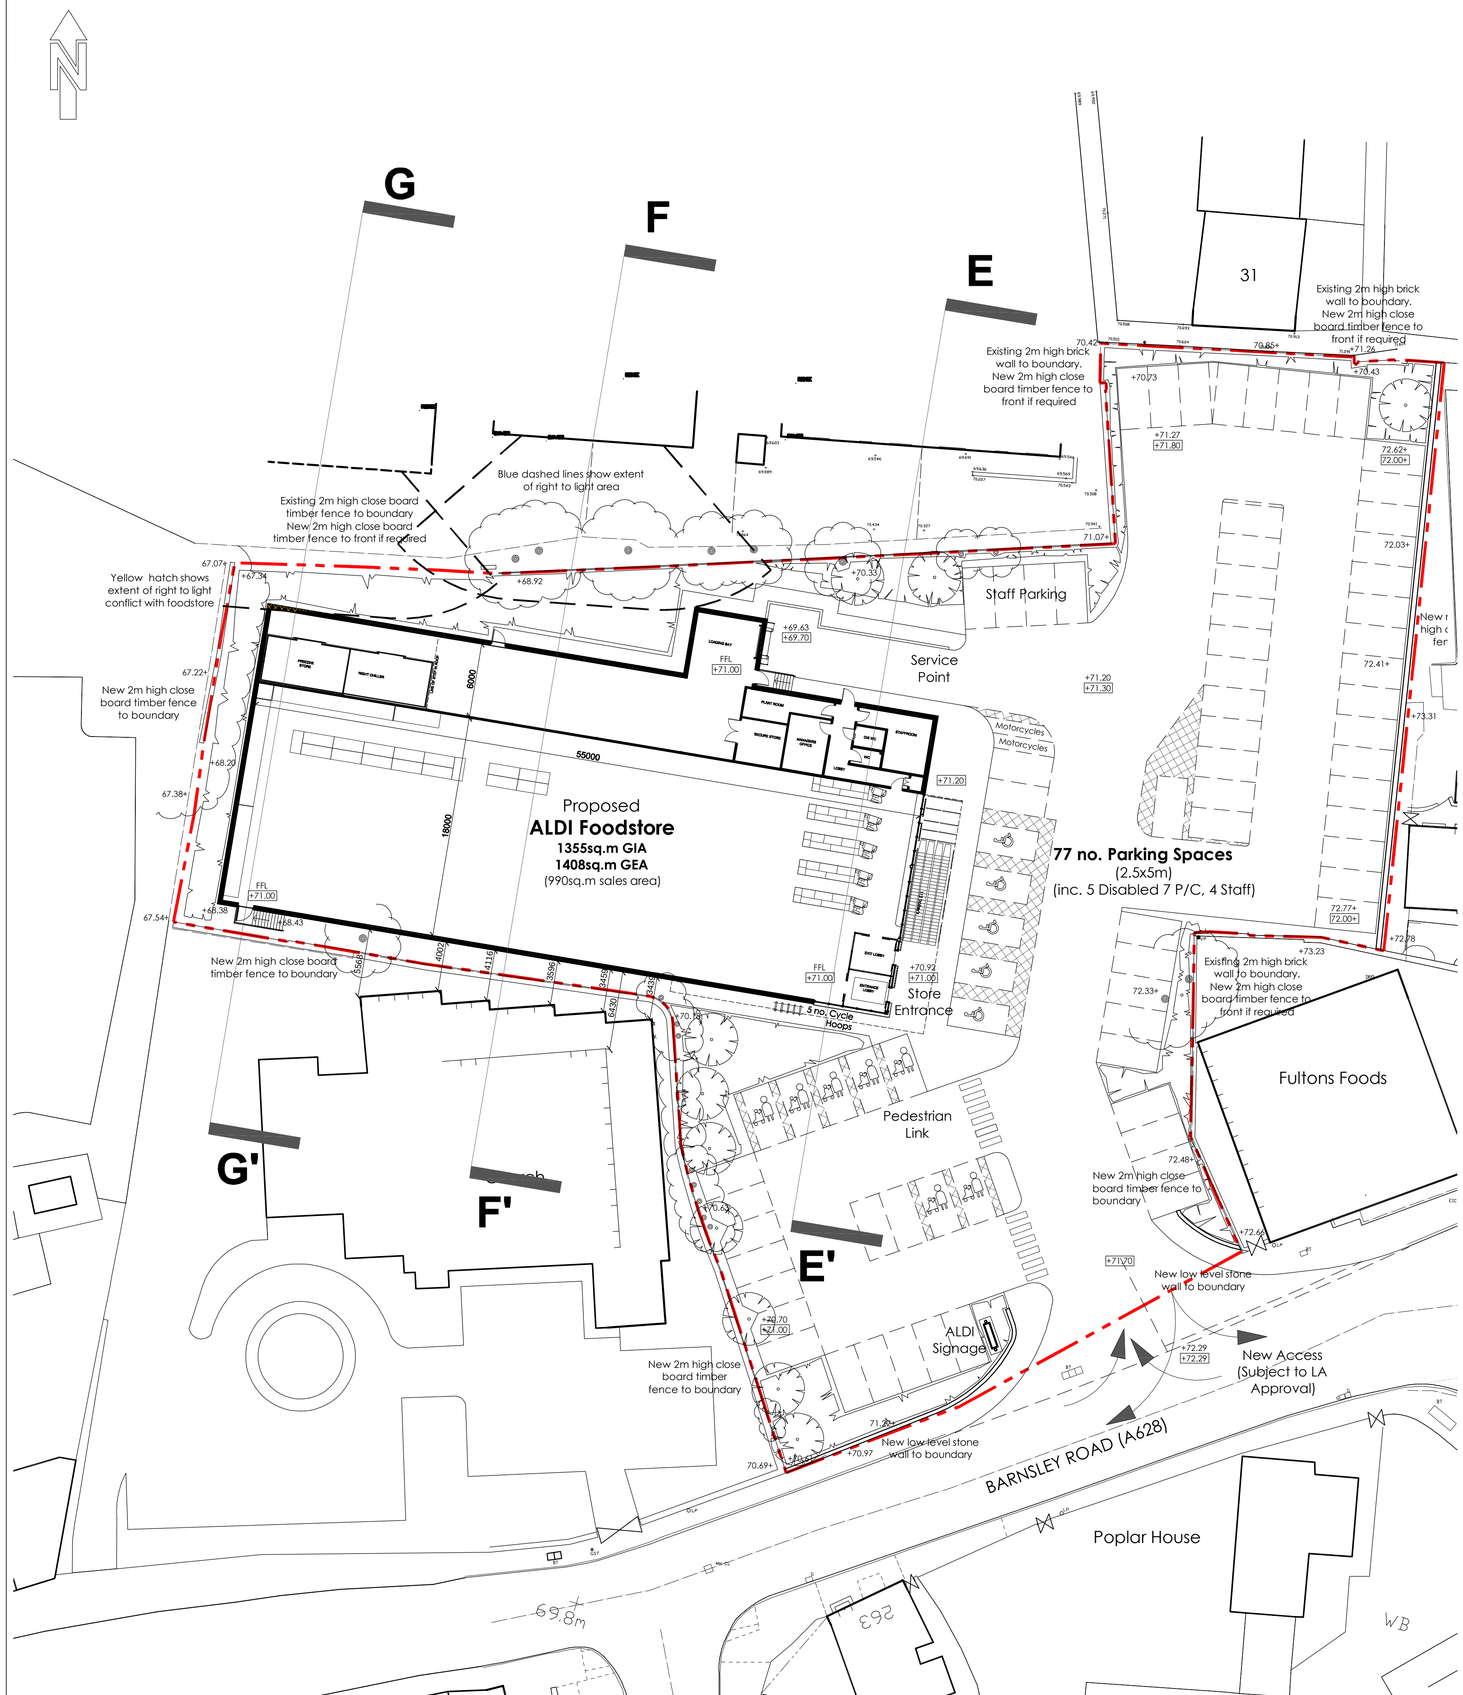


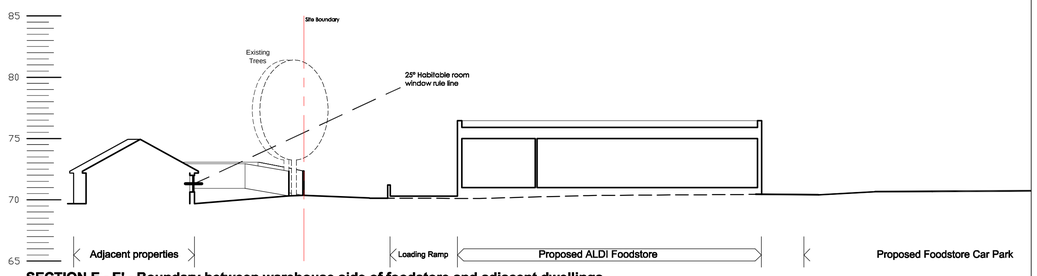

SECTION E - E' - Boundary between warehouse side of foodstore and adjacent dwellings

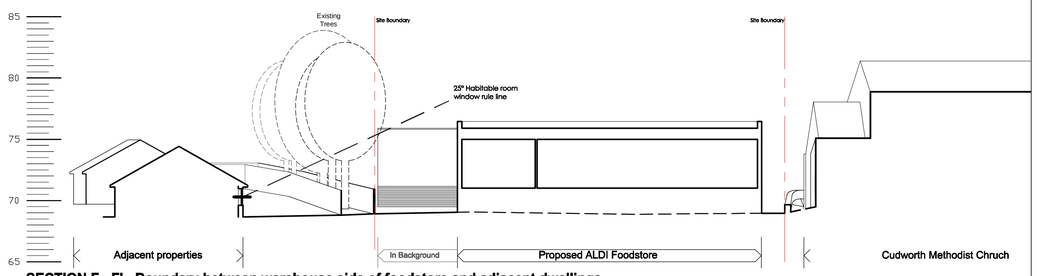

SECTION F - F' - Boundary between warehouse side of foodstore and adjacent dwellings

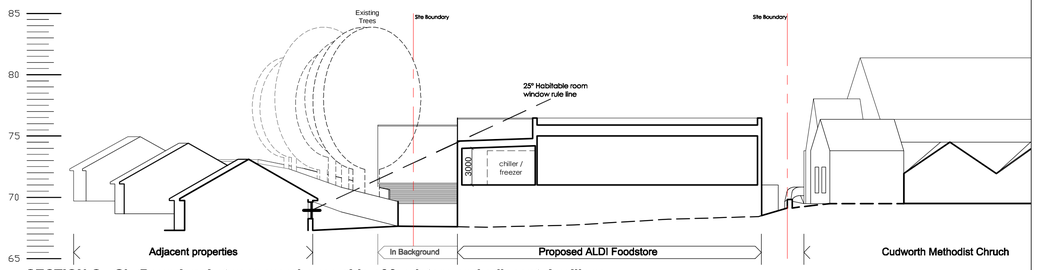

SECTION G - G' - Boundary between warehouse side of foodstore and adjacent dwellings

Rev	Date	Description	Rev By	Chk'd

Project Title	Proposed Development Barnsley Road CUDWORTH
Client	ALDI Stores Ltd
Status	Planning
Scale	1:250 — Drawing Size A1
Drawn By	SJB — Checked By JDB — Date 05-2013
Drawing Title	Right to Light Sections
Job-Dwg No	0738-105 — Rev -

THE HARRIS PARTNERSHIP WAKEFIELD
2 St. Johns North, Wakefield, WF1 3QA
t. 01924 291 800 f. 01924 290 072

THE HARRIS PARTNERSHIP MANCHESTER
2nd Floor, Carvers Warehouse,
77 Dale Street, Manchester, M1 2HG
t. 0161 238 8555 f. 0161 244 5809

THE HARRIS PARTNERSHIP MILTON KEYNES
The Old Rectory, 79 High Street
Newport Pagnell, MK16 8AB
t. 01908 211 577 f. 01908 211 722

THE HARRIS PARTNERSHIP READING
101 London Road, Reading, RG1 5BY
t. 0118 950 7700 f. 0118 956 8642

THE HARRIS PARTNERSHIP
ARCHITECTS
www.harrispartnership.com