




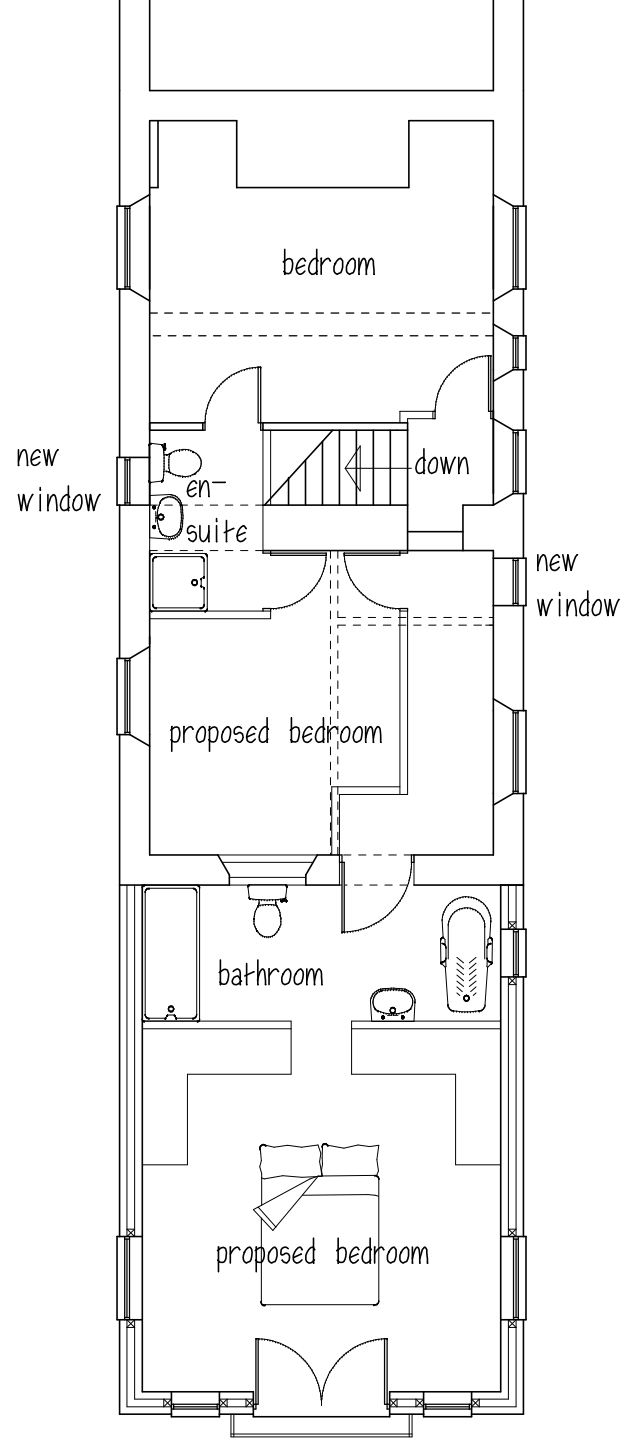


FIRST FLOOR

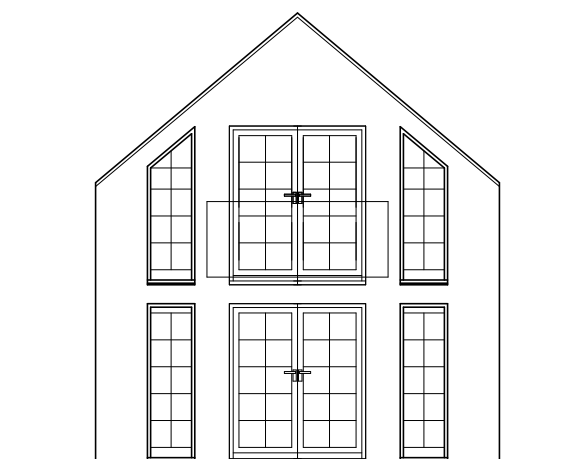


SIDE ELEVATION

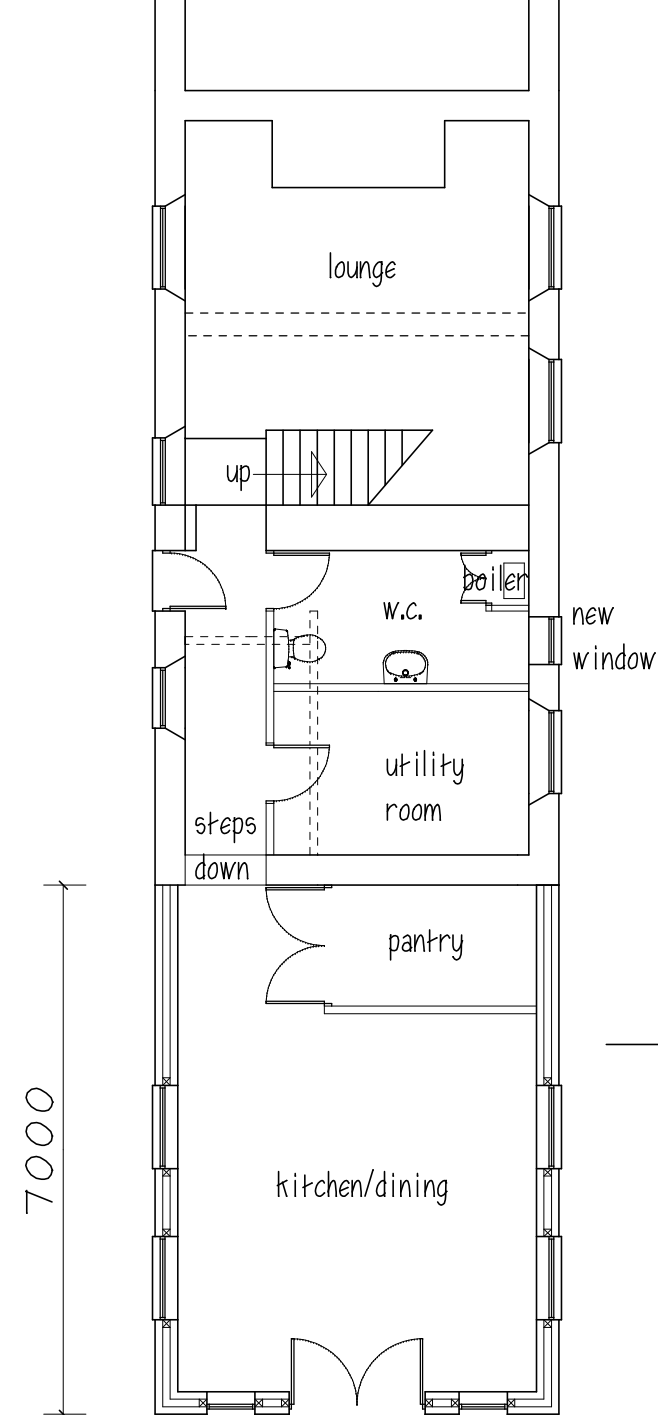

GROUND FLOOR

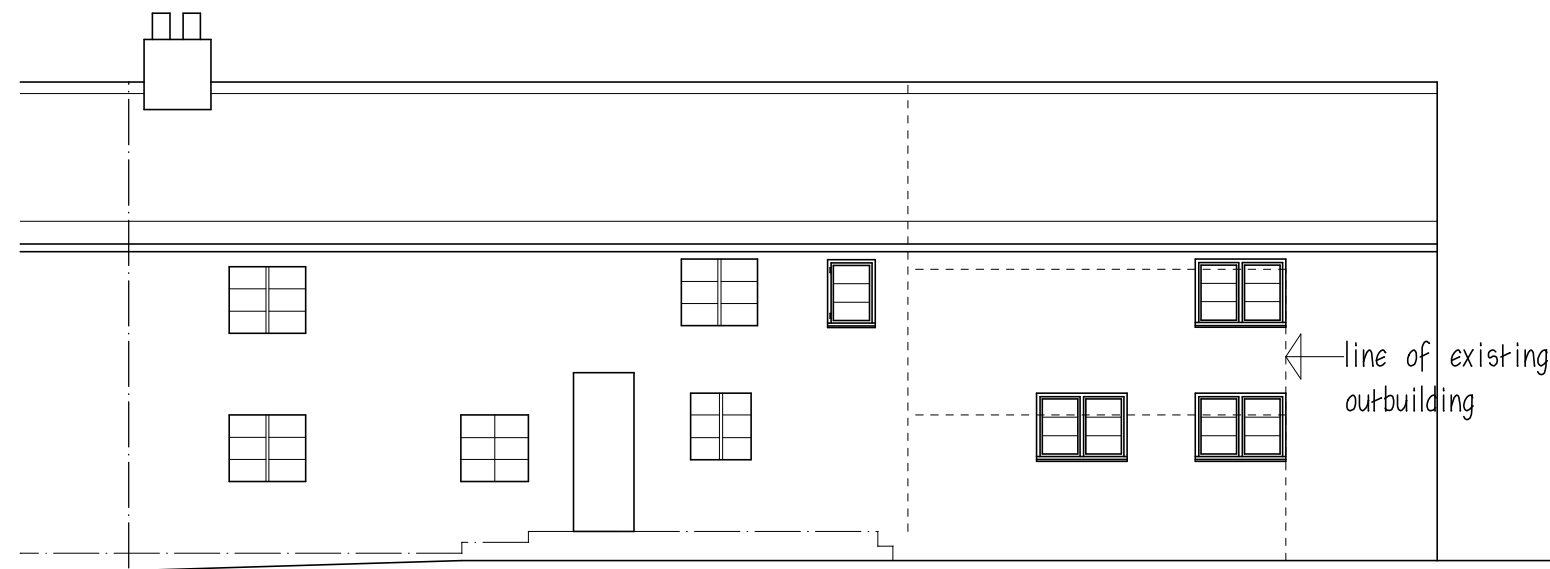

FRONT ELEVATION

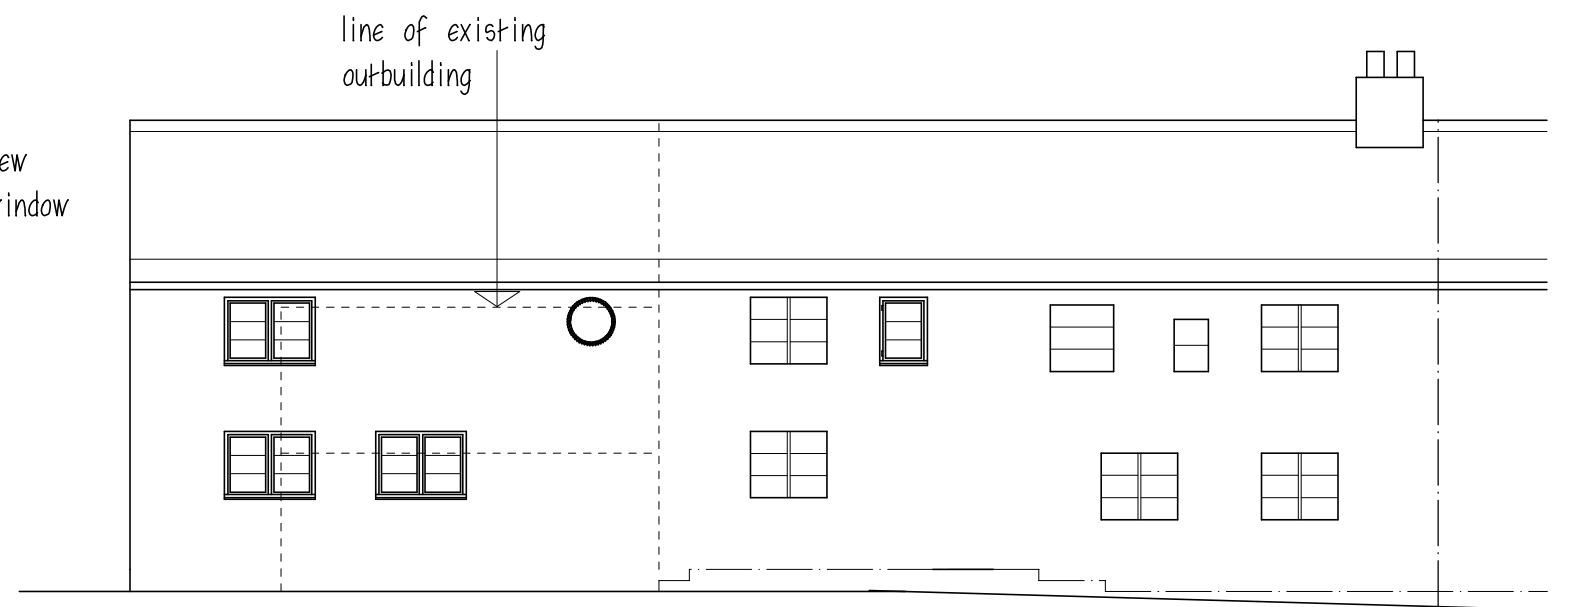

REAR ELEVATION

ROOF - blue slate & stone slate to match
WALLS - natural coursed stone to match
WINDOWS - white upvc to match

Ms E SMITH

PROPOSED EXTENSION
5 ROUND GREEN LANE
STAINBROUGH
BARNSELEY S75 3DR

PROPOSED PLANS & ELEVATIONS

1:100 @ A3 JAN 22 Rev C


Peter Thompson

"Linwood"
Barnsley Road
Dodworth

Barnsley S75 3JR
e-mail peter-thompson@hotmail.co.uk

+&f. 01226 201391

m. 07973251730

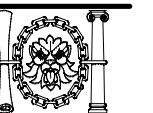

M.C.I.A.T.