
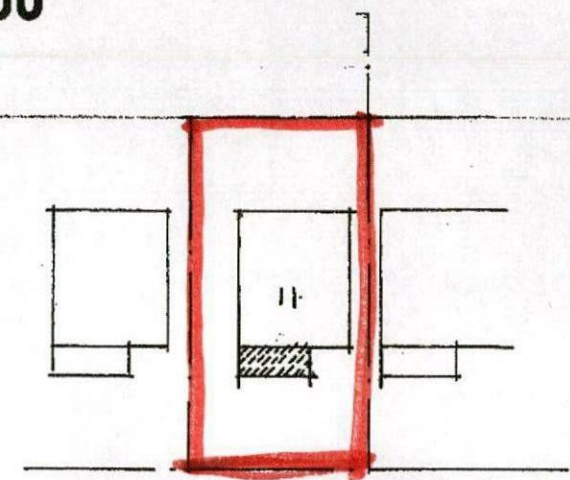
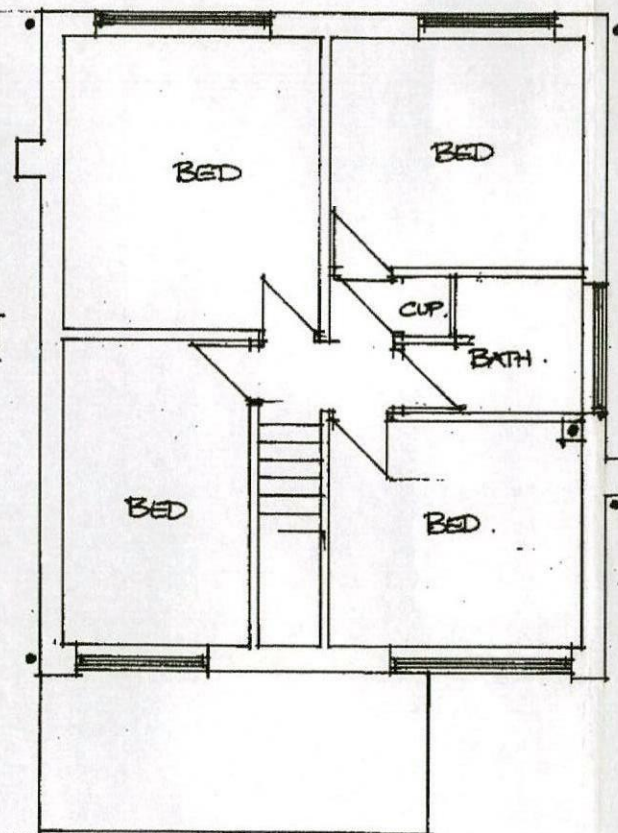



SIDE 1:100

FRONT 1:100

SIDE 1:100

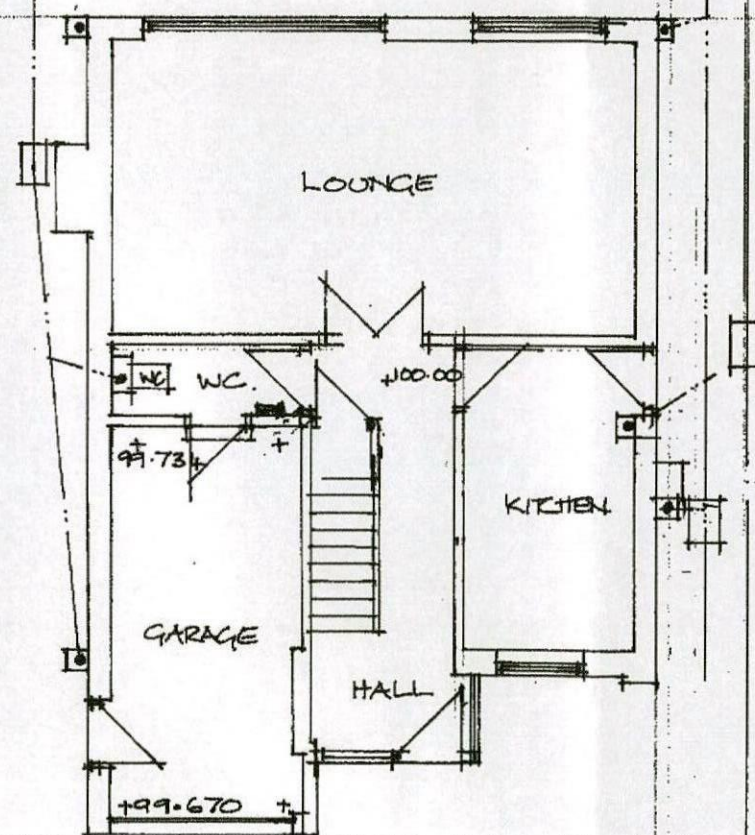

BLOCK PLAN 1:50

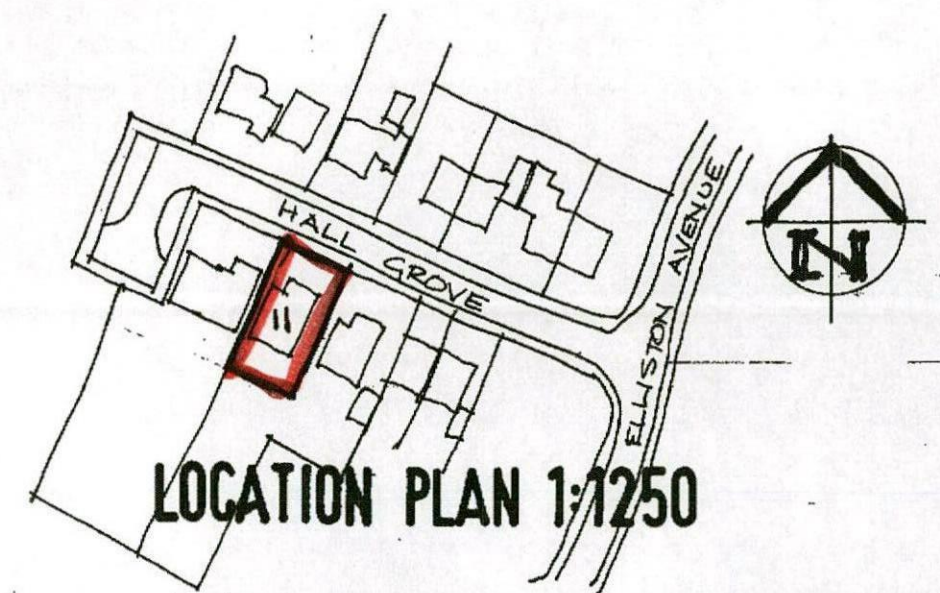


LOCATION PLAN 1:1250

GROUND 1:100

FIRST 1:100

**SINGLE STOREY FRONT EXTENSION TO
11 HALL GROVE STAINCROSS
EX DETAILS HGS /01**

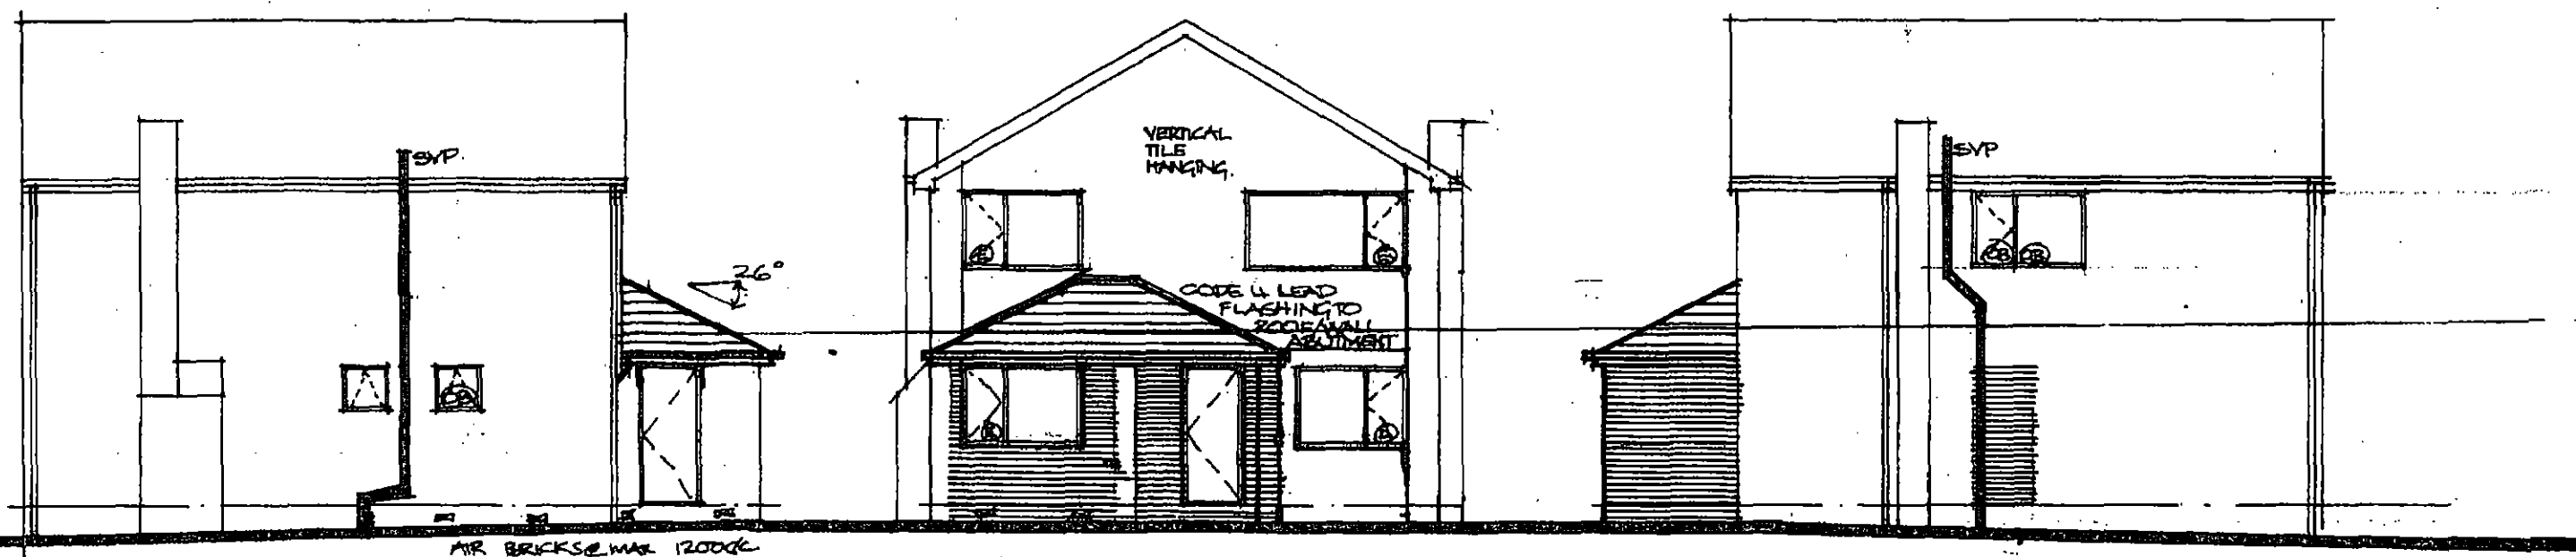

SIDE 1:100

FRONT 1:100

SIDE 1:100

CONCRETE ROOF TILES TO MATCH
FRONT VERTICAL TILE HANGING.

RAINWATER GOODS FASCIA TO
MATCH EXISTING.

FACING BRICK TO MATCH EXISTING.

UPVC DOUBLE GLAZED WINDOWS
& DOORS TO MATCH EXISTING.