
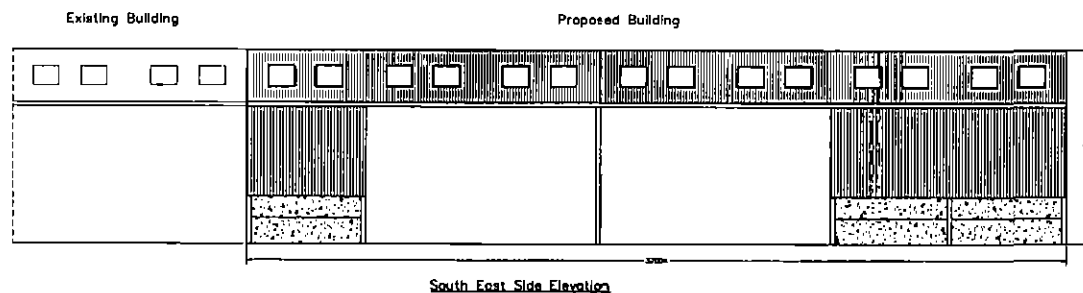
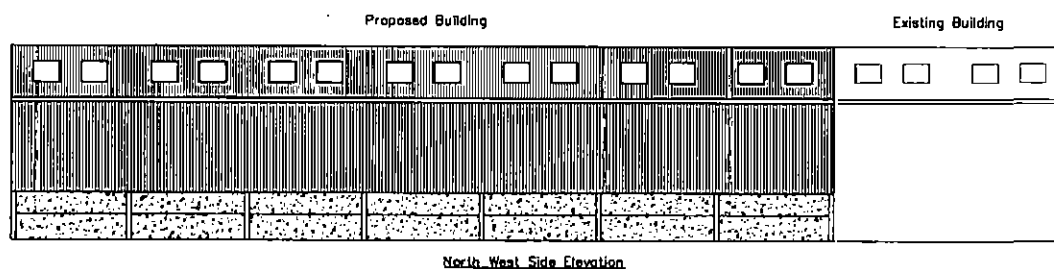
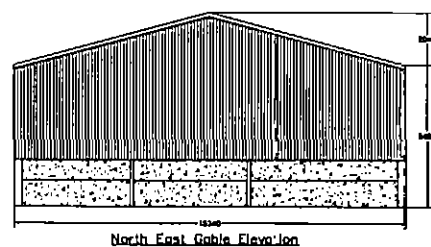


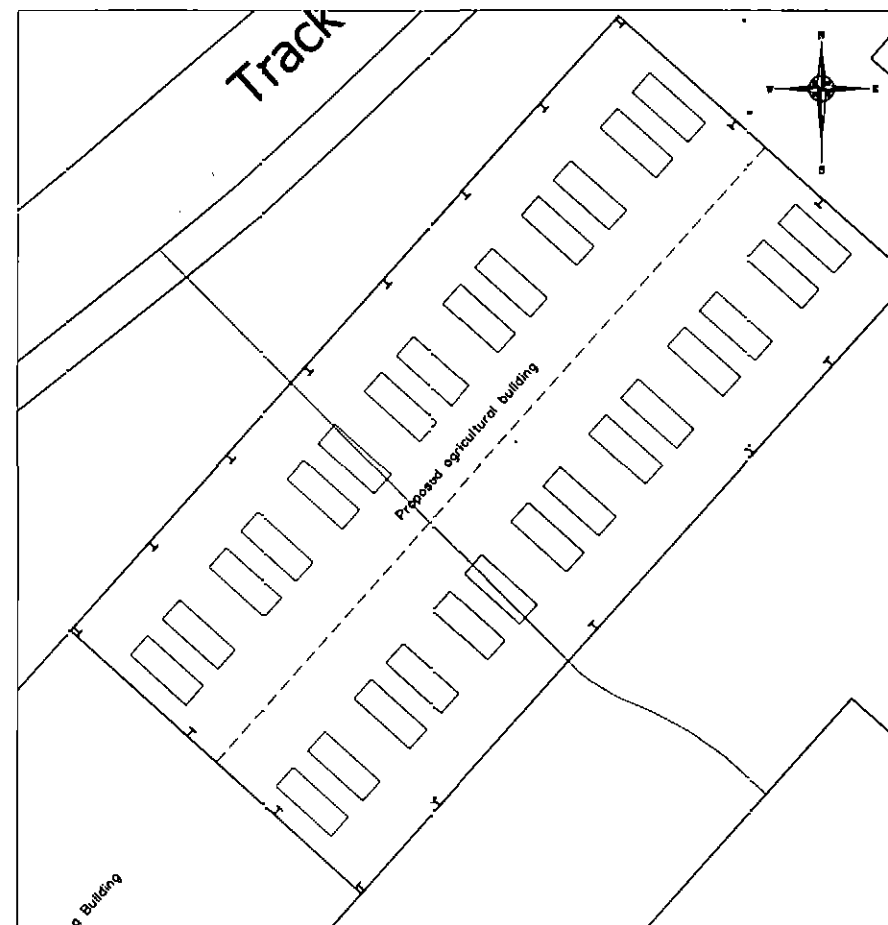


Roof sheeting to be natural coloured fibre cement sheeting

Vertical cladding to be polyester coated box profile steel sheeting, coloured

Below cladding to be pre-stressed concrete panels


All dimensions shown in mm

Rev.	Revision Description	Drn	Chkd	Appd	Date
	E. Garrett				
<p align="center">A & H Structures Ltd</p> <p>Marlow Works, Thorpe, ASHBORNE, DE6 2AT Tel: 01335 356418 Fax: 01335 350533</p>					
<p>Client:</p> <p align="center">W J Fox & Sons</p> <p>Sycamore Farm, Roughbichworth Lane, Oxspring, Sheffield, S36 8YP</p>					
<p>Project:</p> <p align="center">Proposed Agricultural Building Extension</p>					
<p>Title:</p> <p align="center">Elevation Drawings</p>					
<p>Drawn by:</p> <p>Joanna Stanley</p>		<p>Designed by:</p> <p></p>		<p>Checked:</p> <p></p>	
<p>Date:</p> <p>08.04.10</p>		<p>Issue No.:</p> <p></p>		<p>Approved:</p> <p></p>	
<p>Scale: 1:100 A1</p>					
<p>Drawing No: S1003-003</p>					<p>Revision</p>

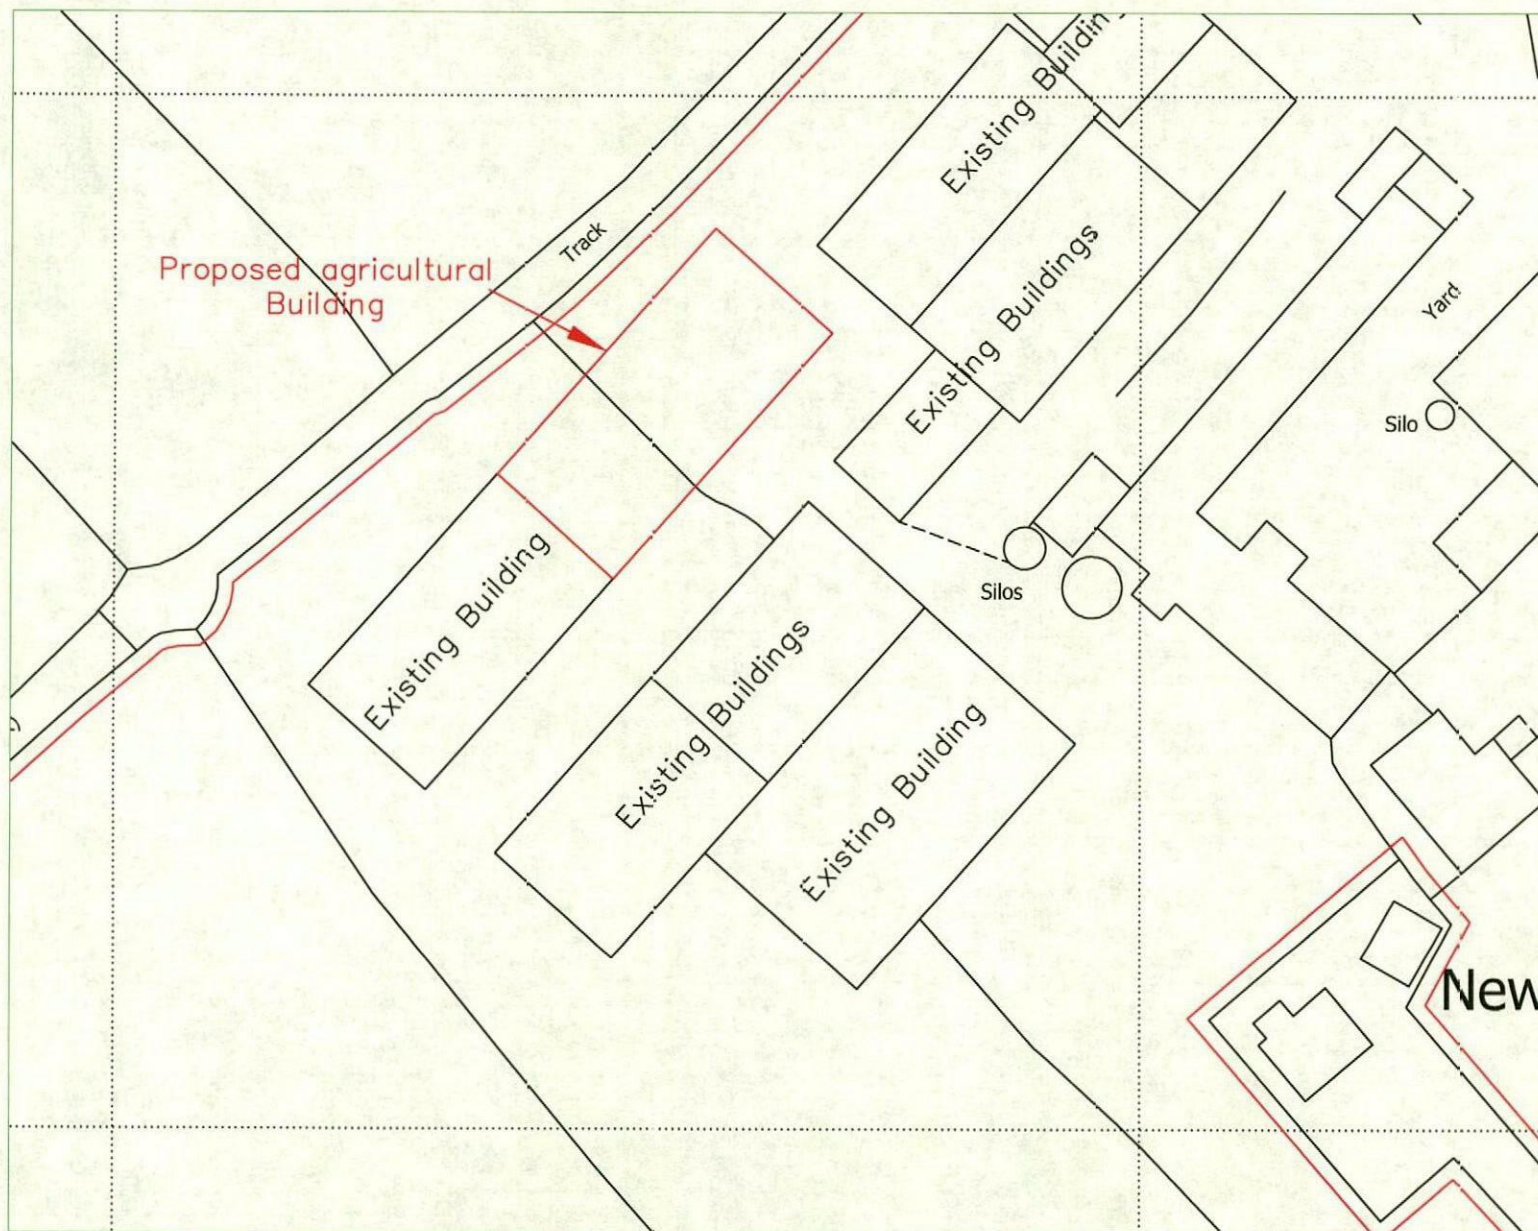

Reproduced from Ordnance Survey digital map data, 1:2500 scale, by permission of Ordnance Survey on behalf of The Controller of Her Majesty's Stationery Office. © Crown copyright. All rights reserved. Licence Number: 100046980

Rev.	Revision Description	Rev	Chkd	Appd	Date
	Copyright				
A & H Structures Ltd					
Marlow Works, Thorpe, ASHBORNE, DE6 2AT					
Tel: 01335 350419		Fax: 01335 350533			
Client:					
W J Fox & Sons					
Sycamore Farm, Roughbitchworth Lane					
Oxspring, Sheffield, S36 8YP					
Project:					
Proposed Agricultural Building Extension					
Title:					
Block Plan					
Drawn by:		Designed by:		Checked:	
Joanne Stanley					
Index No.:		Approved:			
08.04.19					
Scale: 1:500 • A3					
Drawing No:					
S1003-002					
Revision					

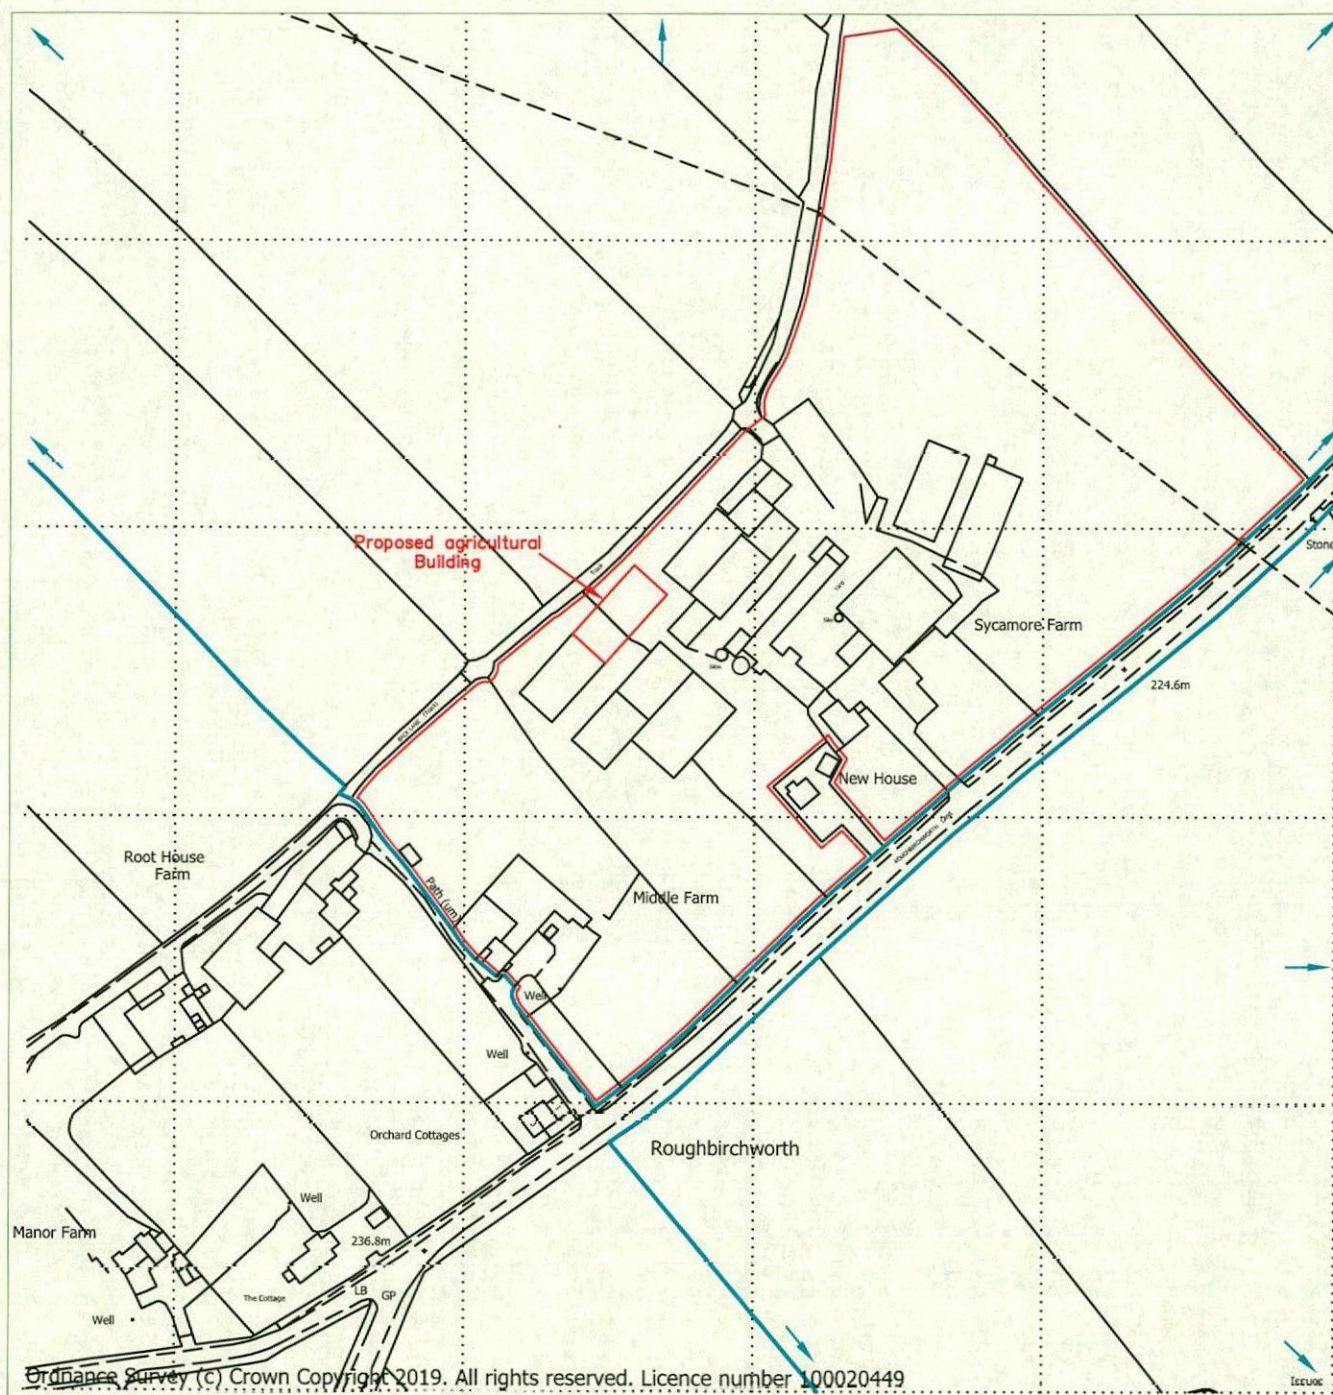

Reproduced from Ordnance Survey digital map data, 1:2500 scale, by permission of Ordnance Survey on behalf of The Controller of Her Majesty's Stationery Office.
© Crown copyright. All rights reserved. Licence Number: 100046980

Client:	W J Fox & Sons Sycamore Farm, Roughbitchworth Lane, Oxspring, S36 8YP	Drawn:	Joanne Stanley	Designed:	
Project:	Proposed Agricultural Building Extension	Checked:		Approved:	
Title:	Location plan	Index no.:		Date:	08.04.19
		Scales: 1:2500 @ A4			
<i>A & H Structures Ltd</i>		<i>Narlow Works, Thorpe ASHBOURNE, DE6 2AT Tel: 01335 350419 Fax: 01335 350533</i>		Drg. No. S1003-001	Rev.