Drawing No.	Rev No.
MGD001 -004	

IF IN DOUBT ASK!

SCALE BARS

1:100 1 2 3 4 5


1:200 2 4 6 8 10

1:500 5 10 15 20 25


1:1250 25 50

DO NOT SCALE: Contractor to check all dimensions and report any omissions or errors


NOTES

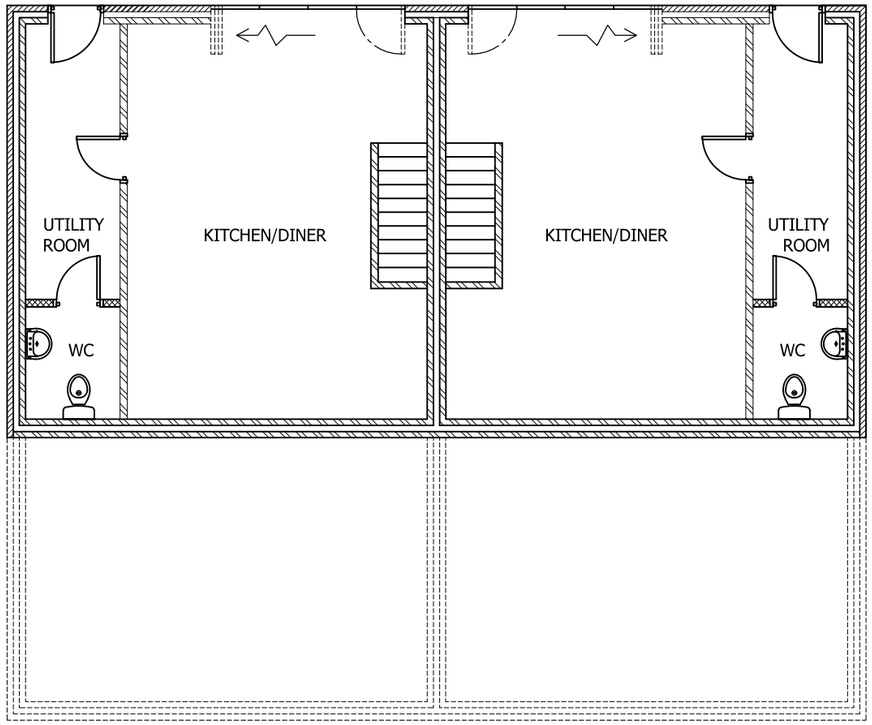

PROPOSED LOWER GROUND FLOOR PLAN
SCALE 1:100 AT A3

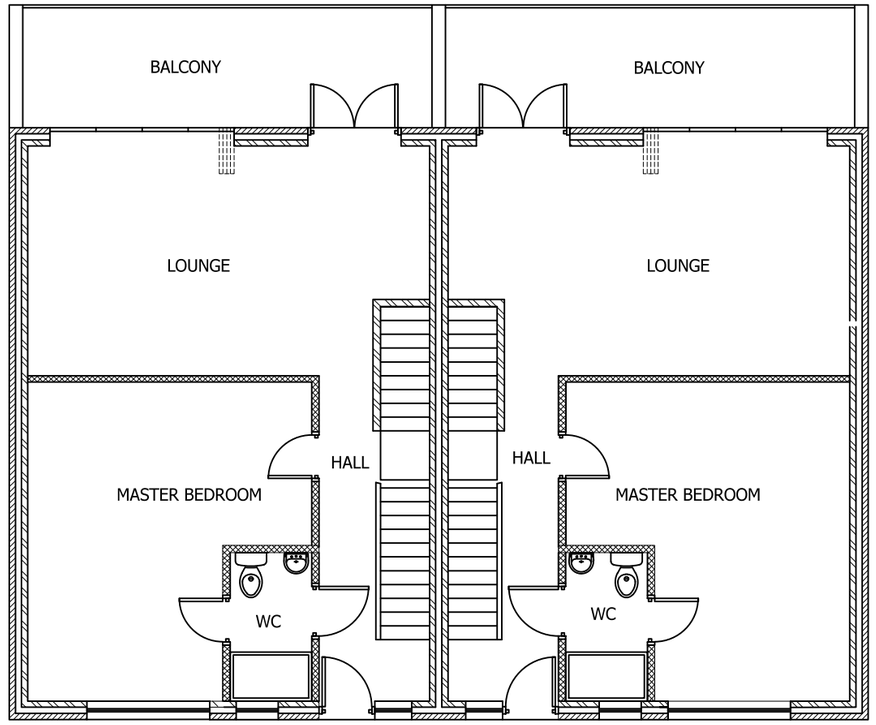

PROPOSED UPPER GROUND FLOOR PLAN
SCALE 1:100 AT A3

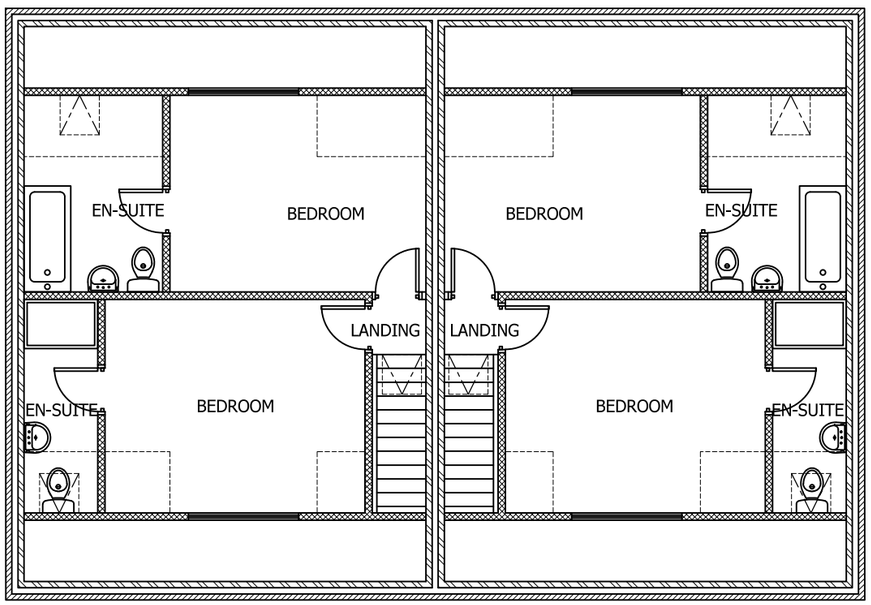

PROPOSED FIRST FLOOR PLAN
SCALE 1:100 AT A3

Rev	Description	By	Chk	App	Date

JRB DESIGNS Ltd
1 Saville Road
Cudworth
Barnsley
S72 8LT
Tel: 01226 383542
Fax: 01226 380078
Mob: 07970 541192
Email: john@jrbdesigns.co.uk

This drawing is copyright. © jrbdesigns Ltd.

Client
MR. G DRURY

Drawing Title
PROPOSED PLANS

Address
1 MEADOW DRIVE
DARFIELD
BARNSLEY
S73 9HL

Project Title:
PROPOSED SEMI DETACHED DWELLINGS

Purpose of Issue:
PLANNING

Drawing Status
FIRST ISSUE

Scale at A3	Drawn By	Date	
AS SHOWN	JRB	08/05/2026	
Checked By	Date	Approved By	Date
	08/05/2026		08/05/2026
Project No.	Drawing No.		Revision
MGD001	004		-

APPROVAL ☒ INFORMATION ☐ TENDER ☐ CONTRACT ☐ CONSTRUCTION ☐